

These drawings have been prepared for planning purposes and are **not** to be used as production or construction drawings.

Do not scale from this drawing unless for planning application purposes.

© Sommerer Architecture & Living Limited 2026

General Notes

- Existing wall
- Proposed wall
- To be demolished

Rev	Date	Description
-	28.07.26	First Issue

Non Material Amendment Application

Red Oaks

Staplefield Road


RH17 5HY

Proposed north elevation

Scale: 1:100@A3

Revision: /

Drawing 2506-01-21

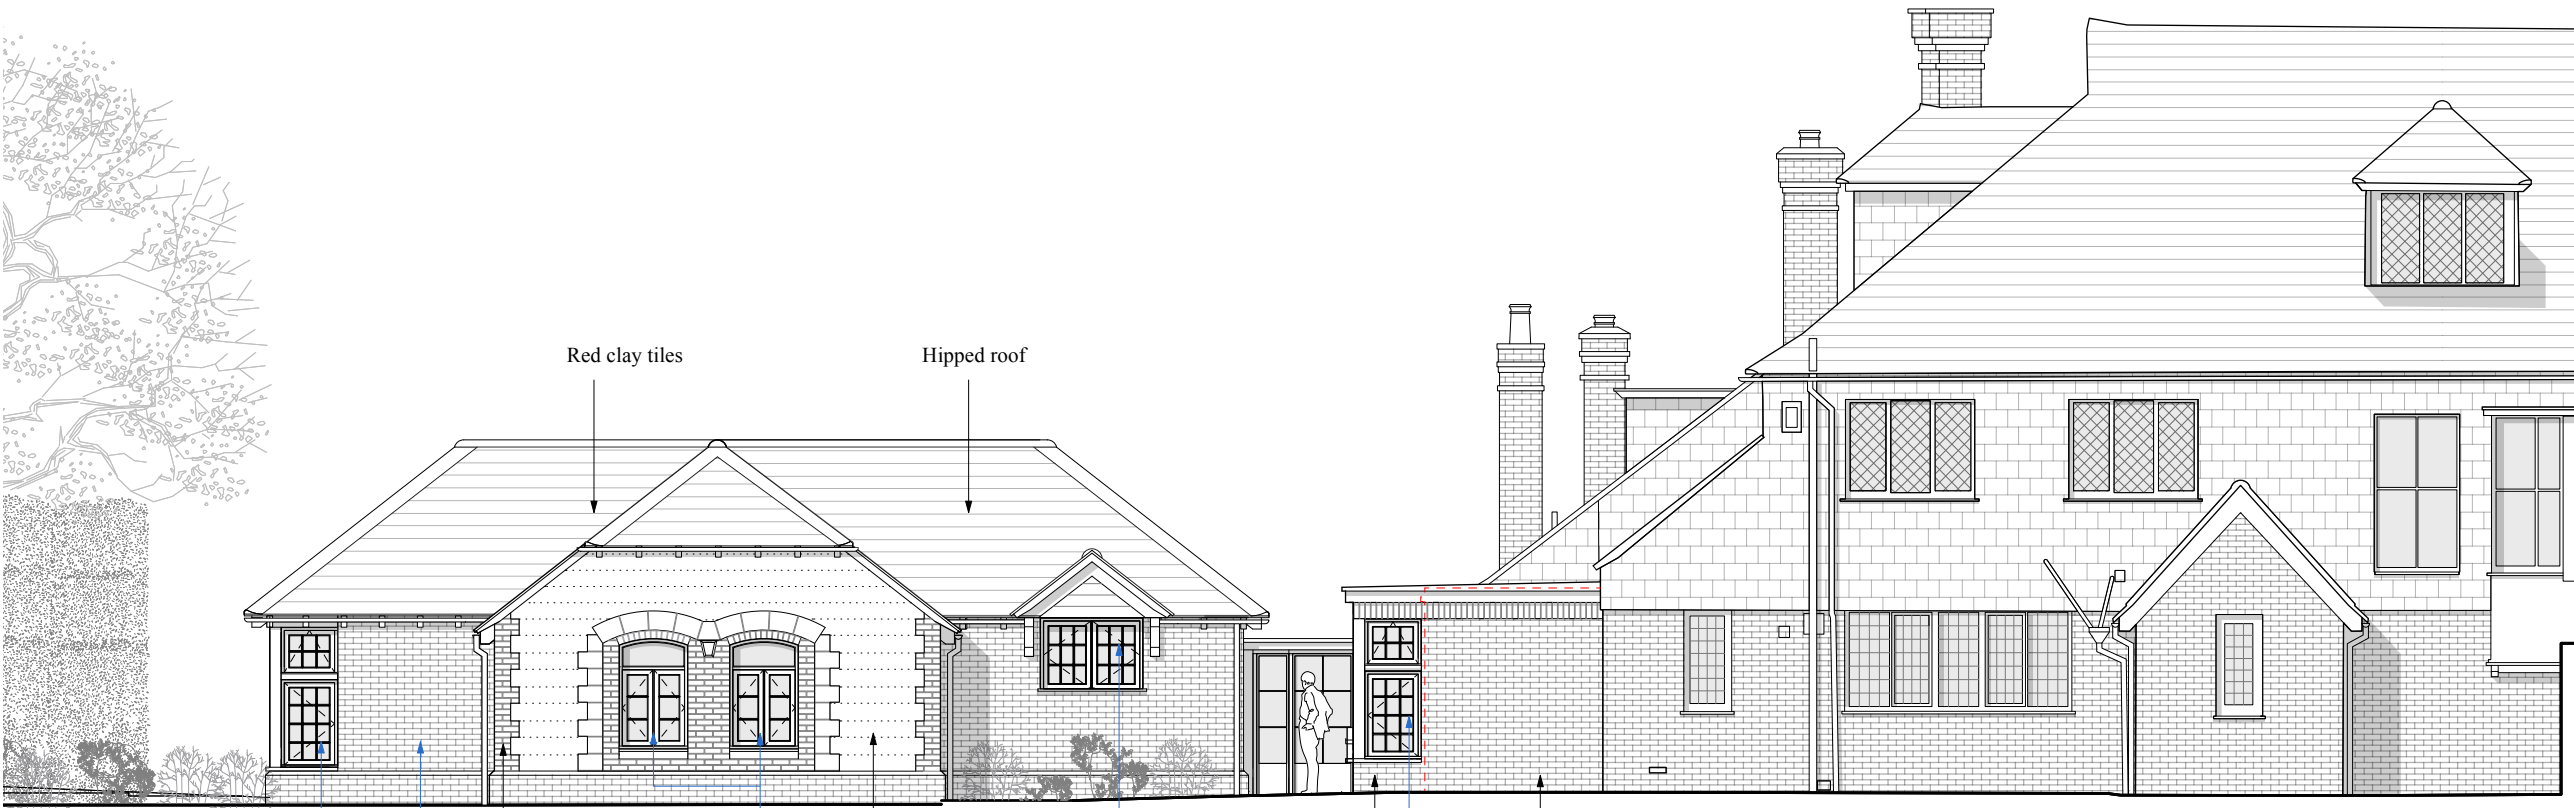

North Elevation

Scale bar



Window opening size decreased.black-grey timber windows which are Aluminium clad to the outside

Brick

Brick quoins

Black-grey timber windows which are Aluminium clad to the outside instead of steel windows

Wealden Sussex Sandstone Random walling

Black grey aluminium window instead of steel windows

New extension

Existing porch to be demolished

Window opening size decreased.black-grey timber windows which are Aluminium clad to the outside

These drawings have been prepared in support of a Non-Material Amendment application to planning permission DM/25/3212. All amendments are stated in **blue**.