



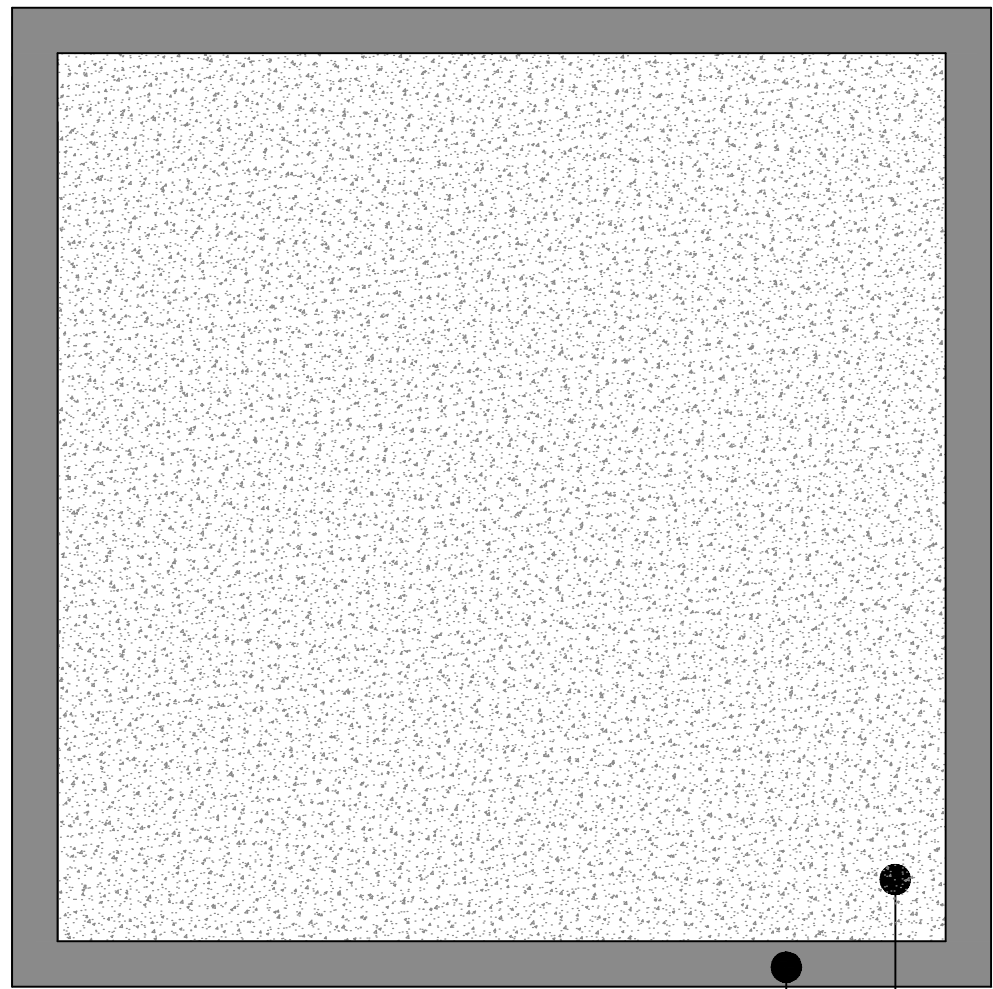


PROPOSED GARAGE ROOF PLAN

BLACK PAPRAPET TRIM

FELT FLAT ROOF

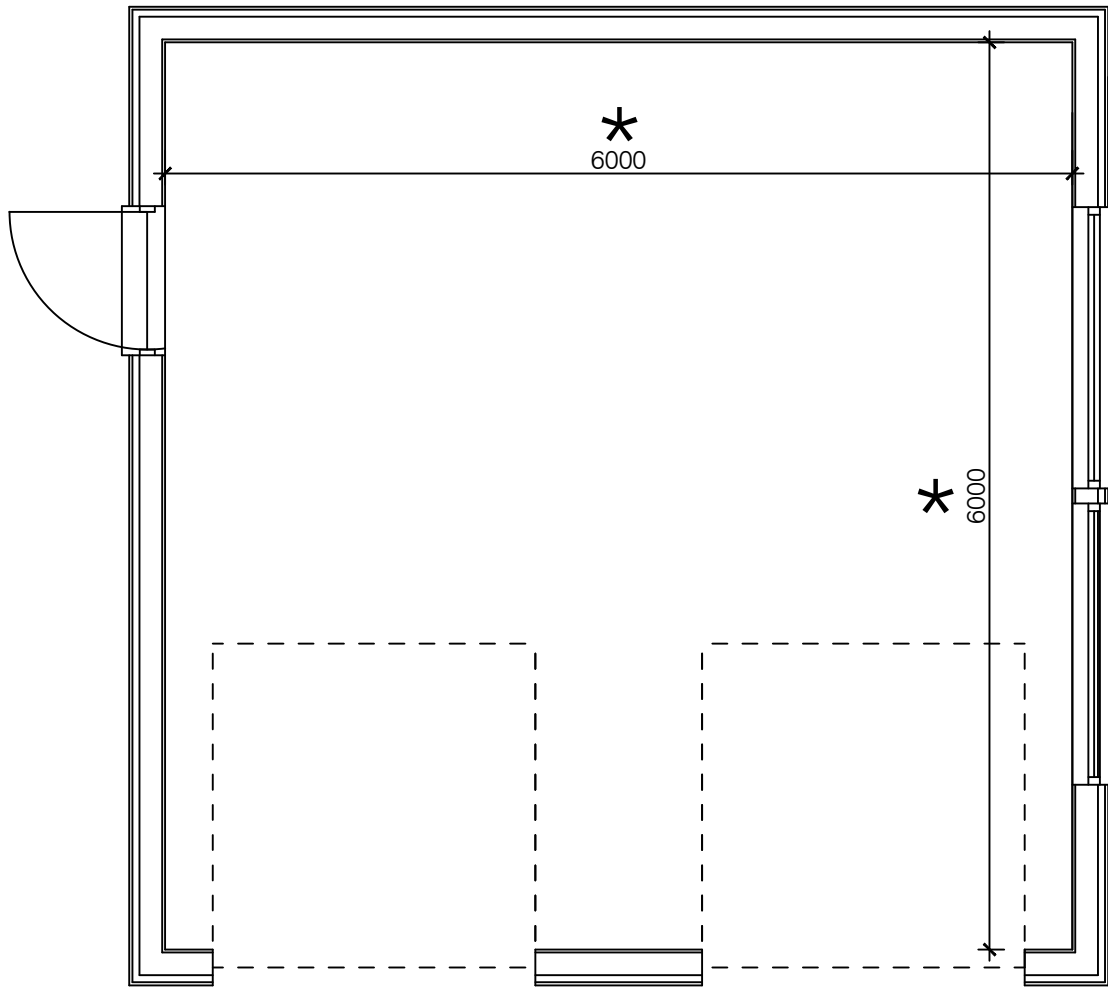

PROPOSED GARAGE FLOOR PLAN
REVISED TO 6m X 6m INTERNAL

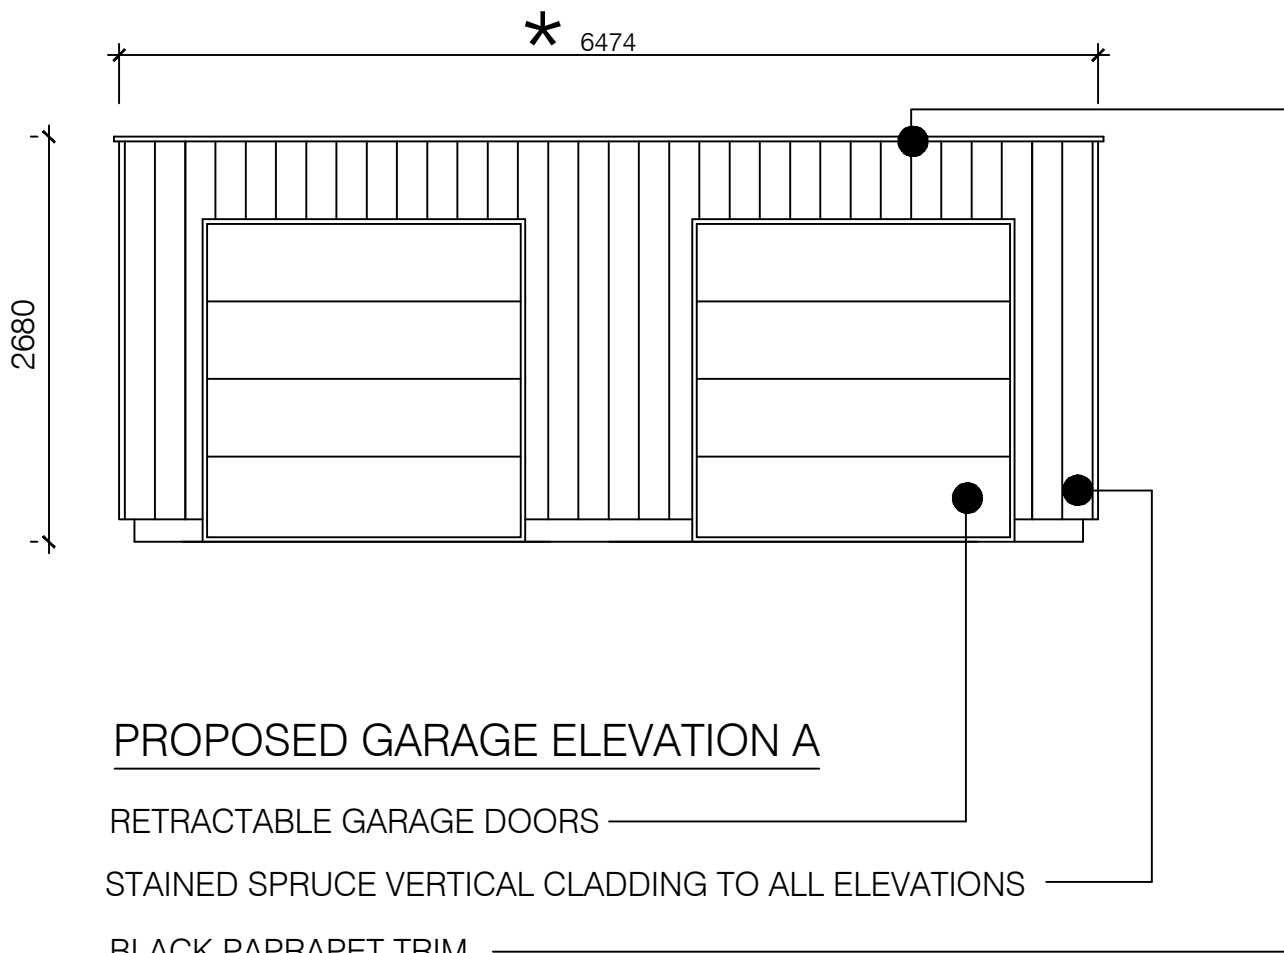


PROPOSED GARAGE ELEVATION A

RETRACTABLE GARAGE DOORS


STAINED SPRUCE VERTICAL CLADDING TO ALL ELEVATIONS

BLACK PAPRAPET TRIM

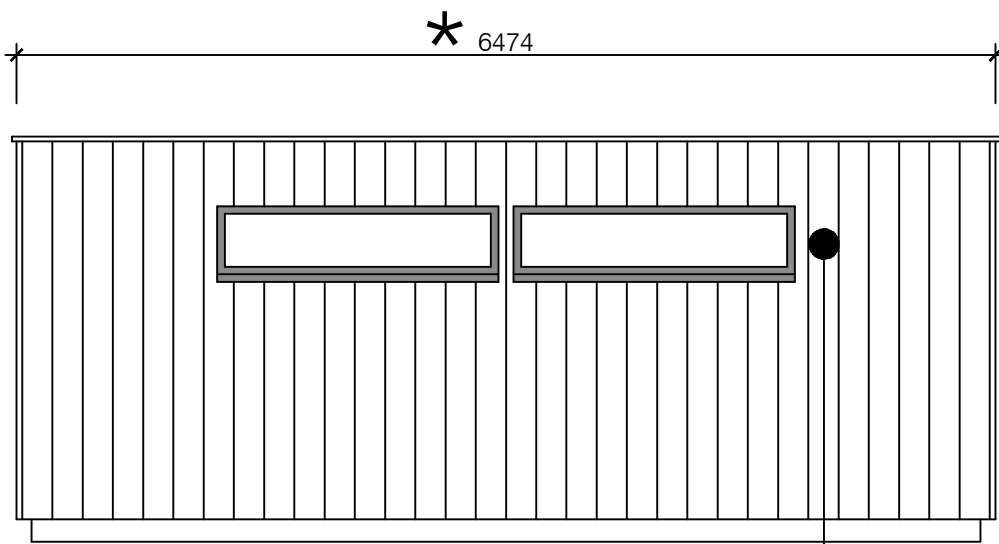


PROPOSED GARAGE ELEVATION B

BLACK UPVC WINDOWS

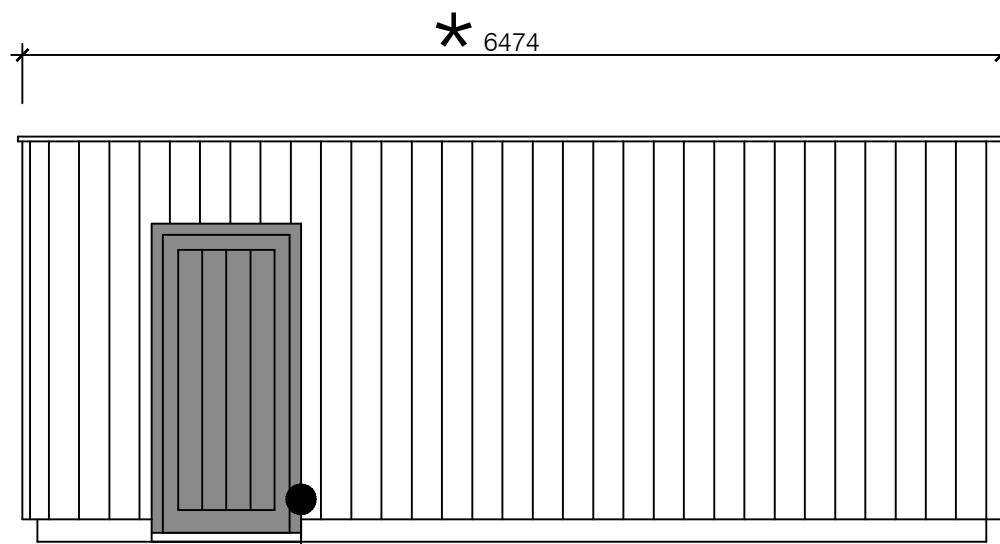

PROPOSED GARAGE ELEVATION D

BLACK COMPOSITE ACCESS DOOR

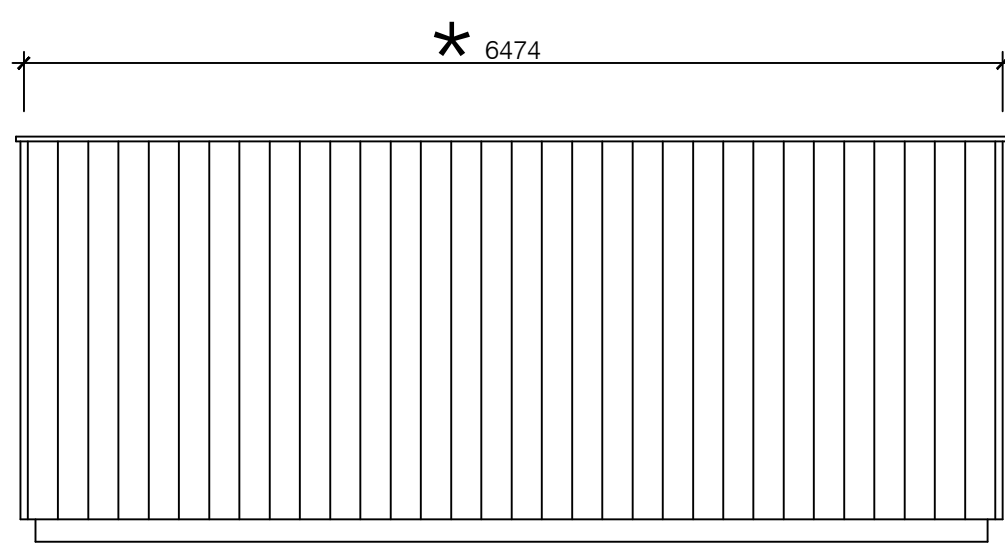


PROPOSED GARAGE ELEVATION C

PROPOSED GARAGE

SCALE 1/50 ON A3

SCALE BAR

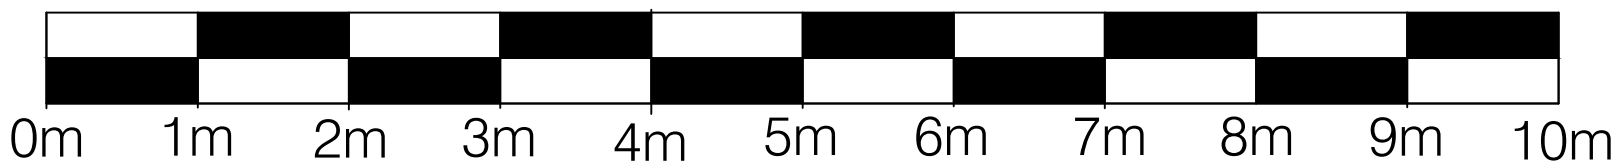

JOB TITLE		DRAWING TITLE	
BRAMBLESIDE FELCOT ROAD FURNACE WOOD FELBRIDGE EAST GRINSTEAD RH19 2PX		PROPOSED GARAGE PLANS AND ELEVATIONS	
SCALE	DRAWING NUMBER	REVISION	
DATE: JUNE 2025	PL01 001	-01	

REVISION A: JULY 2025	REDUCE SIZE AND LOCATION OF GARAGE IN LINE OF PLANNING OFFICER COMMENTS
REVISION B: JULY 2025	INTERNAL GARAGE DIMS ALTERED TO MEET MIN REQUIREMENTS
DRAWING CHANGES DENOTED WITH *	