


Do NOT Scale from this Drawing.
All measurements to be checked
on Site.

Principal contractor to provide
calculations and lintel details
for all new openings as required

Electrical notes:
1. Double RCD socket to be installed
near the front warehouse doors.
2. Trade counter display area - A3 amp
fused spur fitted in each corner above
ceiling tiles on lighting circuit (to aid
fitting cabinet lighting.
3. Electrical supply to be provided to
island unit via floor channel.

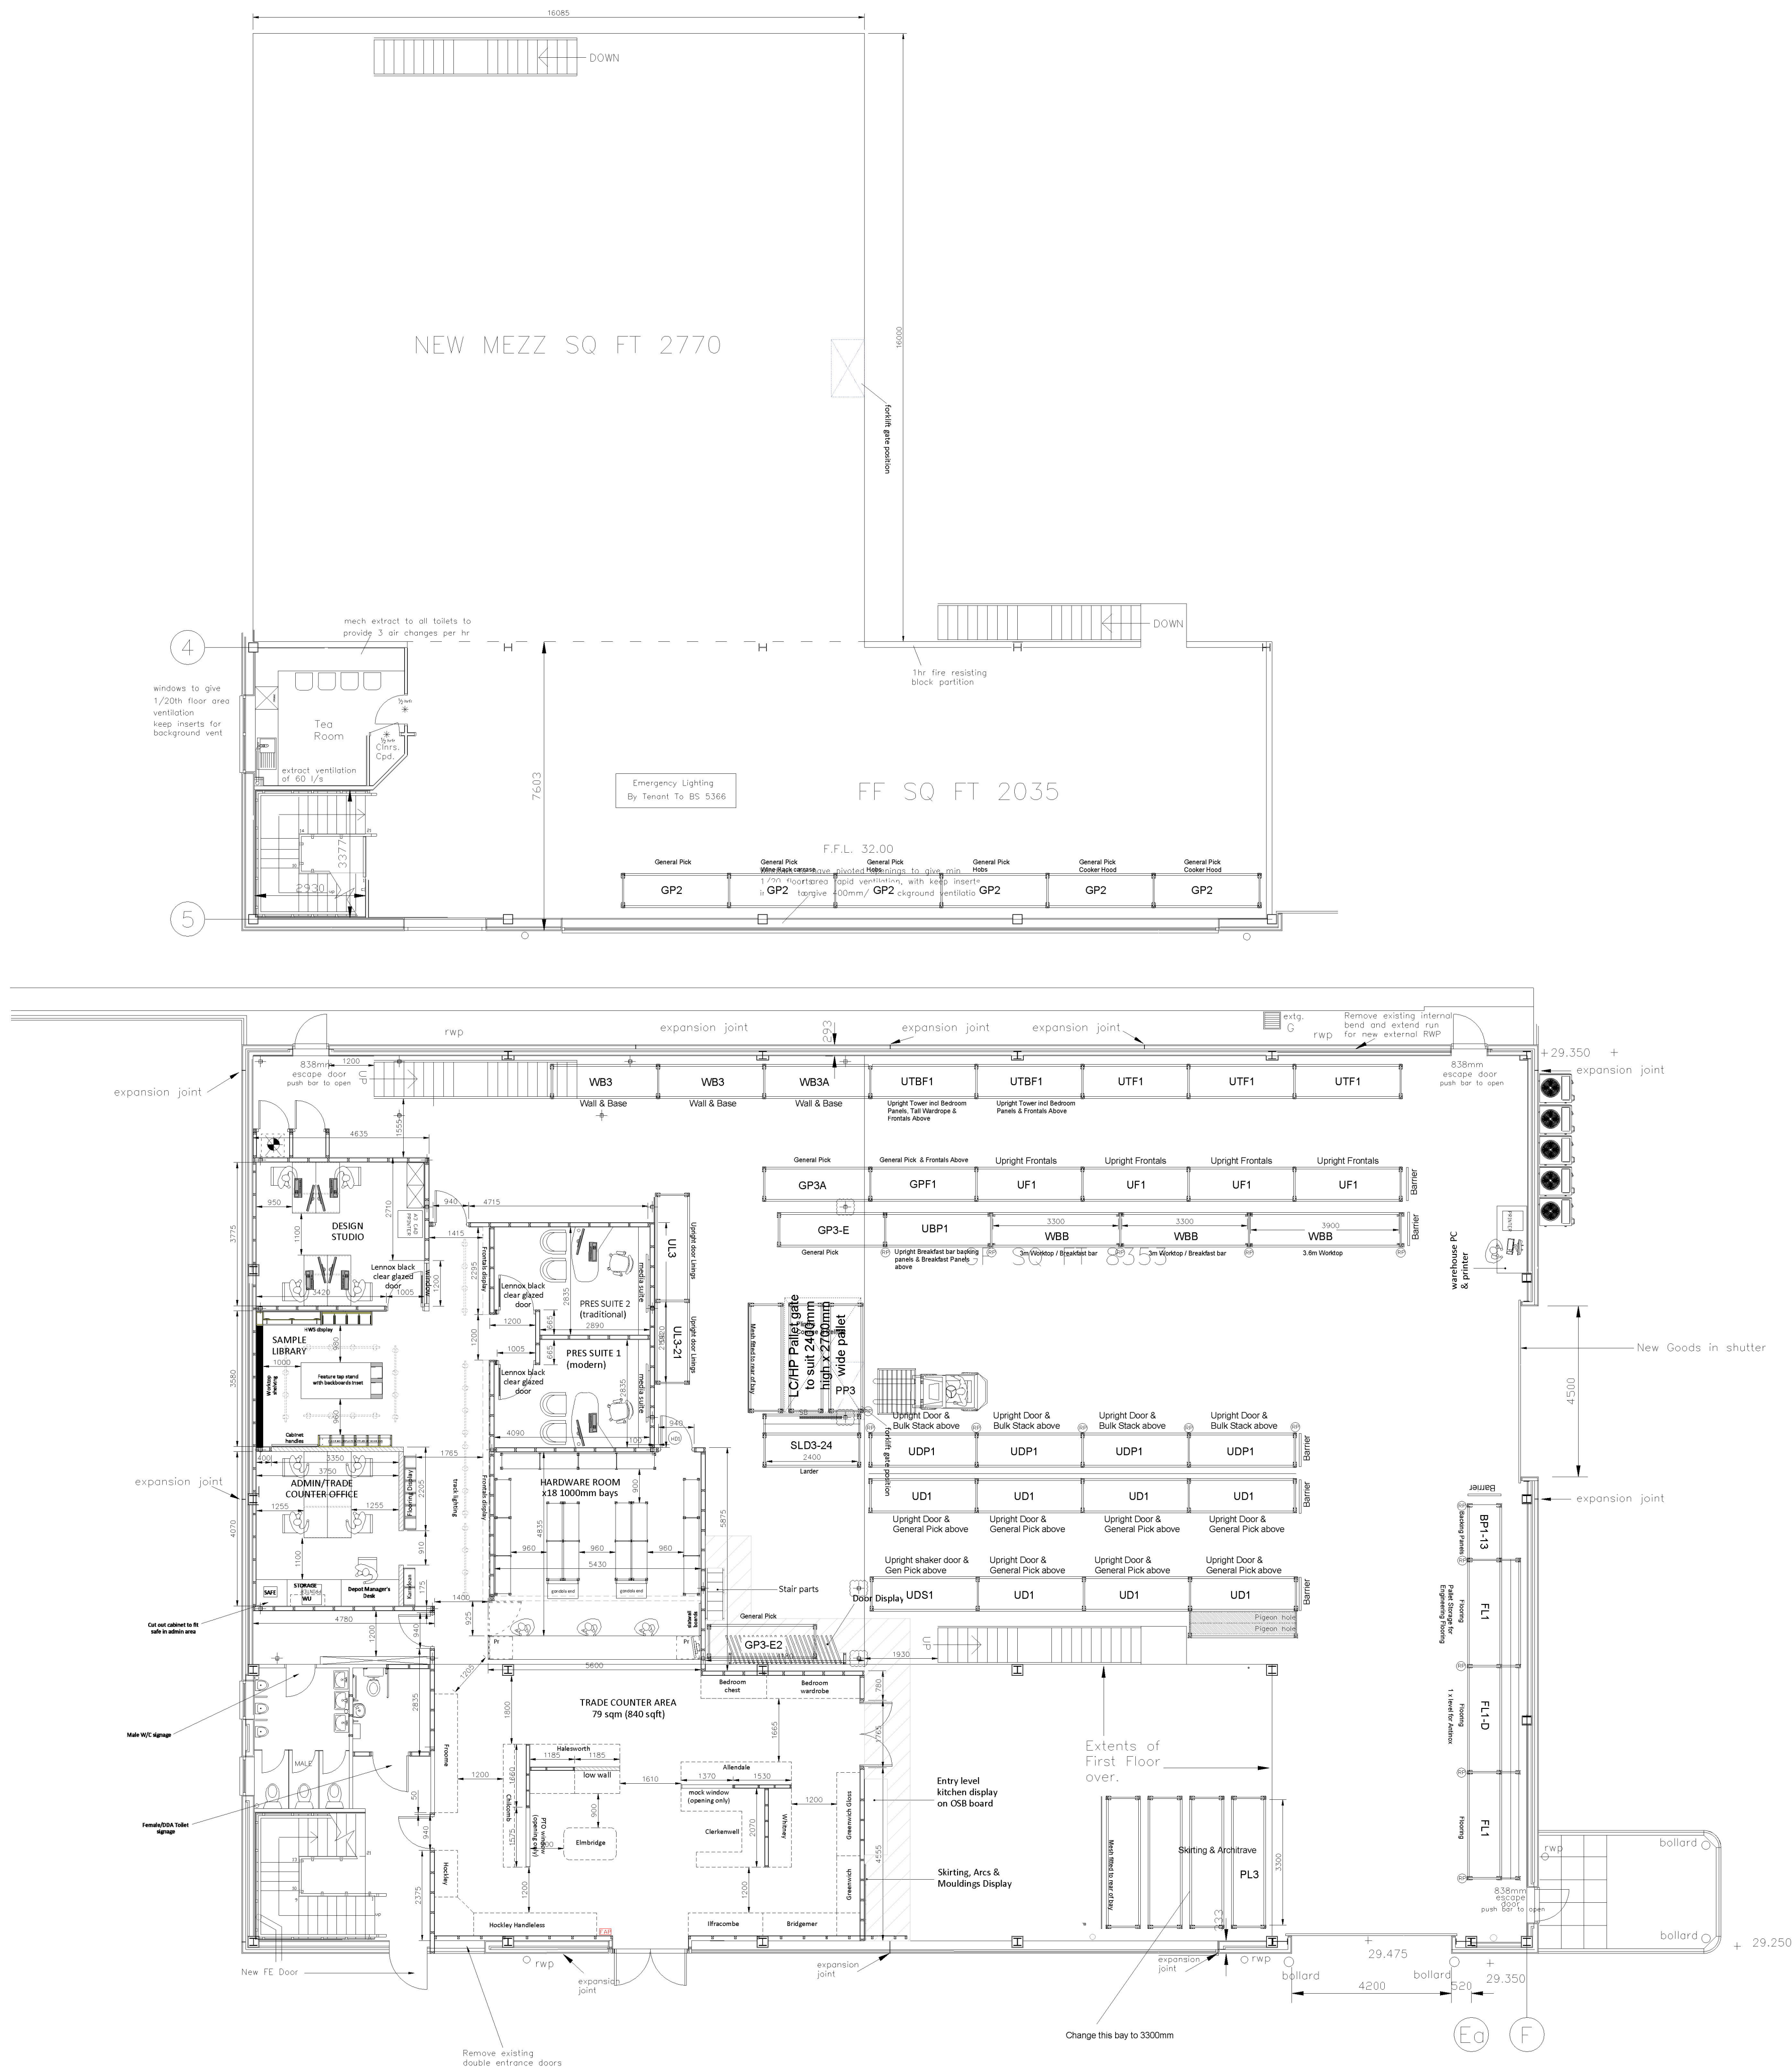

REVISIONS			
Rev.	Date	Notes	By
0	02/10/25	DRAWING CREATED	DR
A	14/10/25	Site meeting amends	DR
B	13/01/26	Update sample library	DR
C	13/03/26	Minor amends and racking	DR



Howden Joinery Properties Ltd
Ground Floor
Building 8, Croxley Park
Watford
Hertfordshire, WD18 8PX
Telephone: 01923 698800
Facsimile: 01923 698832

Location
HJ Burgess Hill
Unit 4
York road
Maldings Park
Burgess Hill

Drawing
PROPOSED FLOOR PLAN
NEW DEPOT
TRADE COUNTER

Project & Drawing Number		Revision
HJ_BurgessHill_FP01		C
Date	Scale	Drawn By
13Mar26	1:100@A1	DR