


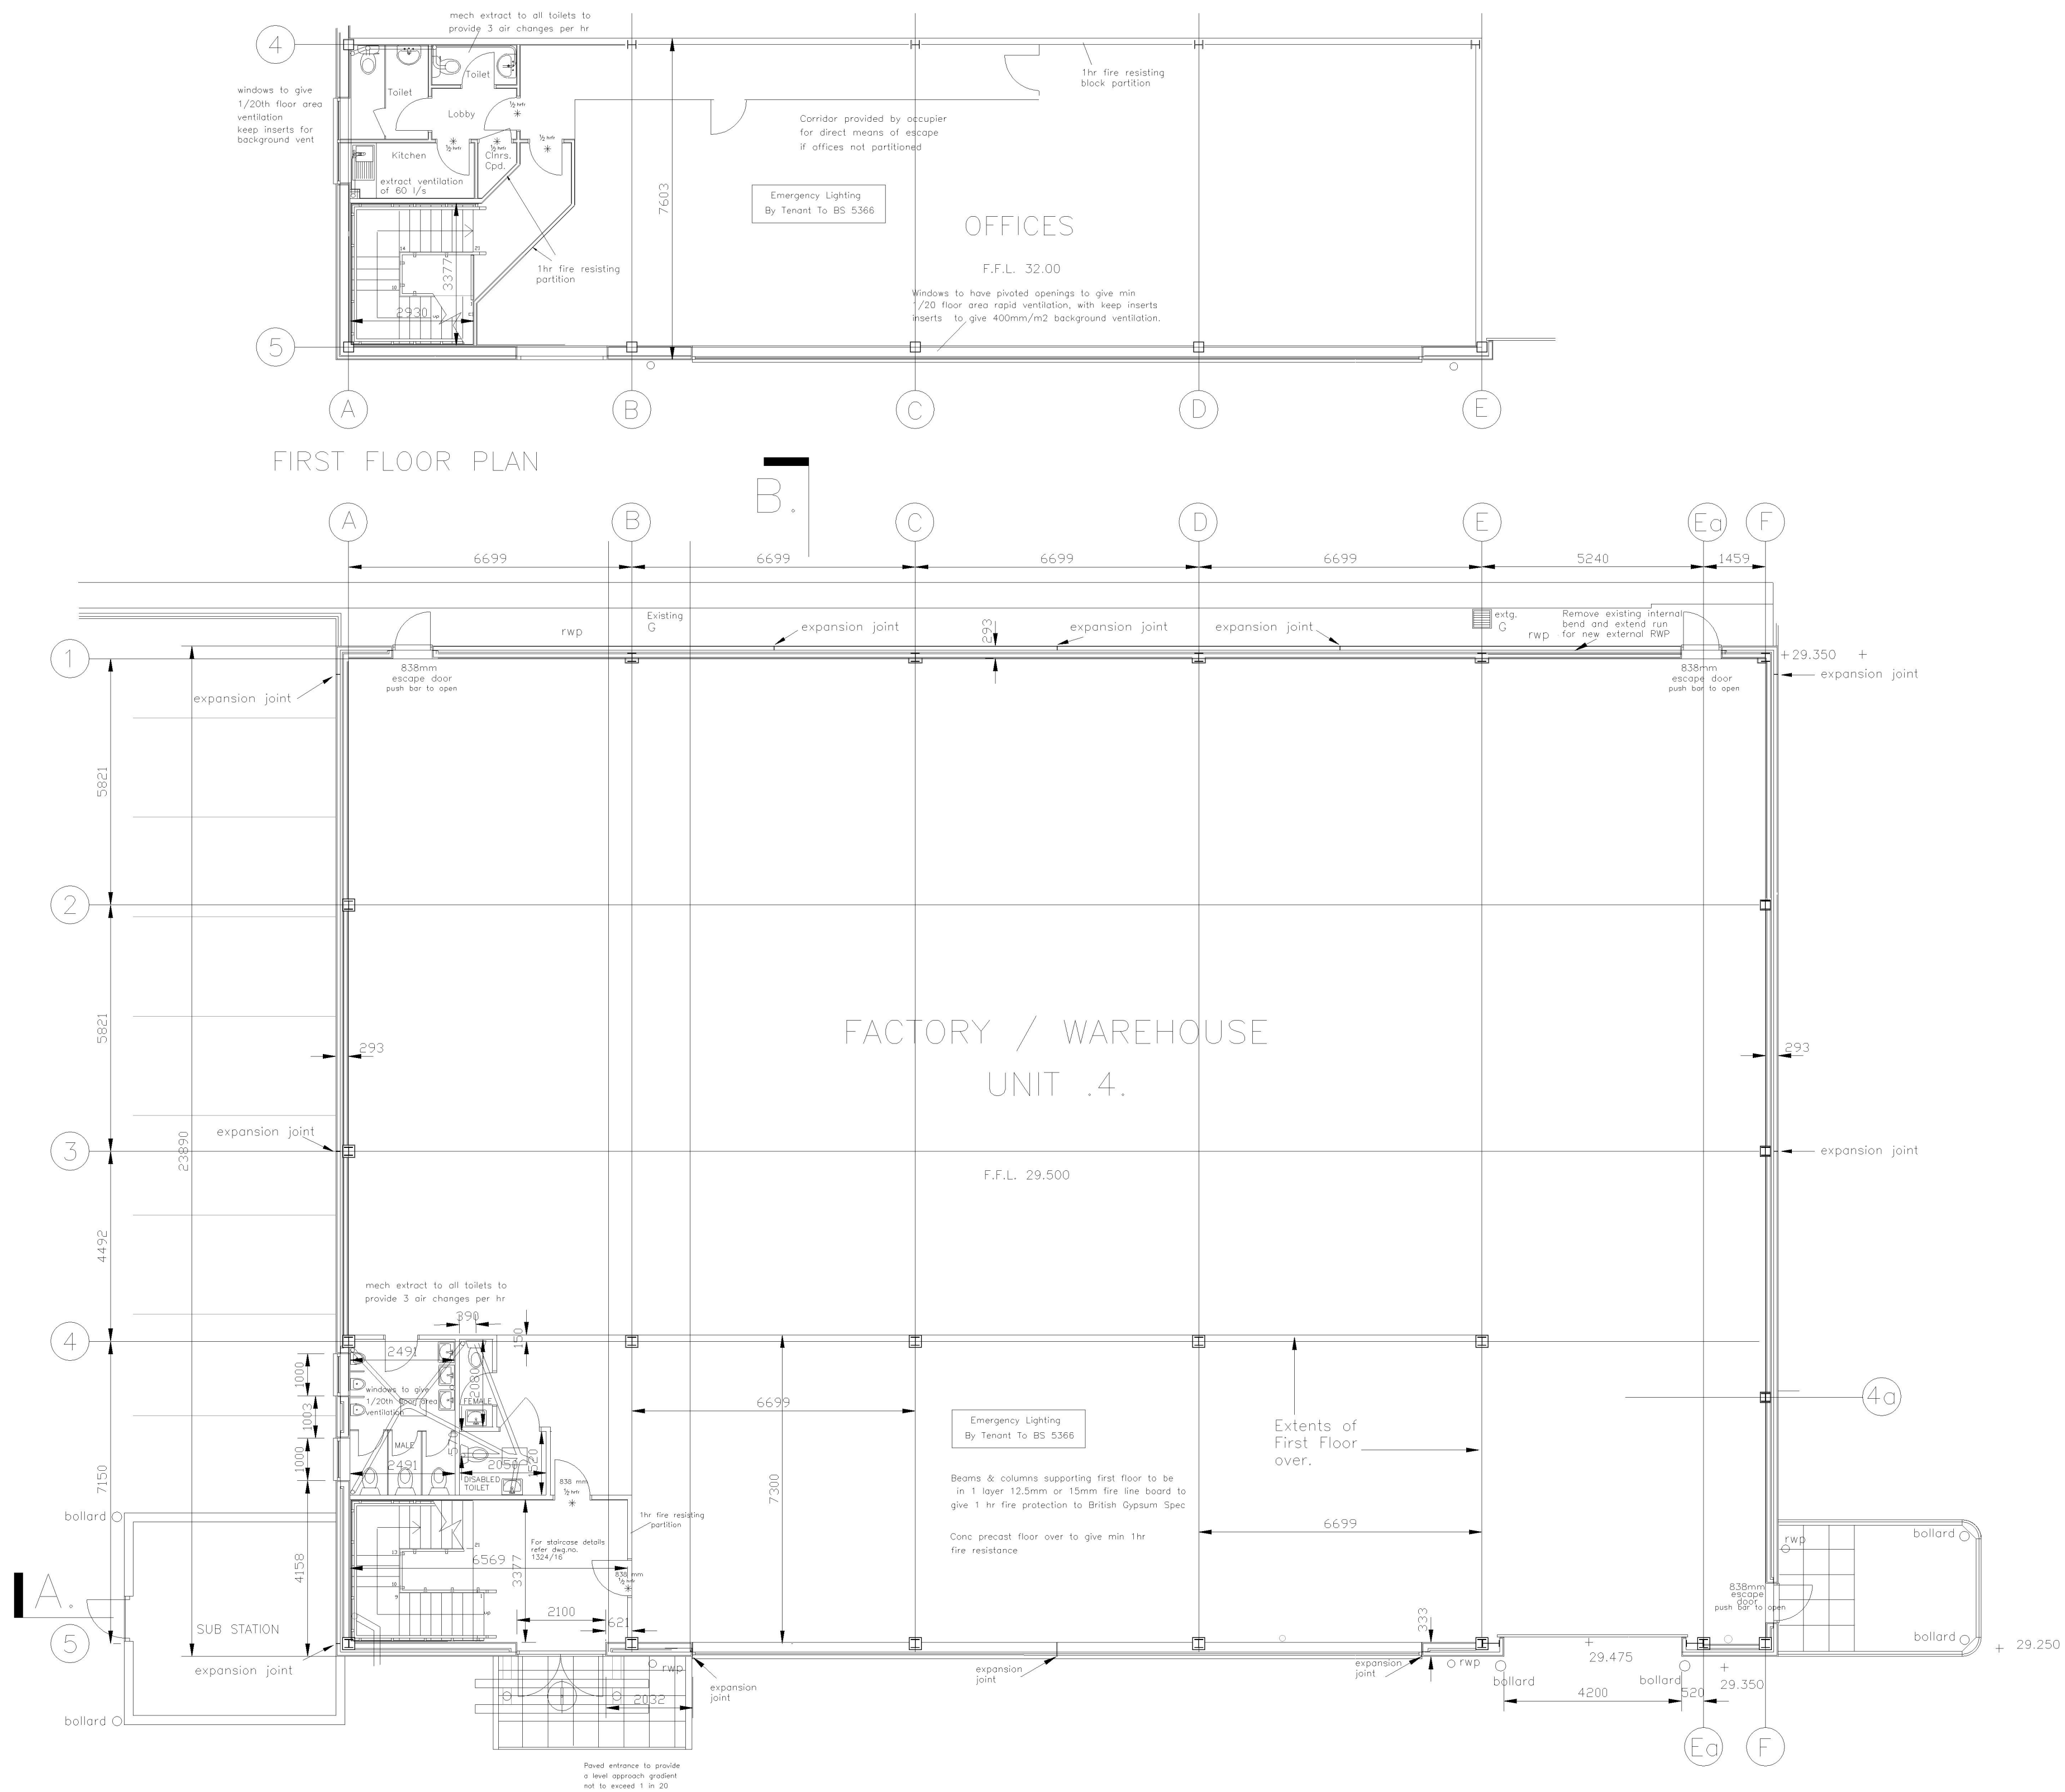

REVISIONS			
Rev.	Date	Notes	By
0	02/10/25	DRAWING CREATED	DR



Howden Joinery Properties Ltd
Ground Floor
Building 8, Croxley Park
Watford
Hertfordshire, WD18 8PX
Telephone: 01923 698800
Facsimile: 01923 698832

Location		
HJ Burgess Hill Unit 4 York road Maldings Park Burgess Hill		
Drawing		
EXISTING FLOOR PLAN		
Project & Drawing Number		
HJ_BurgessHill_Exist		
Revision		
0		
Date	Scale	Drawn By
02Oct25	1:100@A1	DR