



Do NOT Scale from this Drawing.
All measurements to be checked
on Site.

Principal contractor to provide
calculations and lintel details
for all new openings as required


- Electrical notes:
1. Double RCD socket to be installed near the front warehouse doors.
 2. Trade counter display area - A3 amp fused spur fitted in each corner above ceiling tiles on lighting circuit (to aid fitting cabinet lighting).
 3. Electrical supply to be provided to island unit via floor channel.

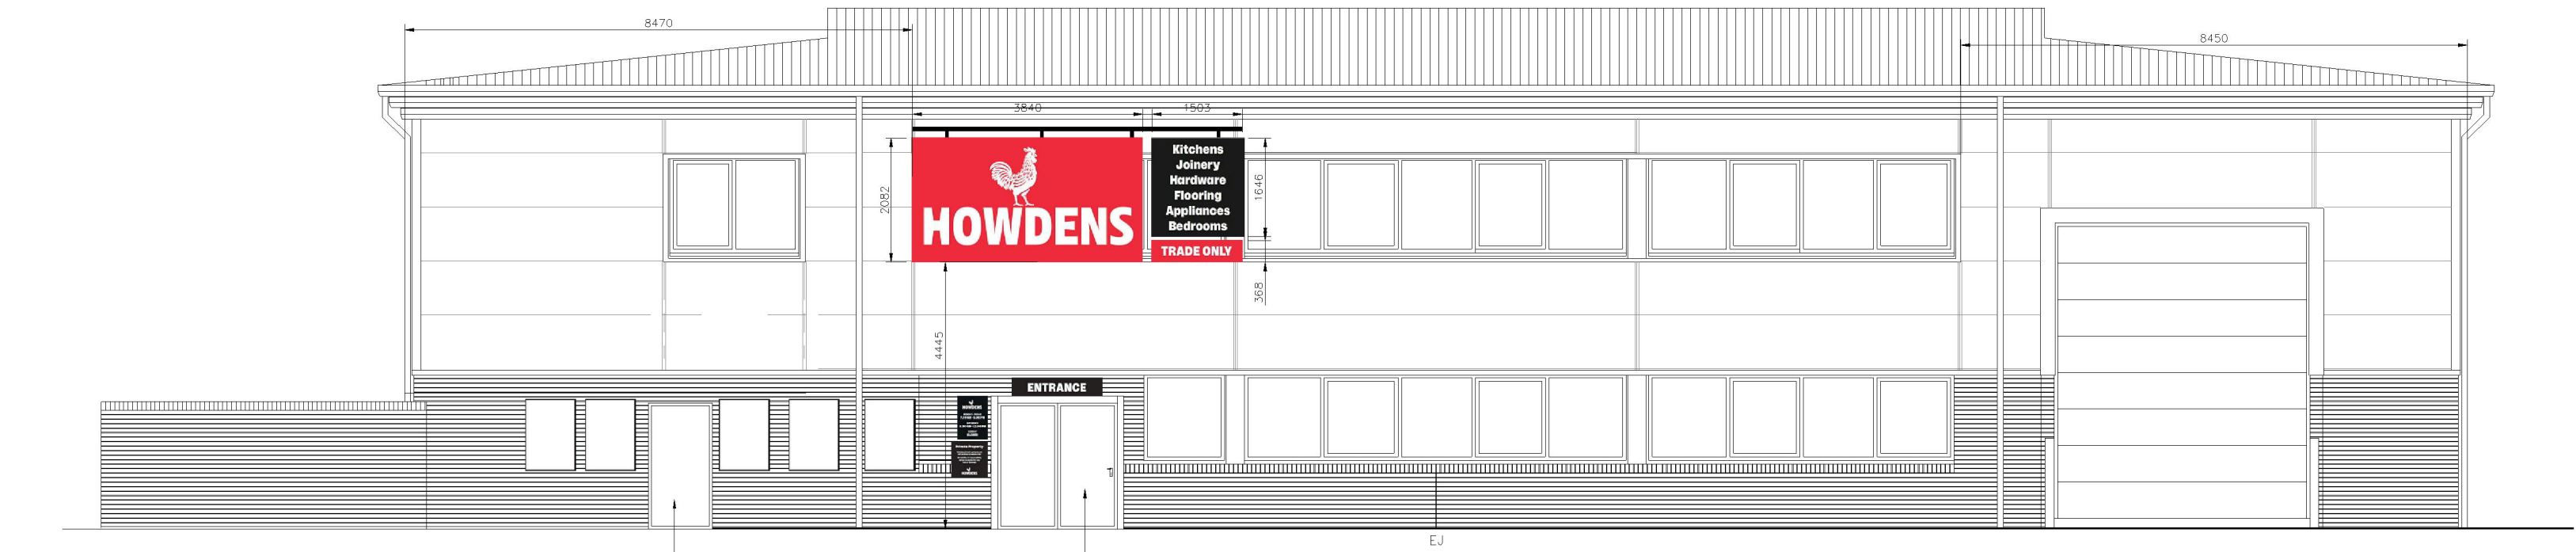


NORTH ELEVATION

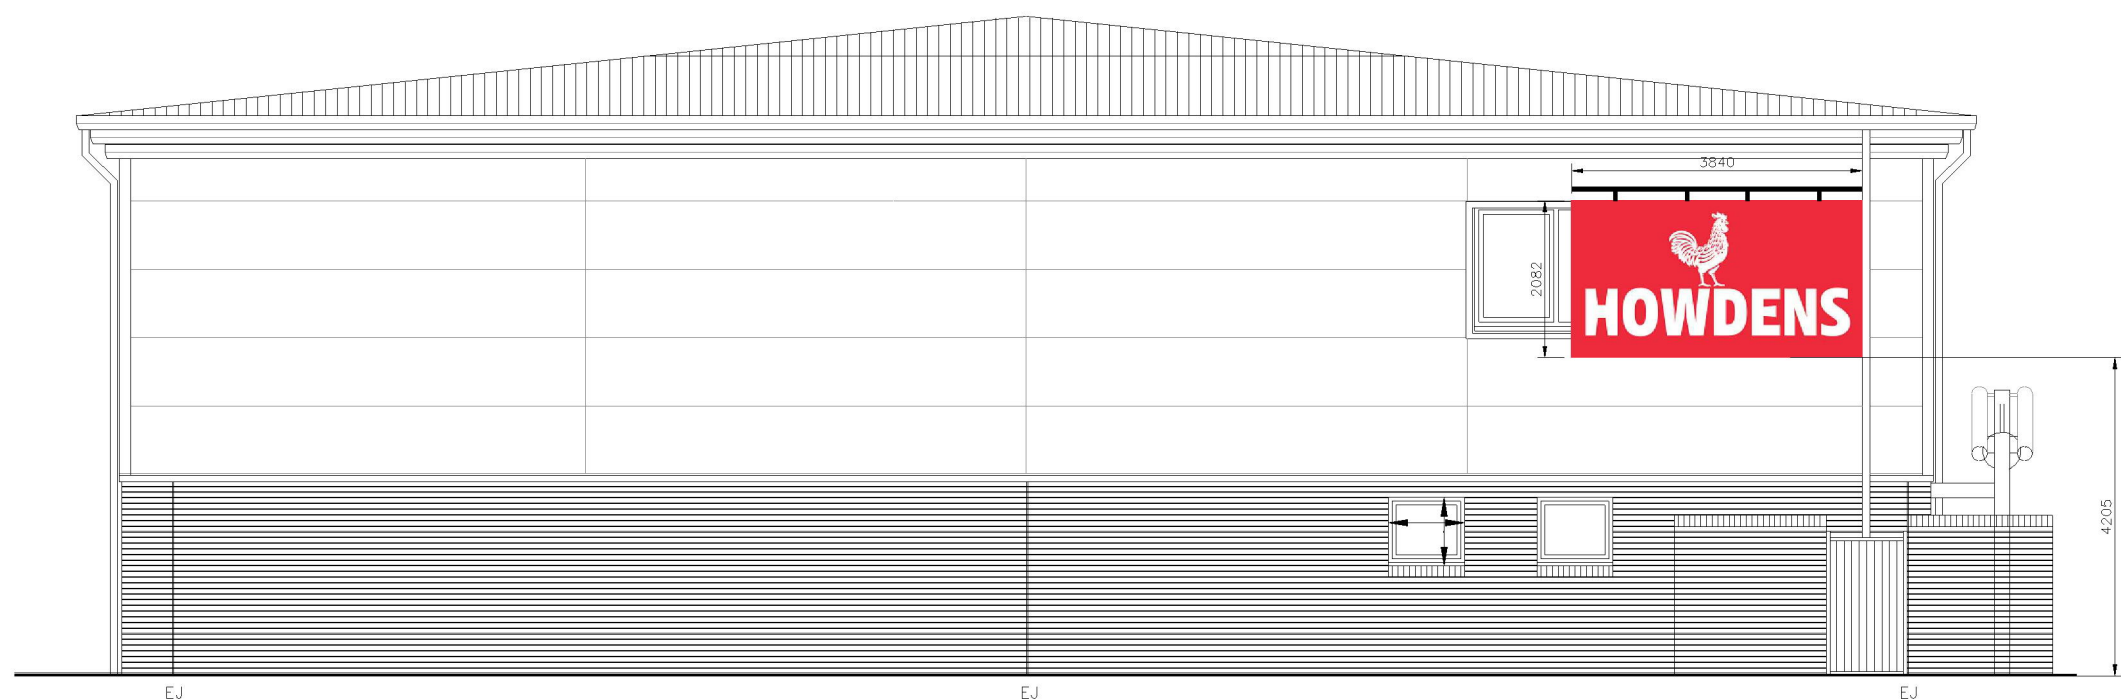

EAST ELEVATION

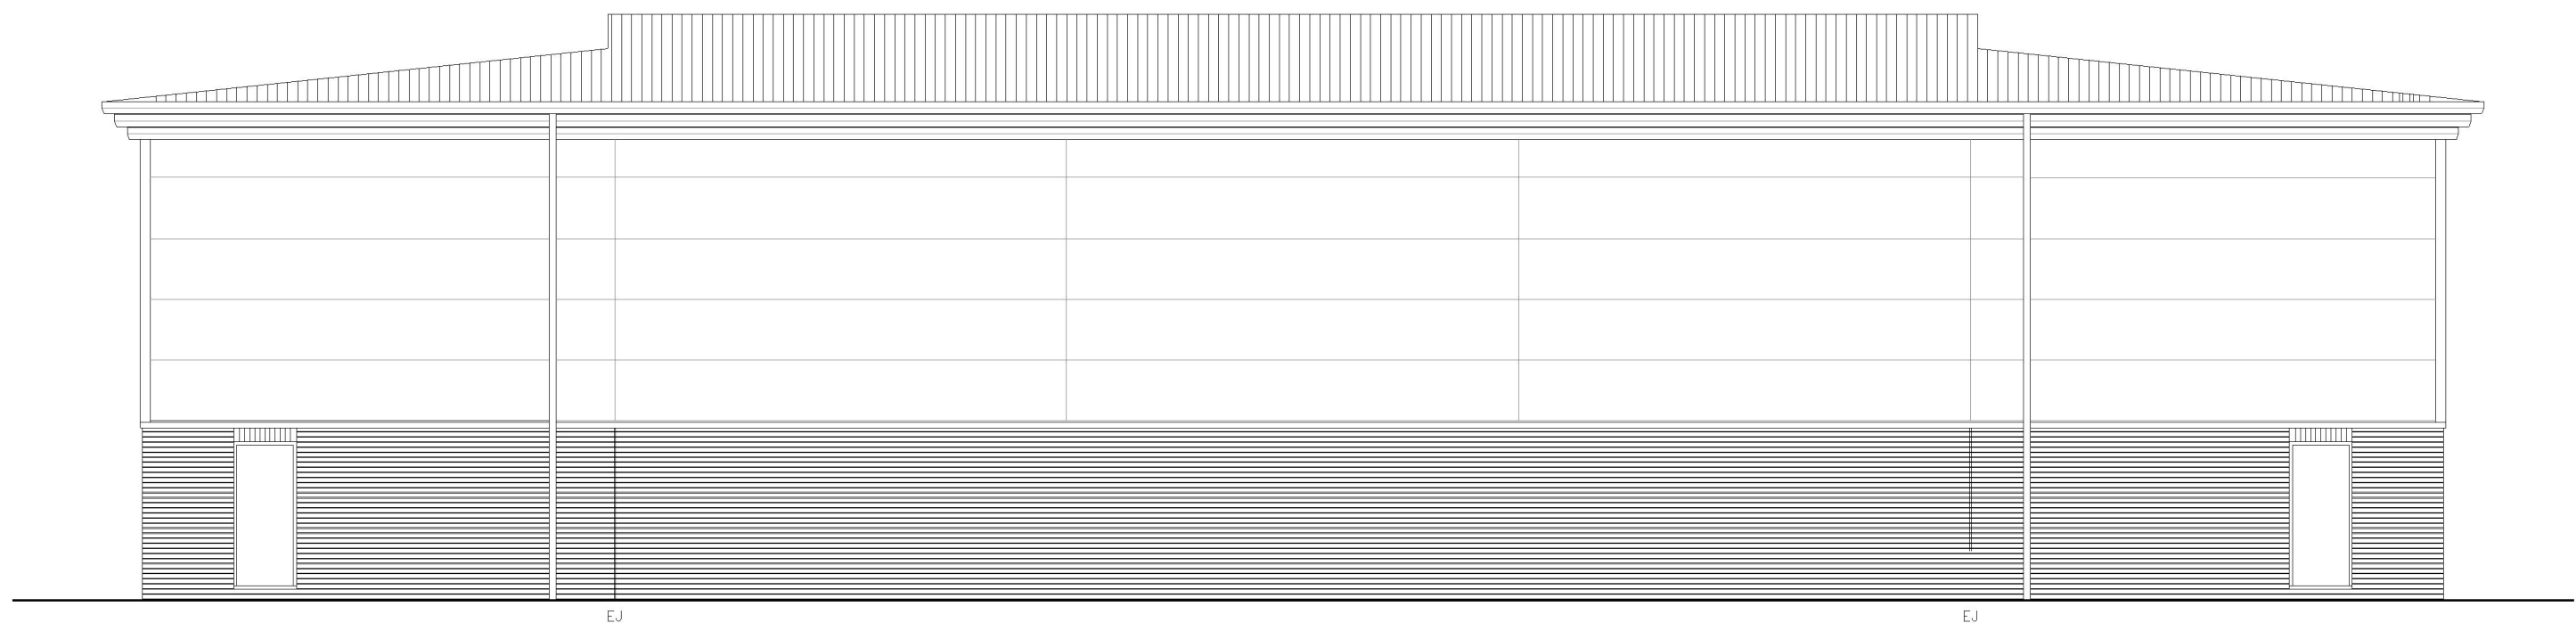


SOUTH ELEVATION

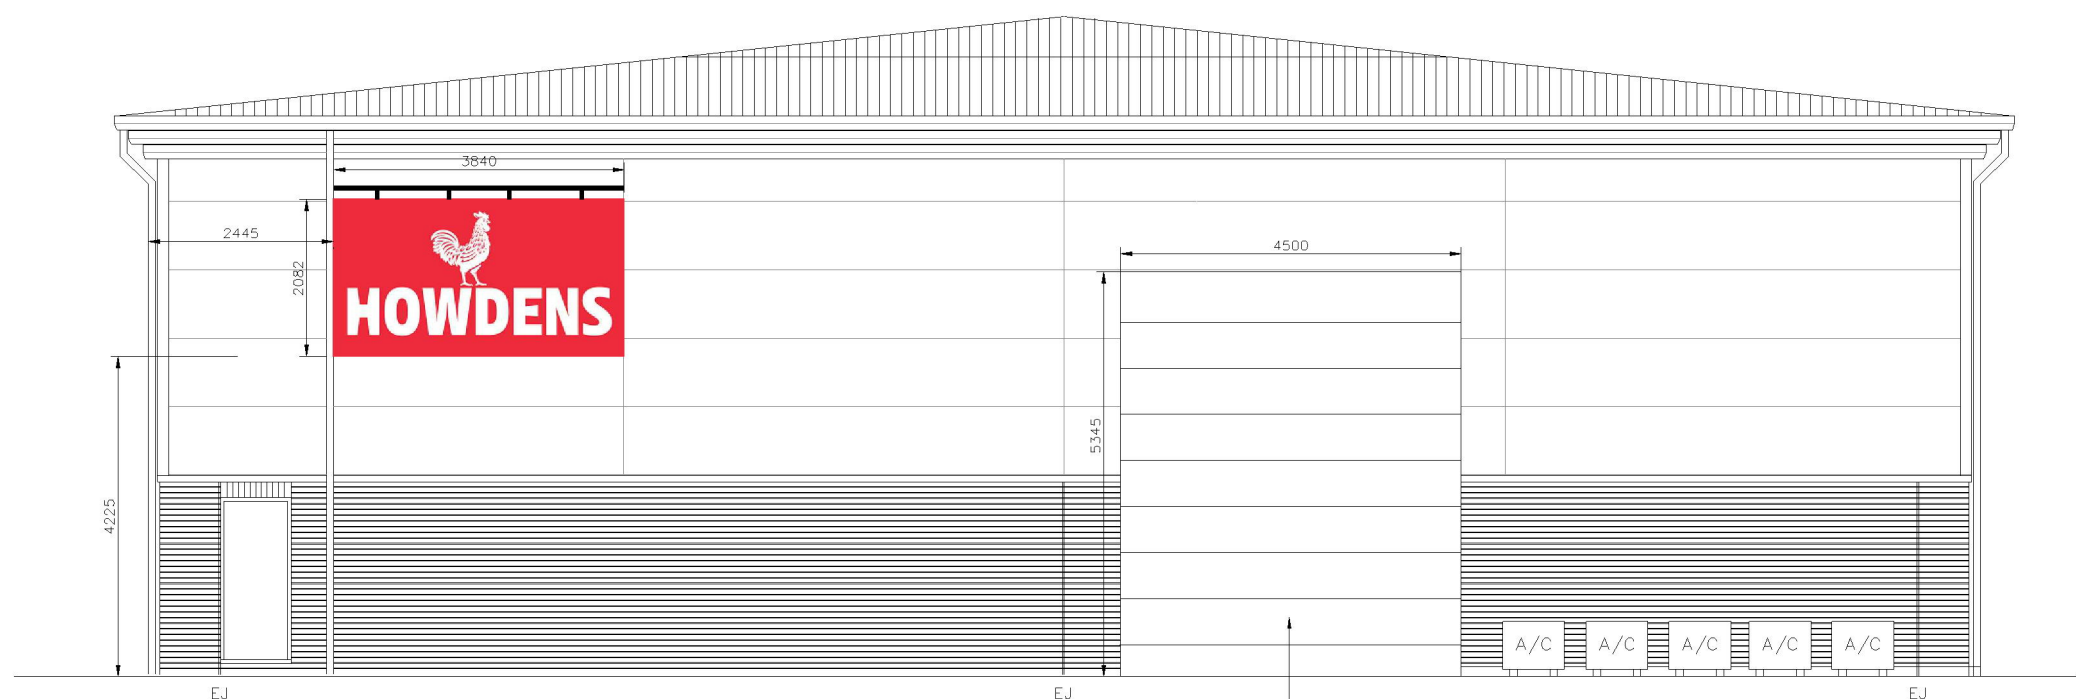

WEST ELEVATION

New Roller Shutter

REVISIONS			
Rev.	Date	Notes	By
0	02/10/25	DRAWING CREATED	DR
A	13/01/26	Amend signage	DR

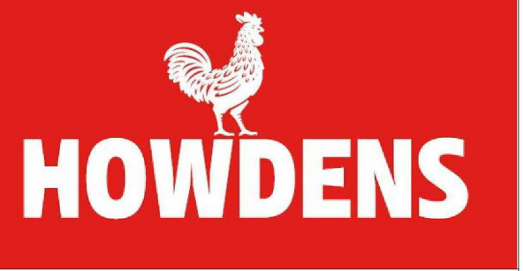

Howden Joinery Properties Ltd
Ground Floor
Building 8, Croxley Park
Watford
Hertfordshire. WD18 8PX
Telephone: 01923 698800
Facsimile: 01923 698832

Location
HJ Burgess Hill
Unit 4
York road
Maldings Park
Burgess Hill

Drawing

PROPOSED ELEVATIONS

Project & Drawing Number		Revision
HJ_BurgessHillFP02		A
Date	Scale	Drawn By
13Jan26	1:100@A1	DR