




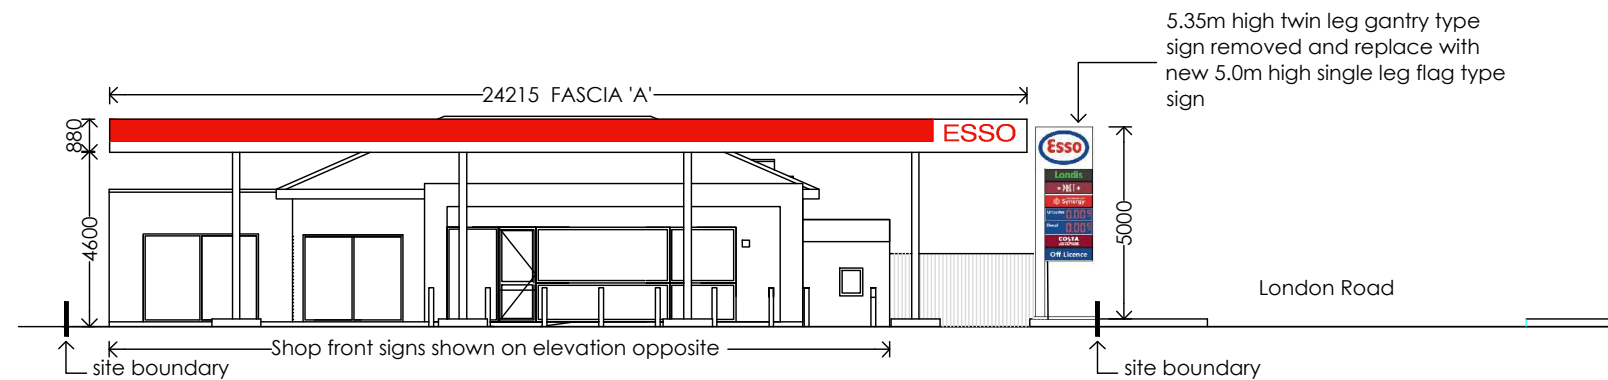


ELEVATION FROM FORECOURT LOOKING TOWARDS SHOP BUILDING

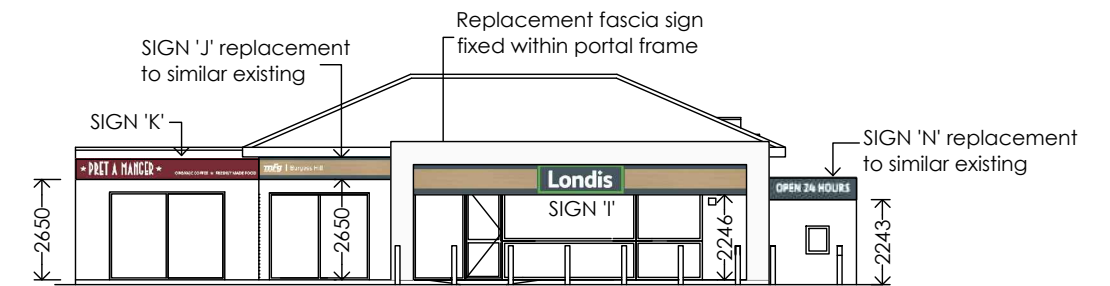


FORECOURT SHOP ELEVATION

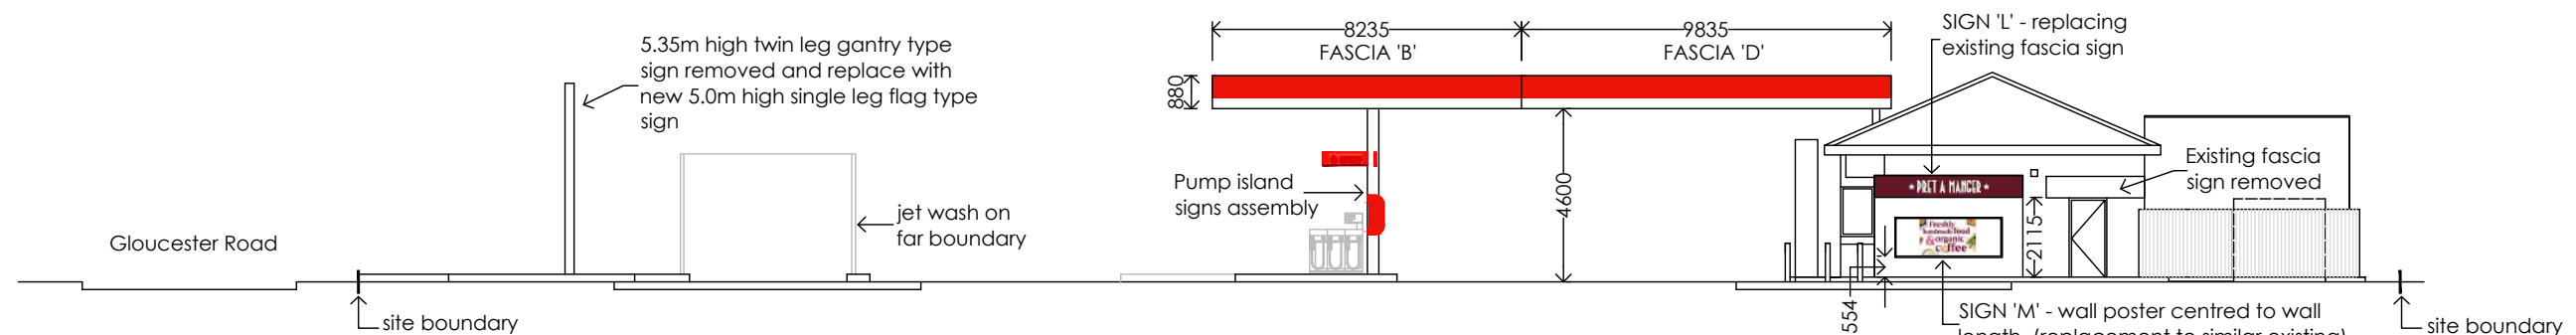

FRONT ELEVATION ACROSS FORECOURT FROM LONDON ROAD

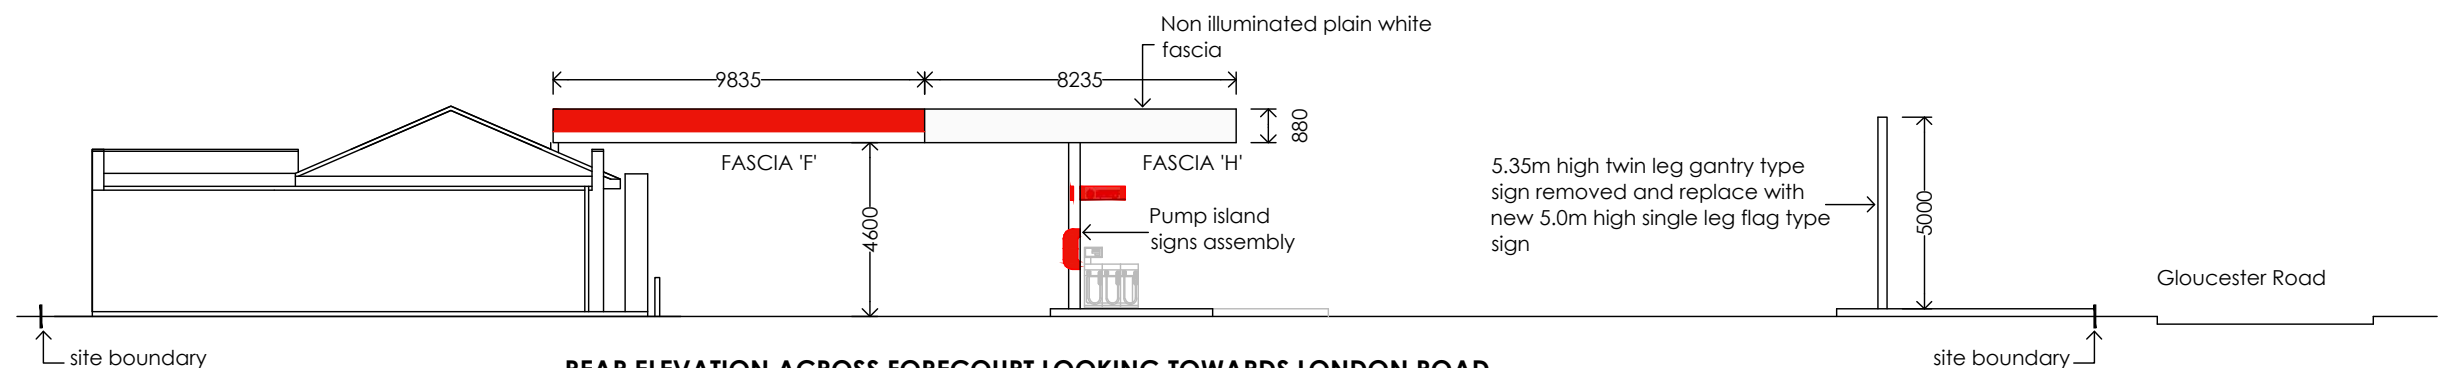

REAR ELEVATION ACROSS FORECOURT LOOKING TOWARDS LONDON ROAD

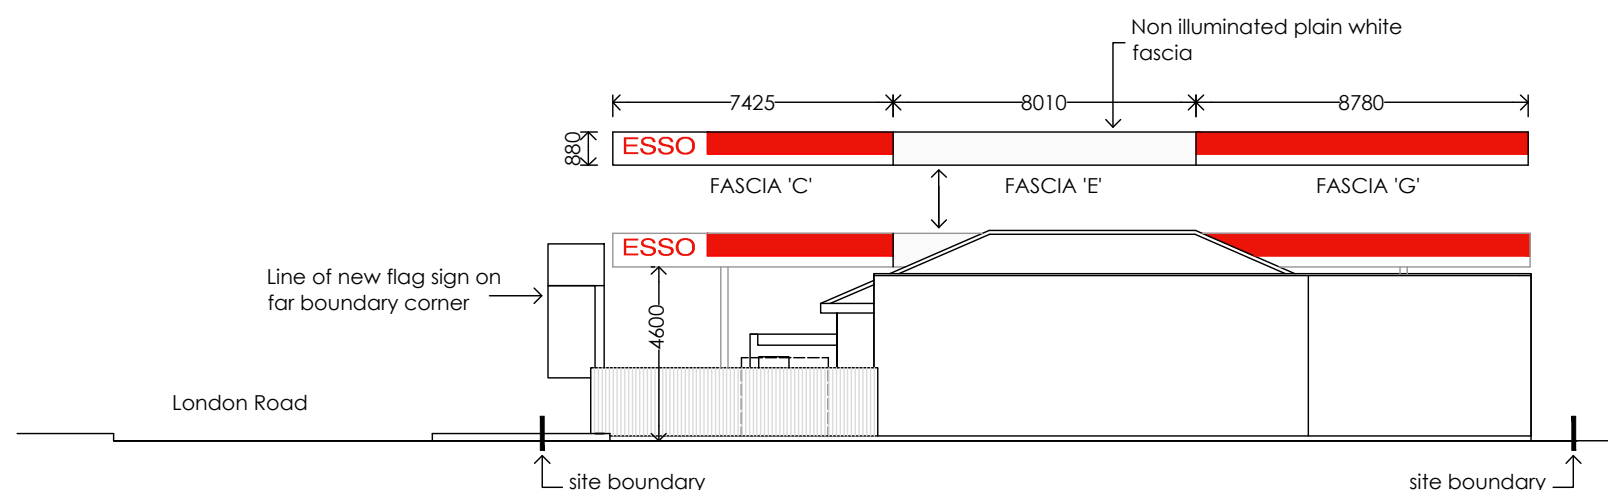


SIDE ELEVATION FROM SHOP BUILDING WITH FORECOURT BEHIND

NOTES:
This drawing is to be used for a Consent to Display Advertisements planning application only.

FOR PLAN SHOWING SIGN LOCATIONS REFER TO DRAWING FPL-MFG-528-P-CTD03.

FOR SIGN DETAILS REFER TO DRAWING FPL-MFG-528-P-CTD05.

 

PLANNING

rev	date	by	description
CLIENT			
MOTOR FUEL GROUP (MFG) 10 BRICKET ROAD, ST ALBANS, HERTFORDSHIRE, AL1 3JX			
PROJECT LOCATION			
BURGESS HILL SERVICE STATION 173 LONDON ROAD, BURGESS HILL, WEST SUSSEX, RH15 8LJ			
DRAWING			
NEW SITE SIGNS (REBRANDING FROM SHELL) SITE ELEVATIONS			
FROWSBURY Projects			
Frowsbury Projects Limited Office 3, Stronsay Business Centre Tilford Road, Hindhead, GU26 6UG Email: enquires@frowsbury.com			
© This drawing is the copyright of FROWSBURY PROJECTS Ltd.			
Date:	July 2025	Drawn By:	DS
Scale:	1:200	Dwg No:	FPS-MFG-528-P-CTD04
			A3