



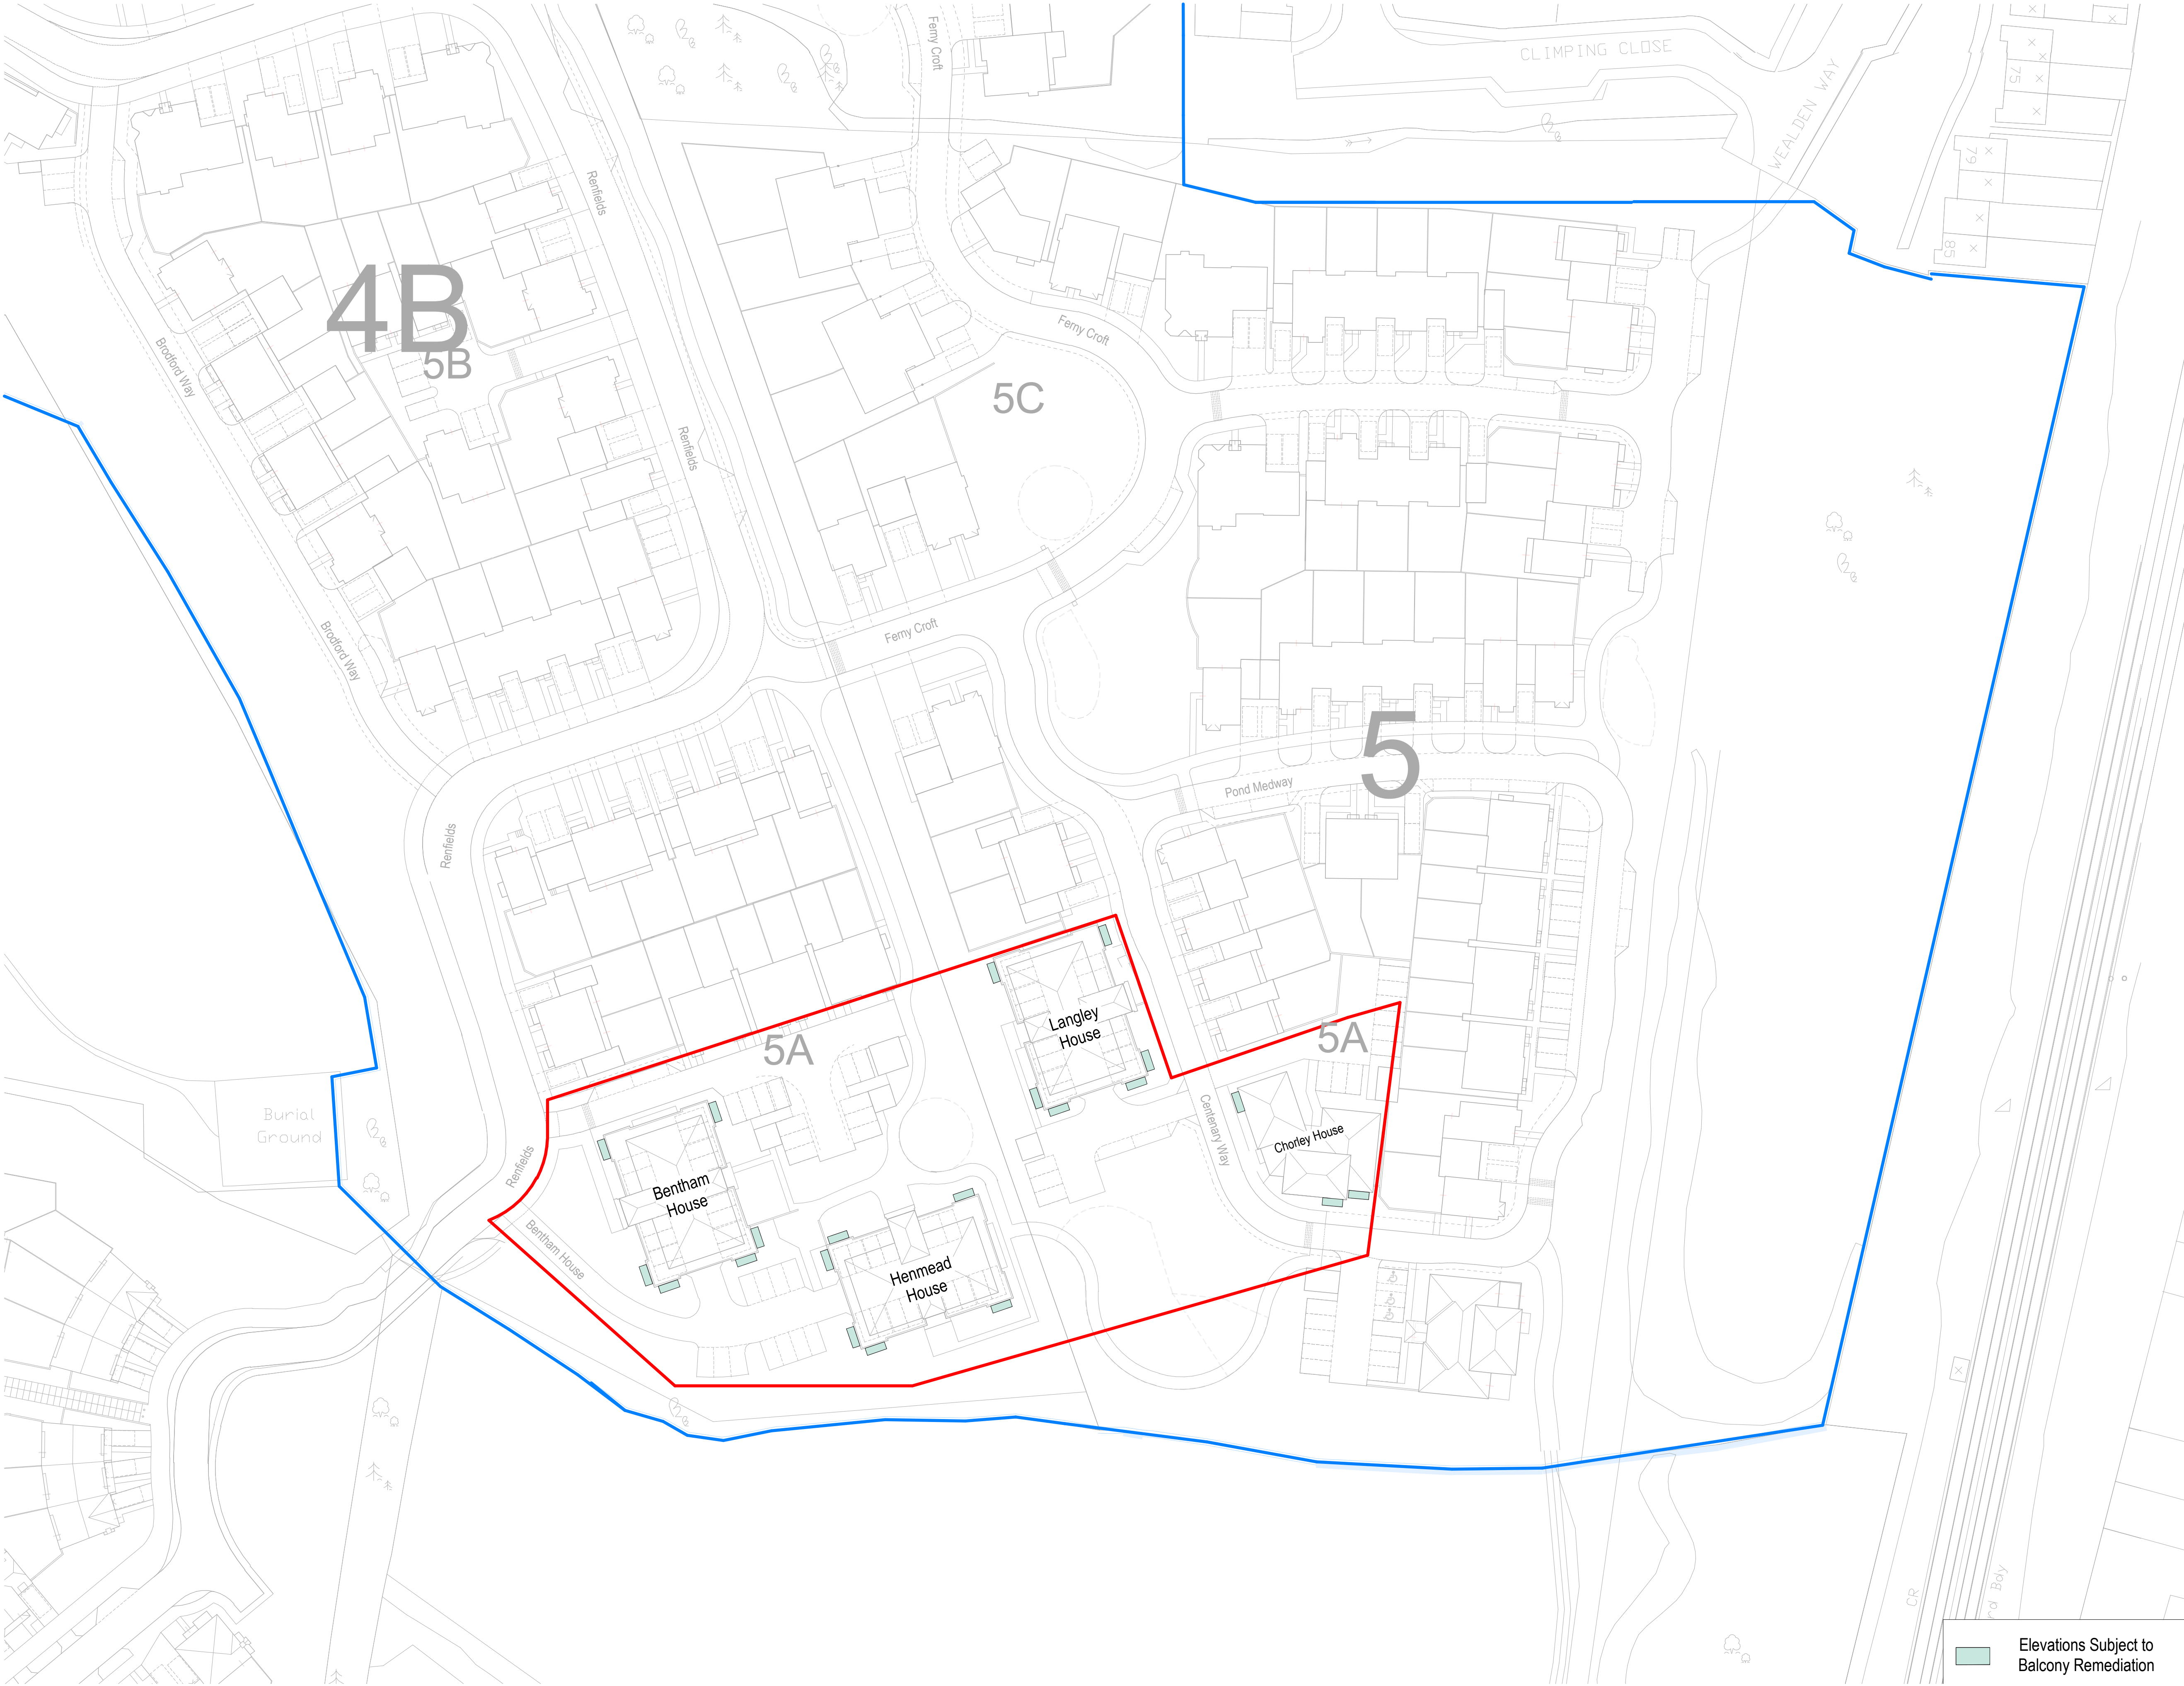


This line should measure 70mm when printed correctly

This drawing is the copyright of Roberts Limbrick Ltd and should not be reproduced in whole or in part or used in any manner whatsoever without their written permission.

Responsibility is not accepted for errors made by others in scaling from this drawing. Use only figured dimensions and report any discrepancies or omissions to the Architect immediately.

Rev	Date	By	Chk	Description
P01	10/07/2026	OG	AW	Client Issue
P02	12/08/2026	OG	AW	Client Issue

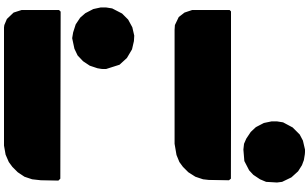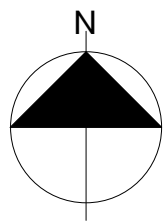

Roberts Limbrick

03333 405 500
mail@robertslimbrick.com
robertslimbrick.com

Registered Office England No. 06558029

Project Name

Bolnere Village Tall Trees

Client Name

Crest Nicholson Ltd.

Drawing Title

Site Plan-500

Scale

1 : 500 • A1

Project No.

11699

Status

PL

Purpose Of Issue

Planning

Project	Org	Vol	Level	Form	Role
11699	• RL	• XX	• 00	• DR	• A

Number

0002

Revision

P02