



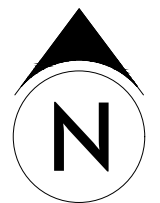

SCALE 1:200



SCALE 1:100

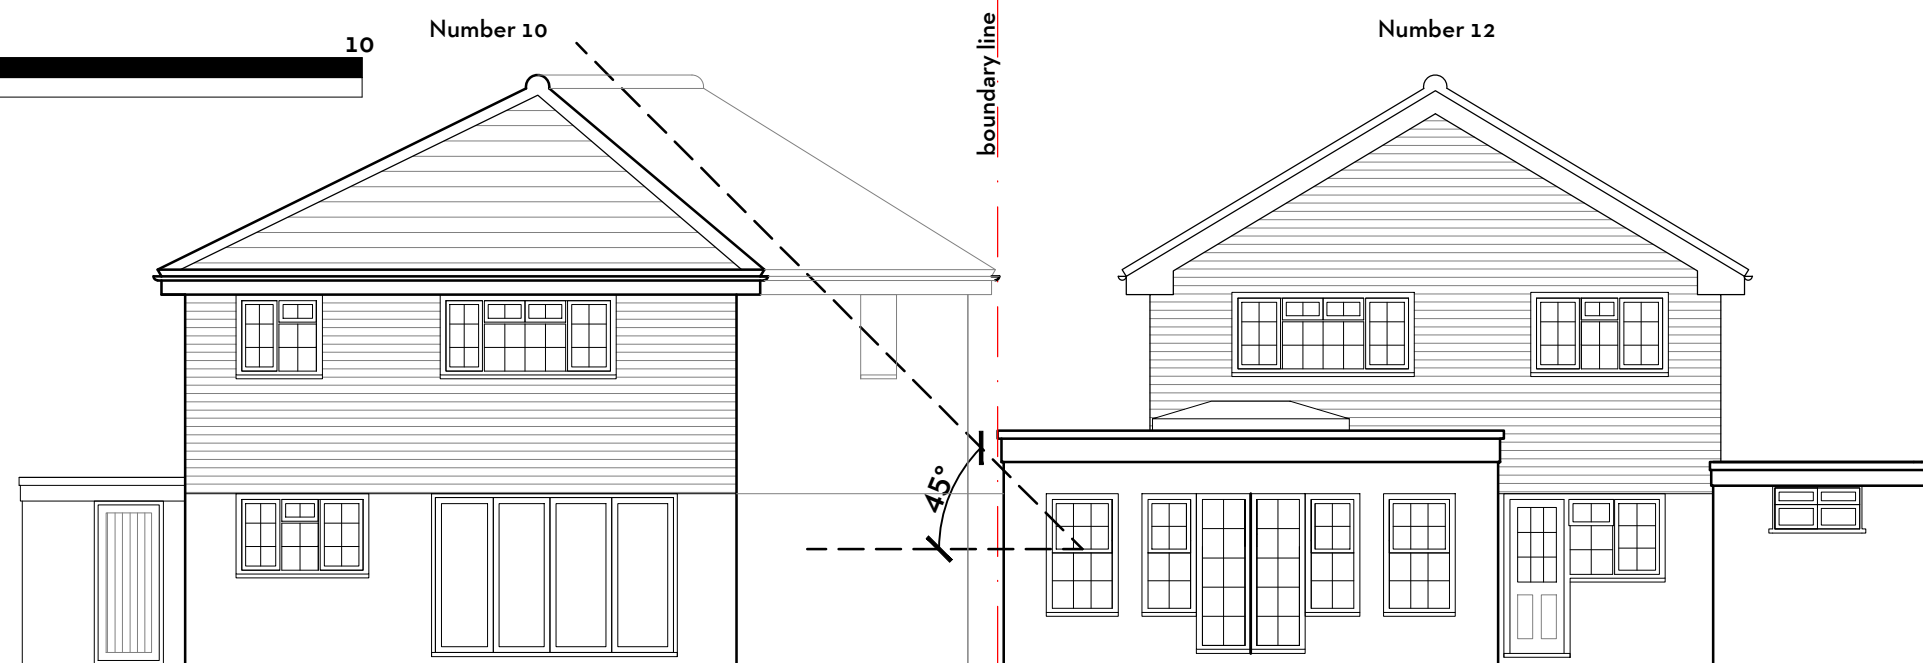

SOUTH ELEVATION AA - 45° RULE

revisions

ref	date	drawn
-	x	x

**DESIGN INTENT ONLY
NOTES FOR CONSTRUCTION:**

1. Dimensions shall be checked and verified prior to work being commenced on site.
2. This drawing is issued for the sole and exclusive use of the named recipient. Distribution to any third party is on the strict understanding that no liability is accepted by KM Architecture for any discrepancies, errors or omissions that may be present and no guarantee is offered as to the accuracy of the information shown.

PLANNING DRAWING

KM ARCHITECTURE CHARTERED ARCHITECT

46 VALEBRIDGE DRIVE
BURGESS HILL
WEST SUSSEX
RH15 0RW

07862 093 254
kelly@kmarchitecture.co.uk
www.kmarchitecture.co.uk

job

10 WOODHALL CLOSE
CUCKFIELD
WEST SUSSEX
RH17 5HJ

title

AS PROPOSED:
45° RULE

scale	1:200 & 1:100 @ A3
date	02/09/25
drawn	KMM

drawing number	2093_00_15	revision	-
----------------	------------	----------	---