



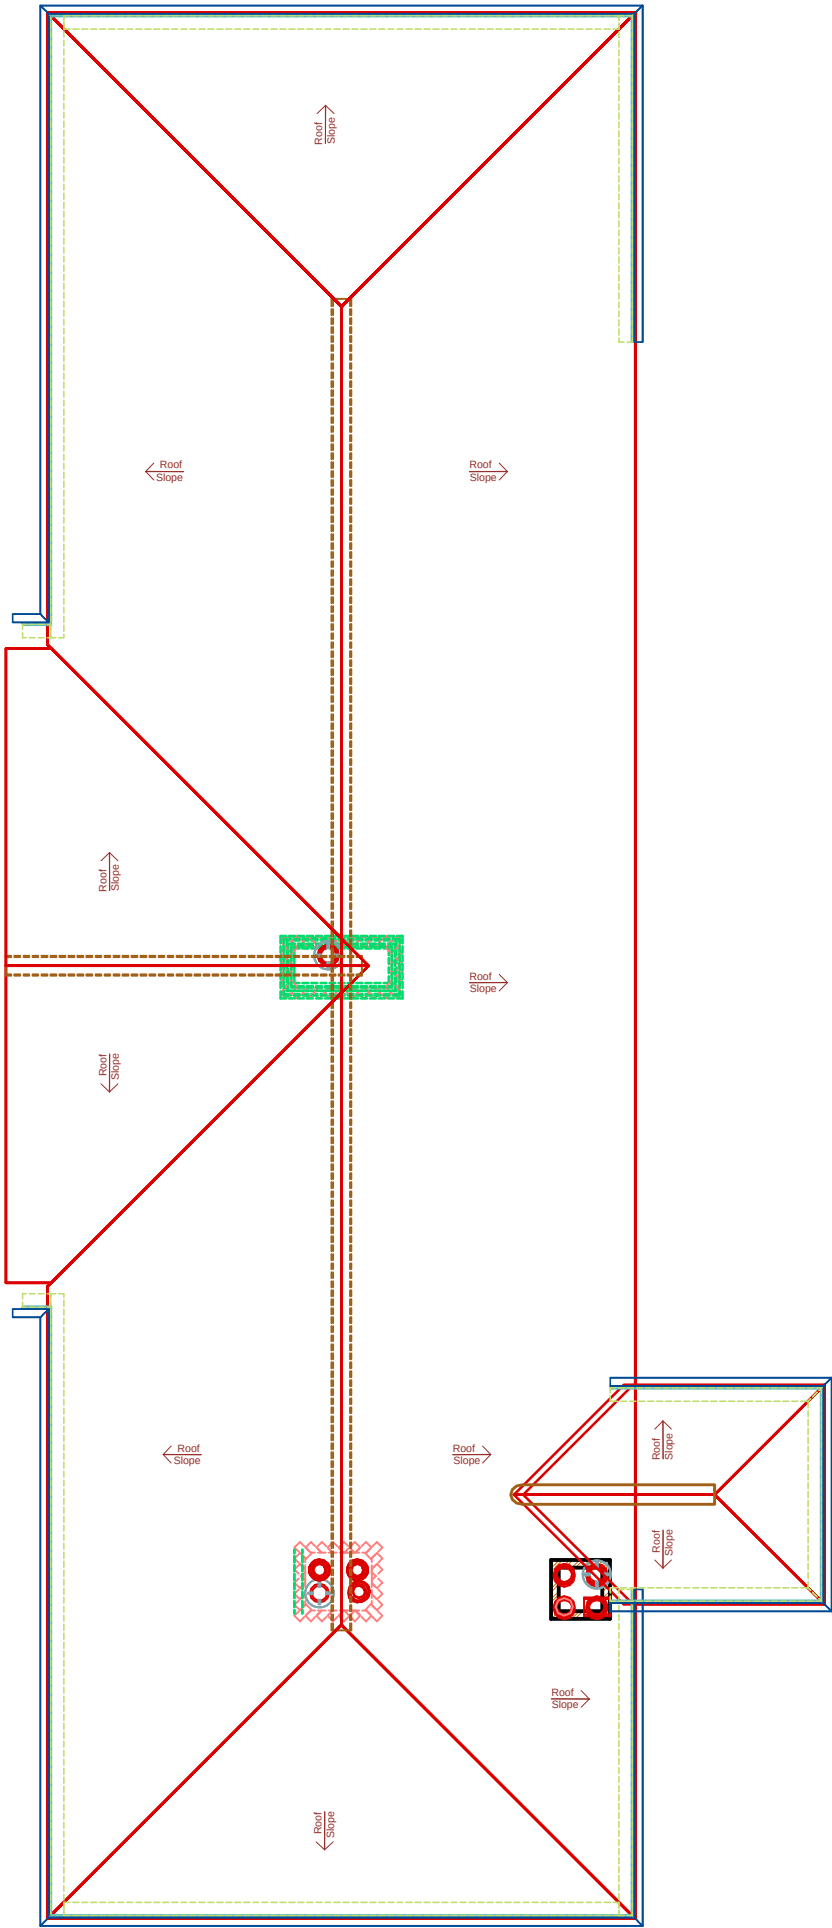

ROOF PLAN EXISTING SCALE 1:100

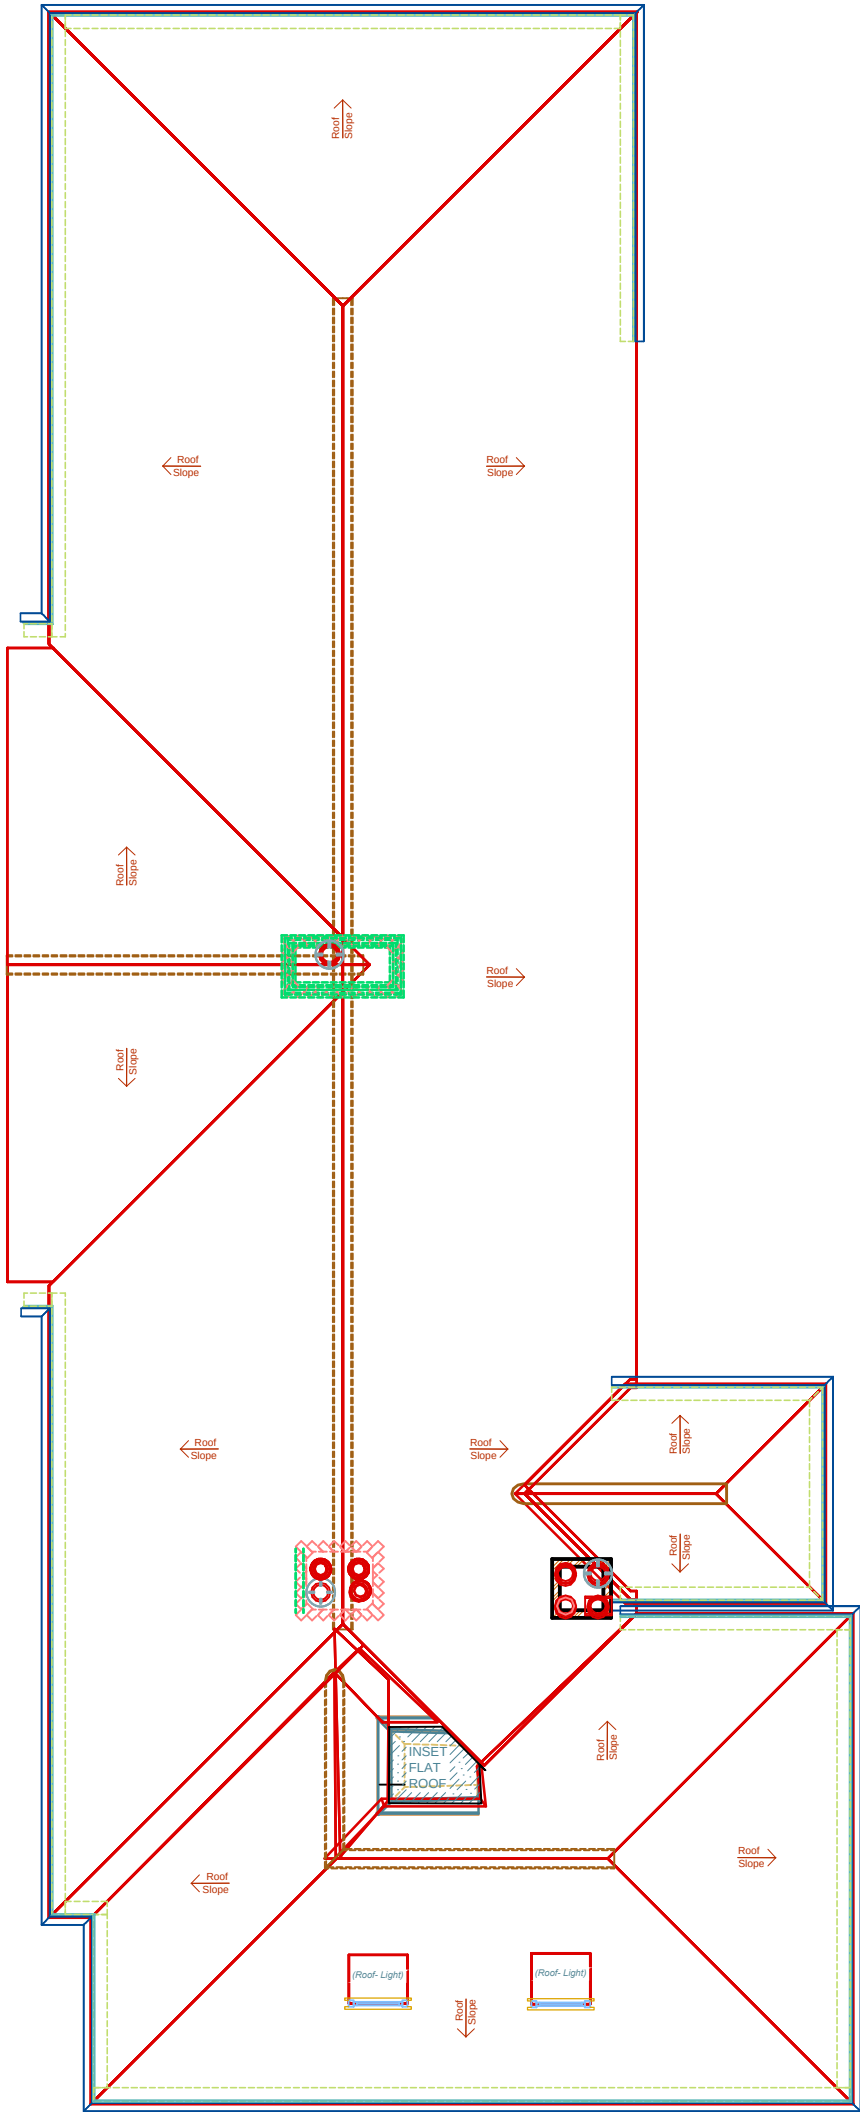

ROOF PLAN PROPOSED SCALE 1:100



Client:
Mr & Mrs J Clarke
Drawing Title:
Roof Plans

Site:
1 Newcroft Cottages Selsfield Road
Ardingly
RH17 6TJ

Date:
26/08/2025

Scale:
1:50
Paper size
A 3

NOTE:
For construction, all dimensions
must be checked on site and not
scaled from this drawing

