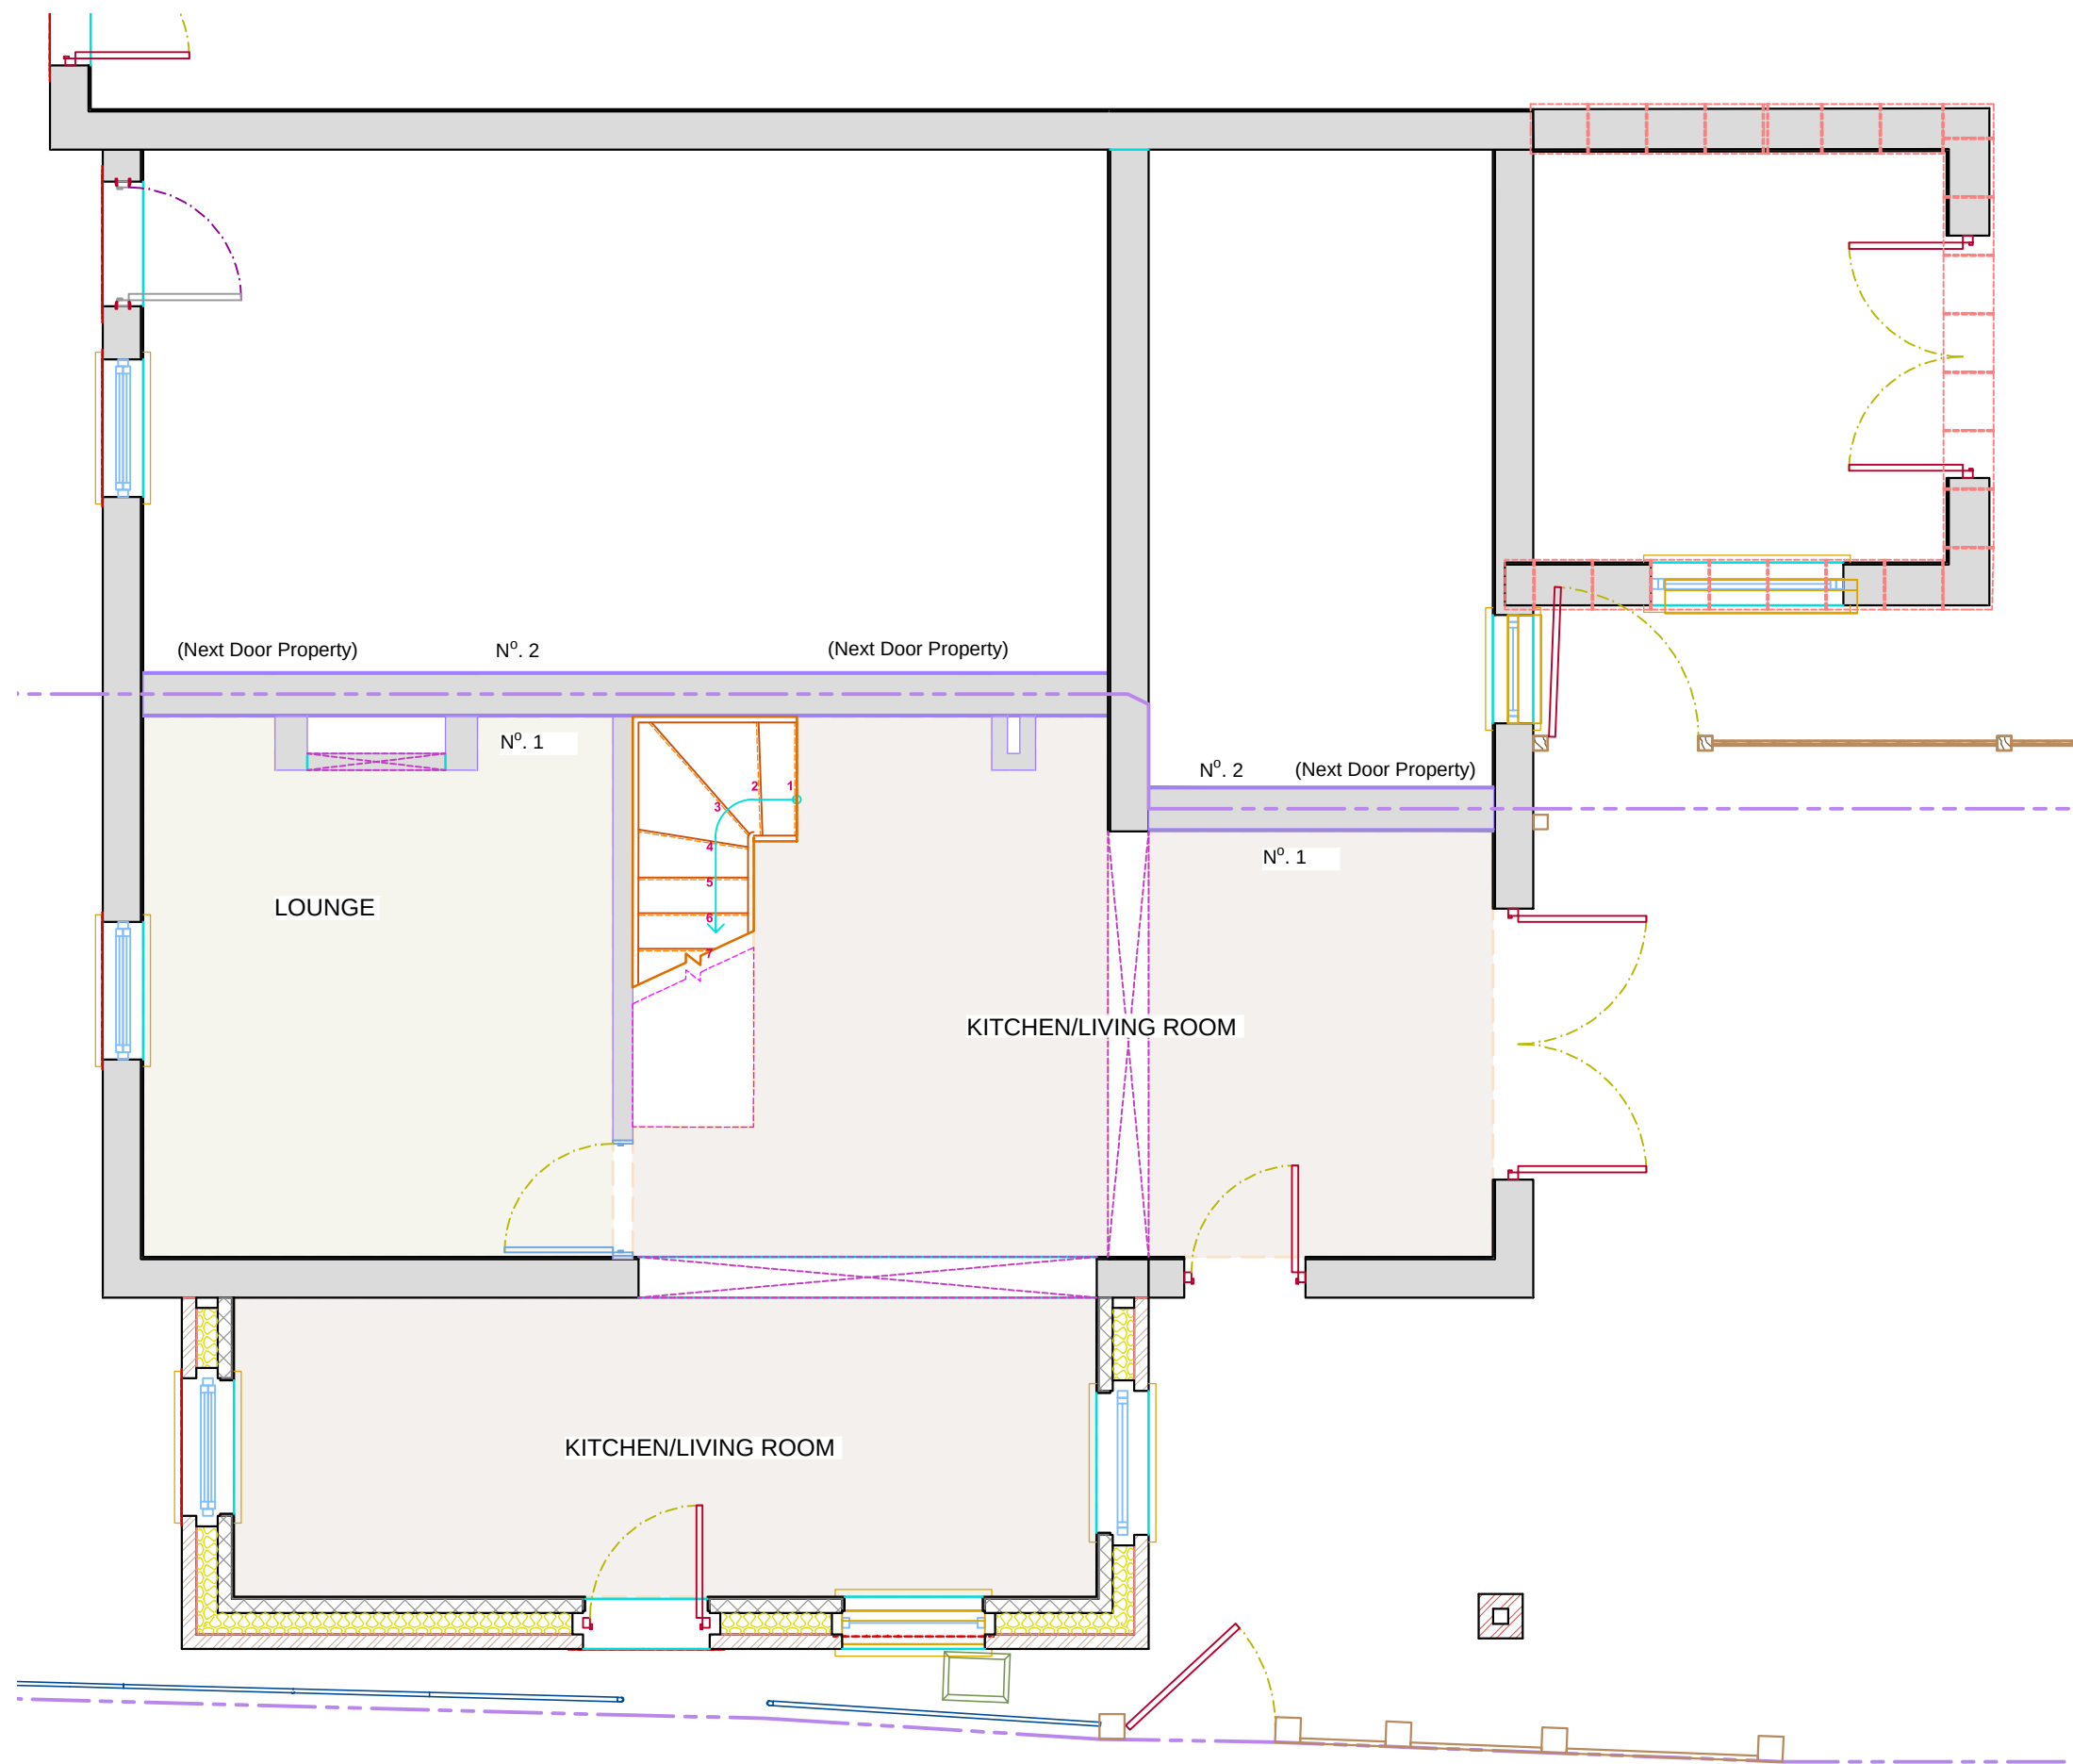


NOTE: For construction, all dimensions must be checked on site and not scaled from this drawing

Client	Mr & Mrs J Clarke	Site: 1 Newcroft Cottages Selsfield Road Ardingly Haywards Heath West Sussex RH17 6TJ	Project Title Two Storey Side & Rear Extension	Drawing Title: Ground Floor Plan Proposed		Scale: 1:50
				Date: 26/08/2025	Paper Size: A 3	