



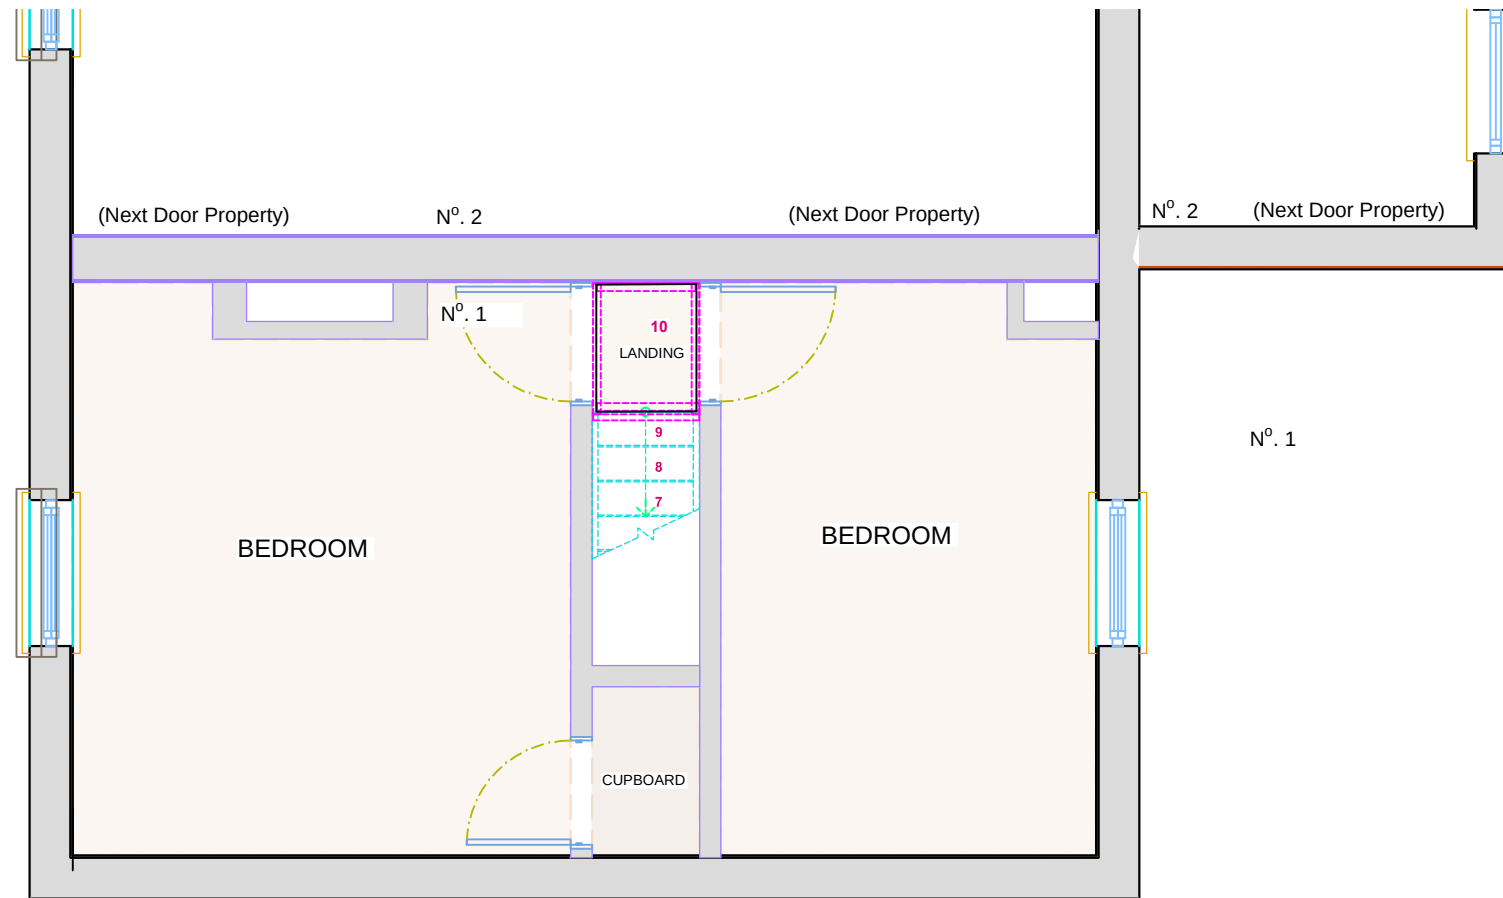

FIRST FLOOR PLAN EXISTING SCALE 1:50
LOFT (UNUSED & UNALTERED) SCALE 1:50

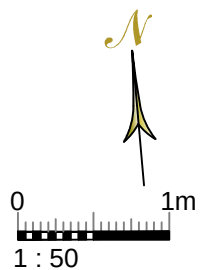

NOTE: For construction, all dimensions must be checked on site and not scaled from this drawing

Client Mr & Mrs J Clarke	Site: 1 Newcroft Cottages Selsfield Road Ardingly Haywards Heath West Sussex RH17 6TJ	Project Title Two Storey Side & Rear Extension	Drawing Title: First Floor Plan Existing	Scale: 1:50	
				Date: 26/08/2025	Paper Size A 3