




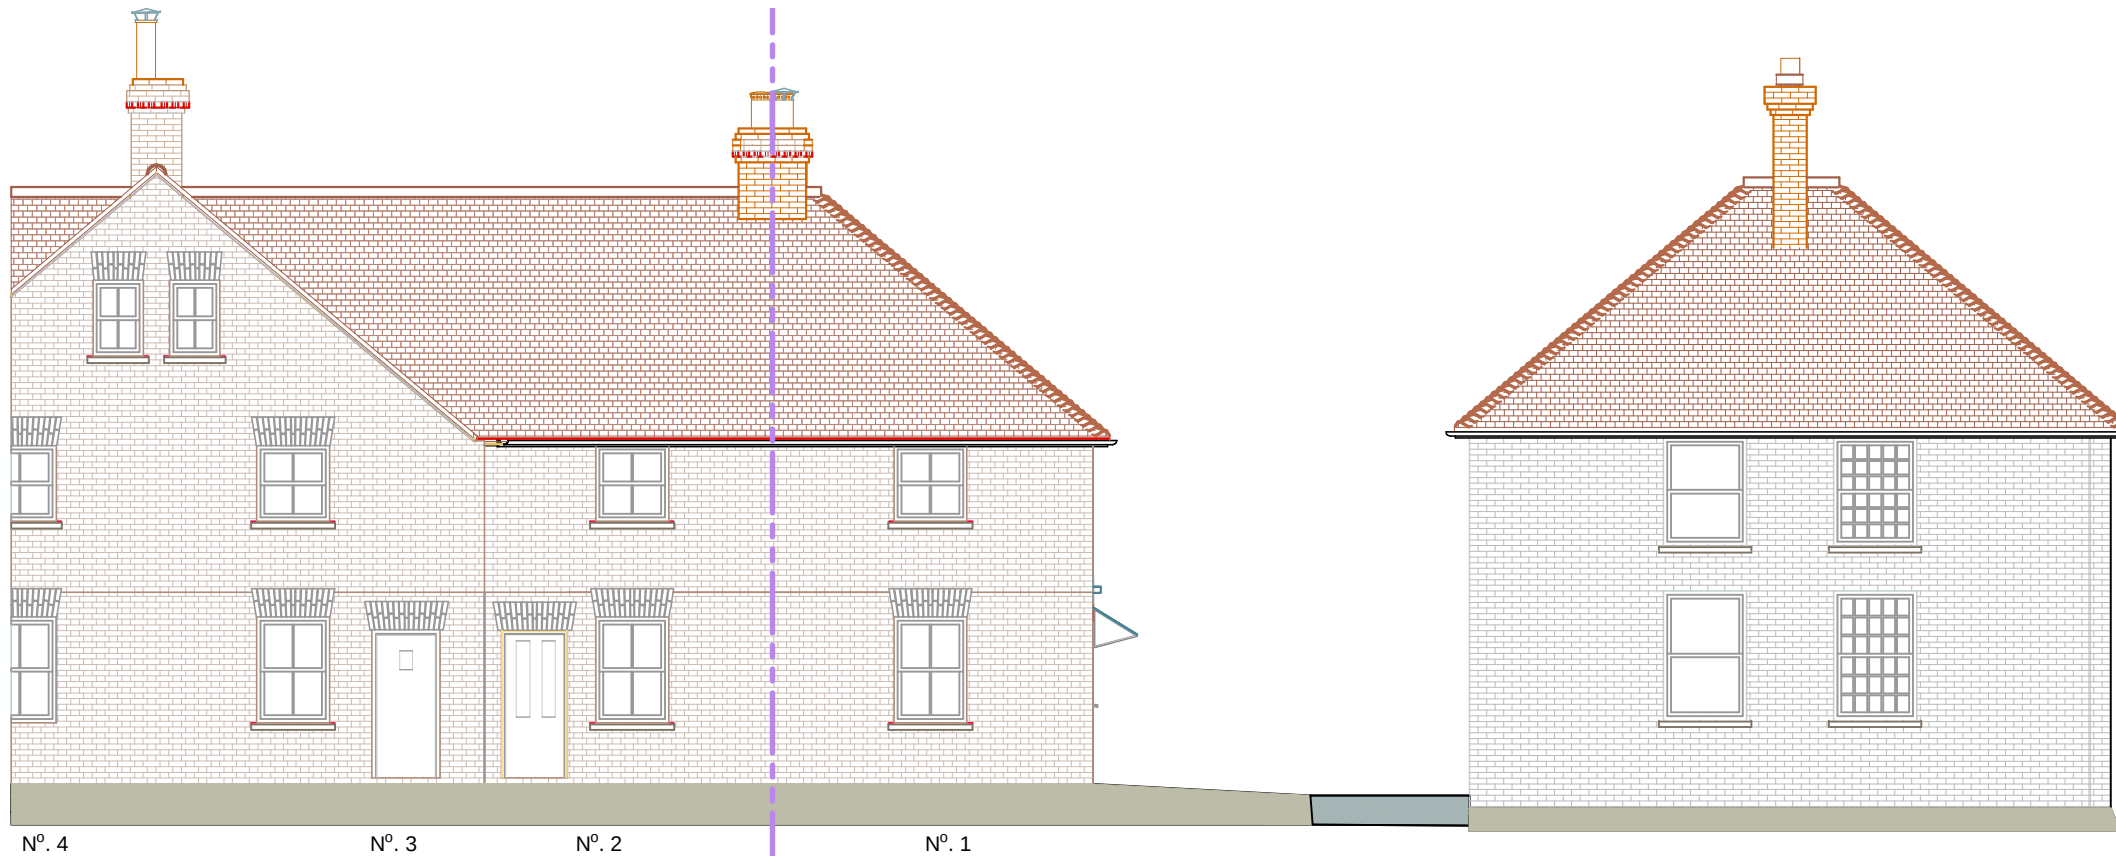

WEST ELEVATION EXISTING SCALE 1:100

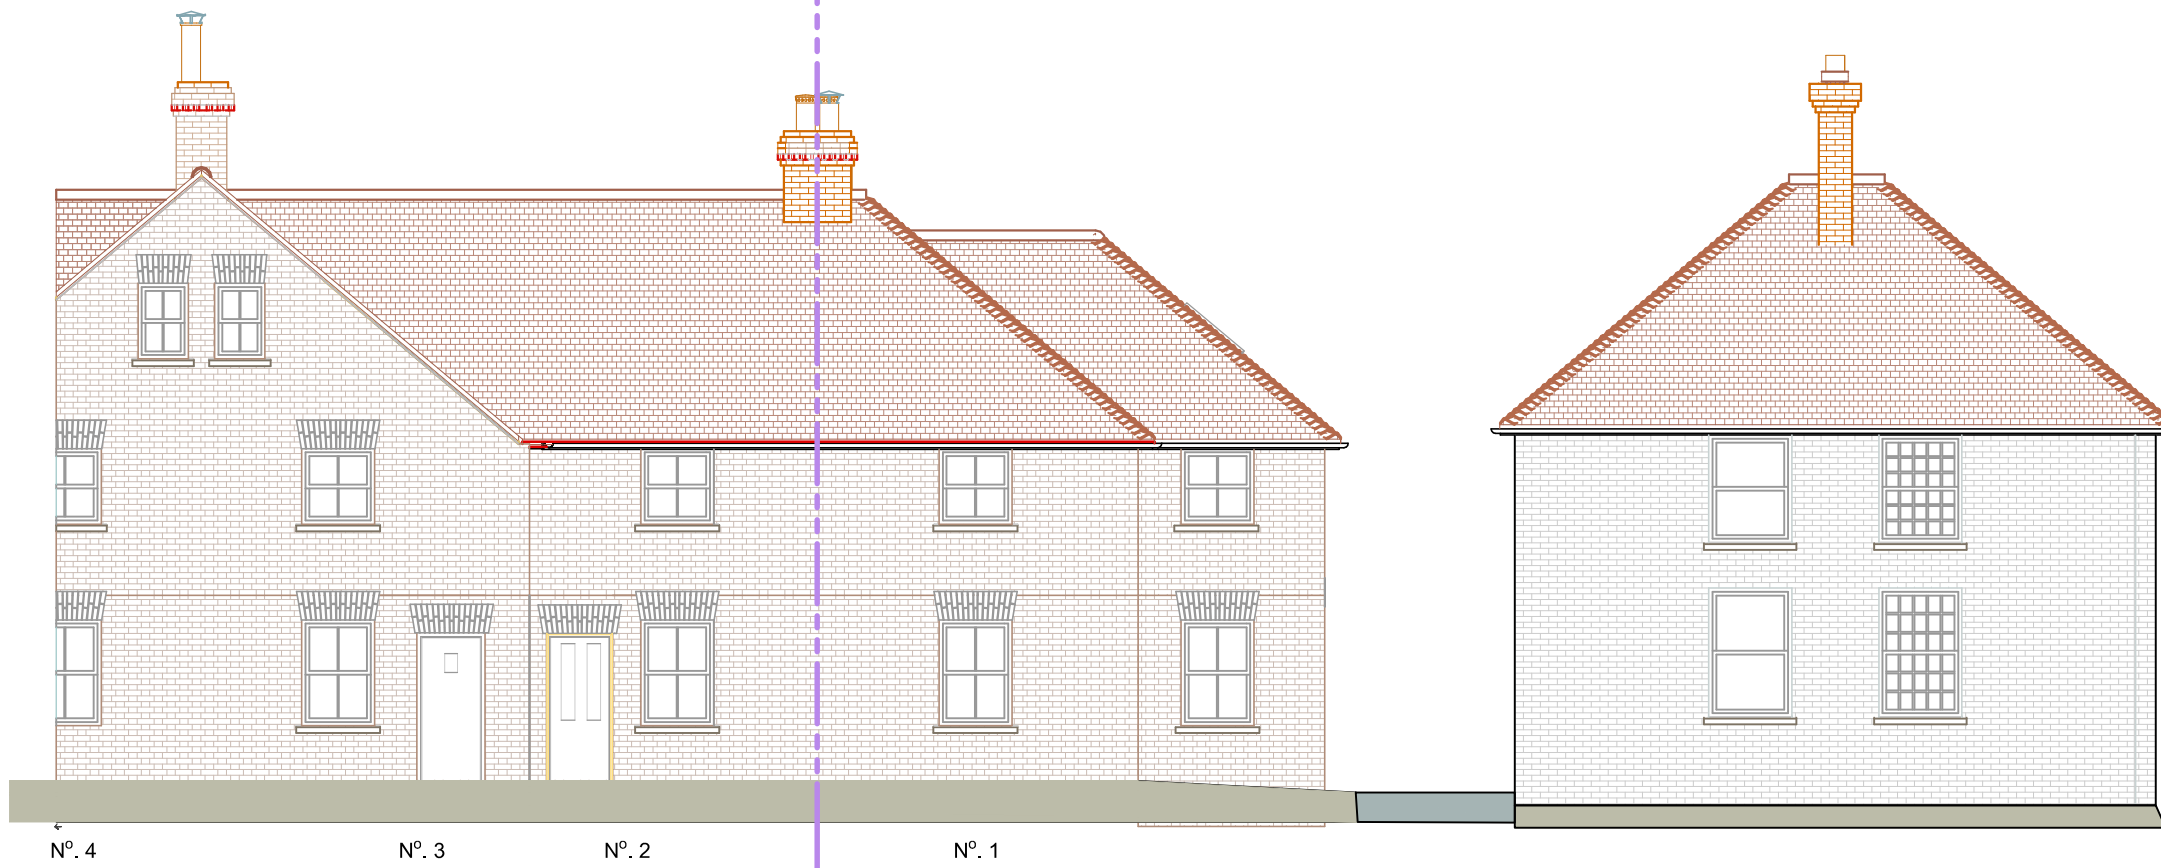

WEST ELEVATION PROPOSED SCALE 1:100

 

NOTE: For construction,all dimensions must be checked on site and not scaled from this drawing

	Client Mr & Mrs J Clarke	Site: 1 Newcroft Cottages Selsfield Road Ardingly Haywards Heath West Sussex RH17 6TJ	Project Title Two Storey Side & Rear Extension	Drawing Title: Elevations West	Scale: 1:100	
					Date: 26/08/2025	Paper Size A 3