




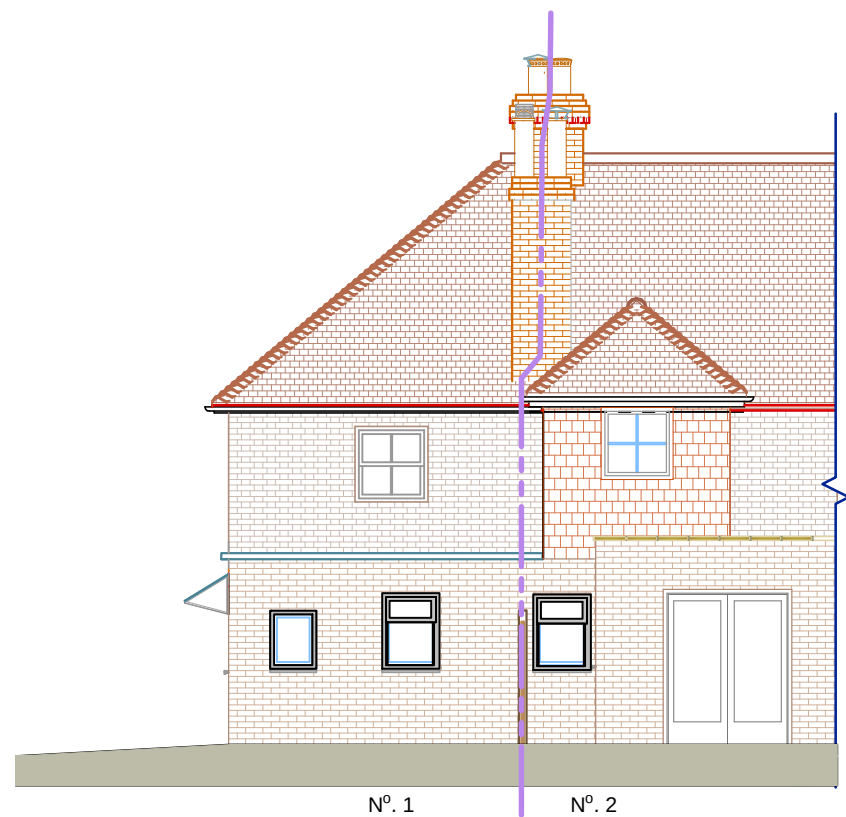

EAST ELEVATION EXISTING SCALE 1:100

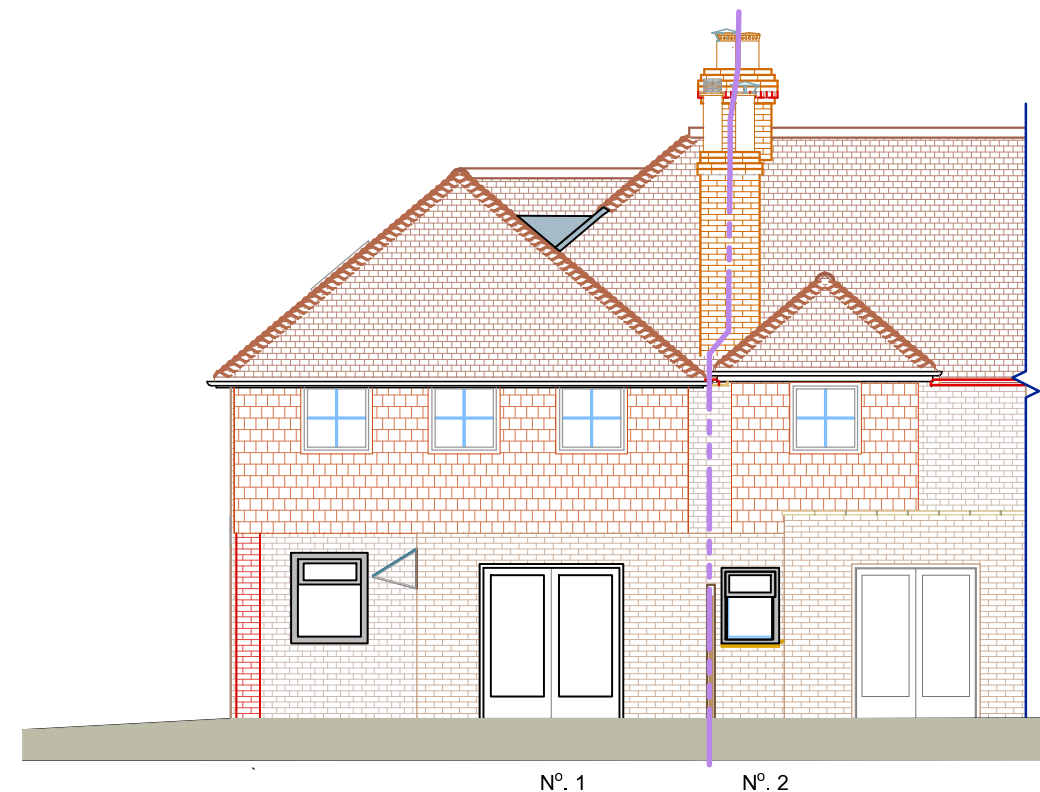

EAST ELEVATION PROPOSED SCALE 1:100

 

NOTE: For construction, all dimensions must be checked on site and not scaled from this drawing

Client

Mr & Mrs J Clarke

Site:

1 Newcroft Cottages Selsfield Road
Ardingly Haywards Heath
West Sussex RH17 6TJ

Project Title

Two Storey Side &
Rear Extension

Drawing Title:

Elevations East

Scale:

1:100

Date:

26/08/2025

Paper Size

A 3