


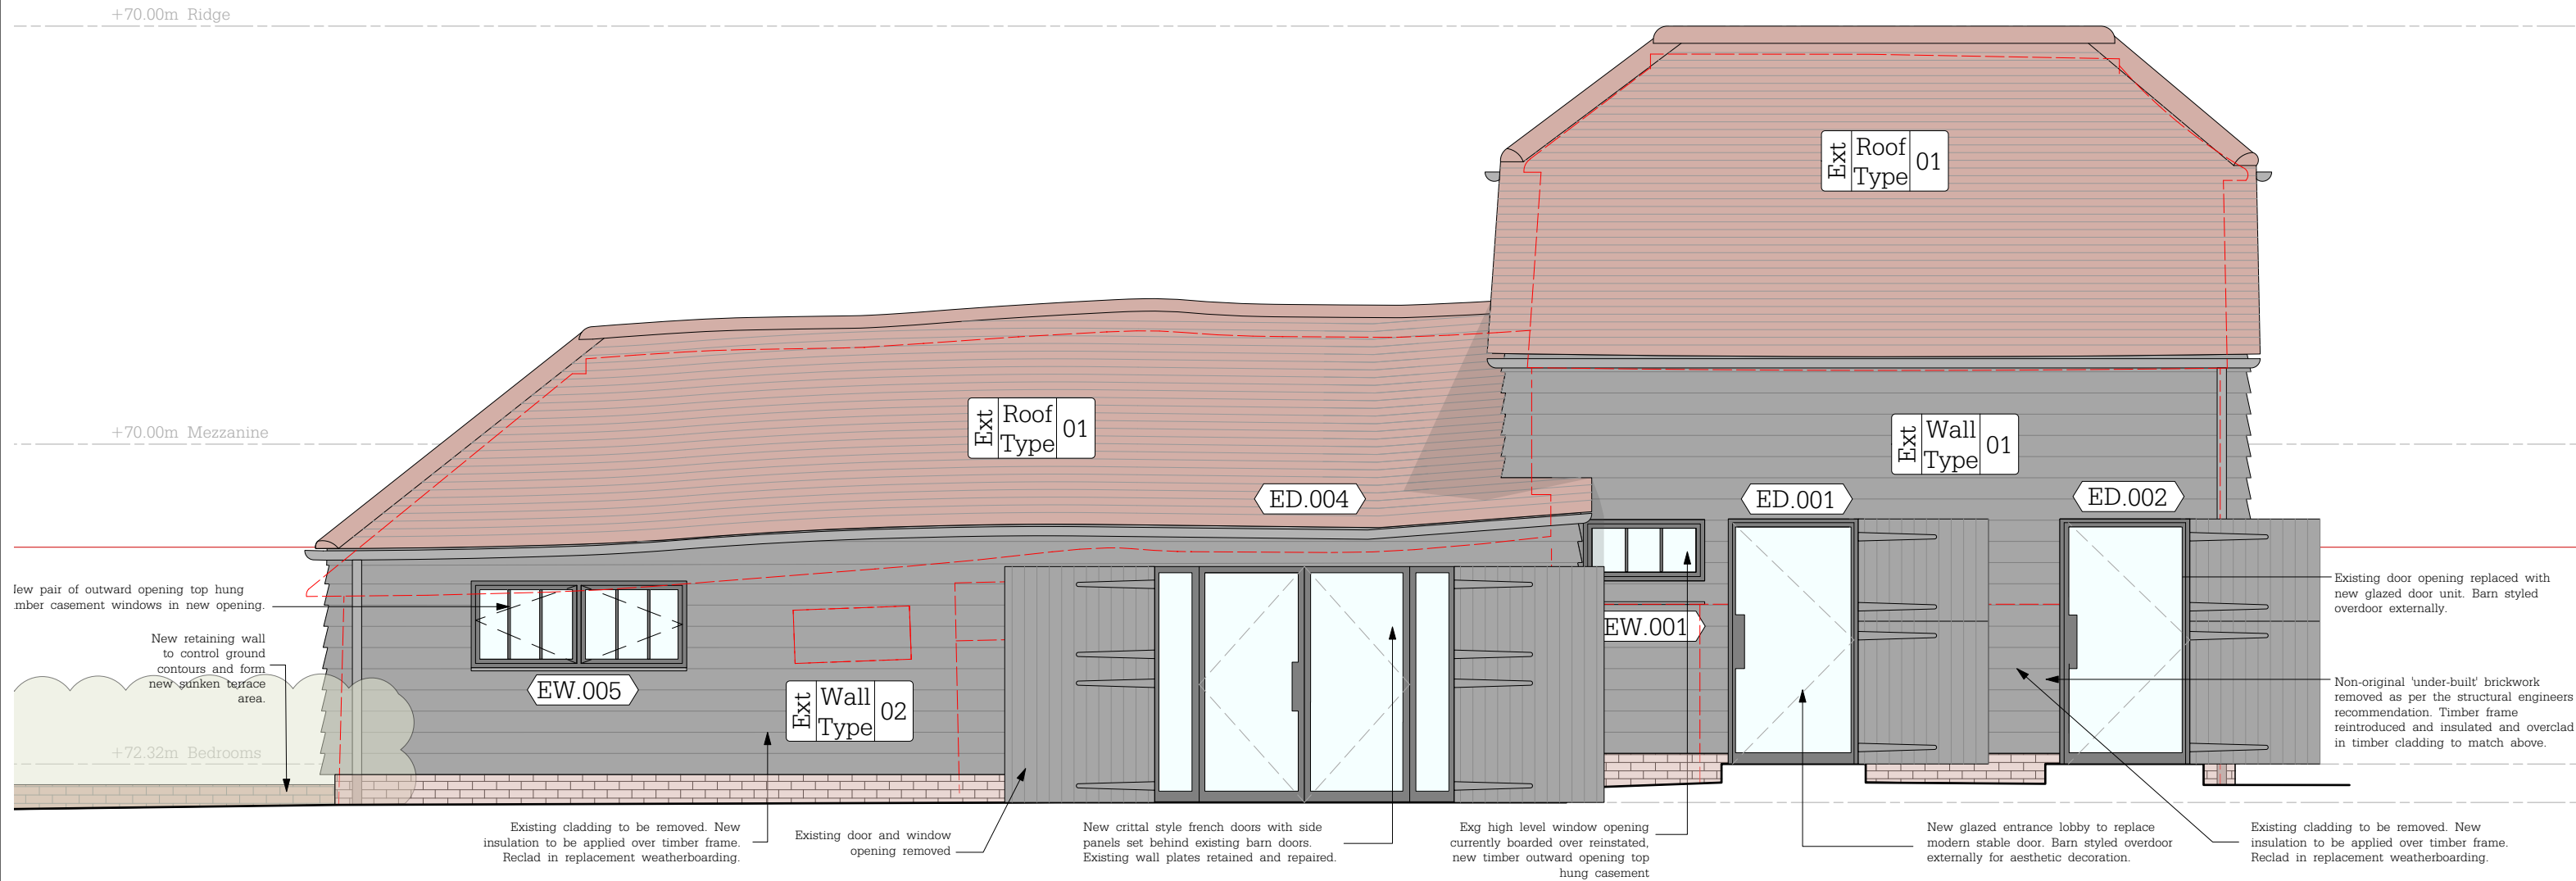



4 - Proposed East Elevation - 1:100

© All rights reserved  
All dimensions to be checked on site

**Lewes Office**  
Cooksbridge Station House - Cooksbridge - Nr. Lewes  
East Sussex - BN8 4SW

+44 (0)1273 400319  
info@bakerbrown.studio  
bakerbrown.studio

Notes:

 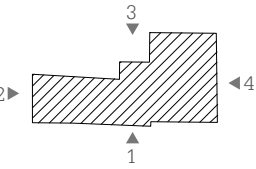

| Rev | Date     | Description                                               | Drwn | Chkd |
|-----|----------|-----------------------------------------------------------|------|------|
| A   | 03/06/25 | Issued for Tender                                         | LF   | BB   |
| B   | 14/01/26 | Beam and Block added, rooflights omitted, windows amended |      |      |
| C   | 09/04/26 | doors amended                                             |      |      |
| D   | 20/04/26 | minor amendments to glazing as requested by planning      |      |      |

**BakerBrown**

|                                       |         |                |
|---------------------------------------|---------|----------------|
| Job Name                              | Status  | Tender         |
| Brook Farm                            |         |                |
| Drawing Title                         |         |                |
| Proposed GA Elevations (Sheet 5 of 5) |         |                |
| Drawn                                 | Checked | Date           |
| LF                                    | BB      | June 25        |
| Scale@A3                              | Job No. | Drawing Number |
| 1:50                                  | 1490    | BB_DA_0204     |
|                                       | Rev     | D              |