


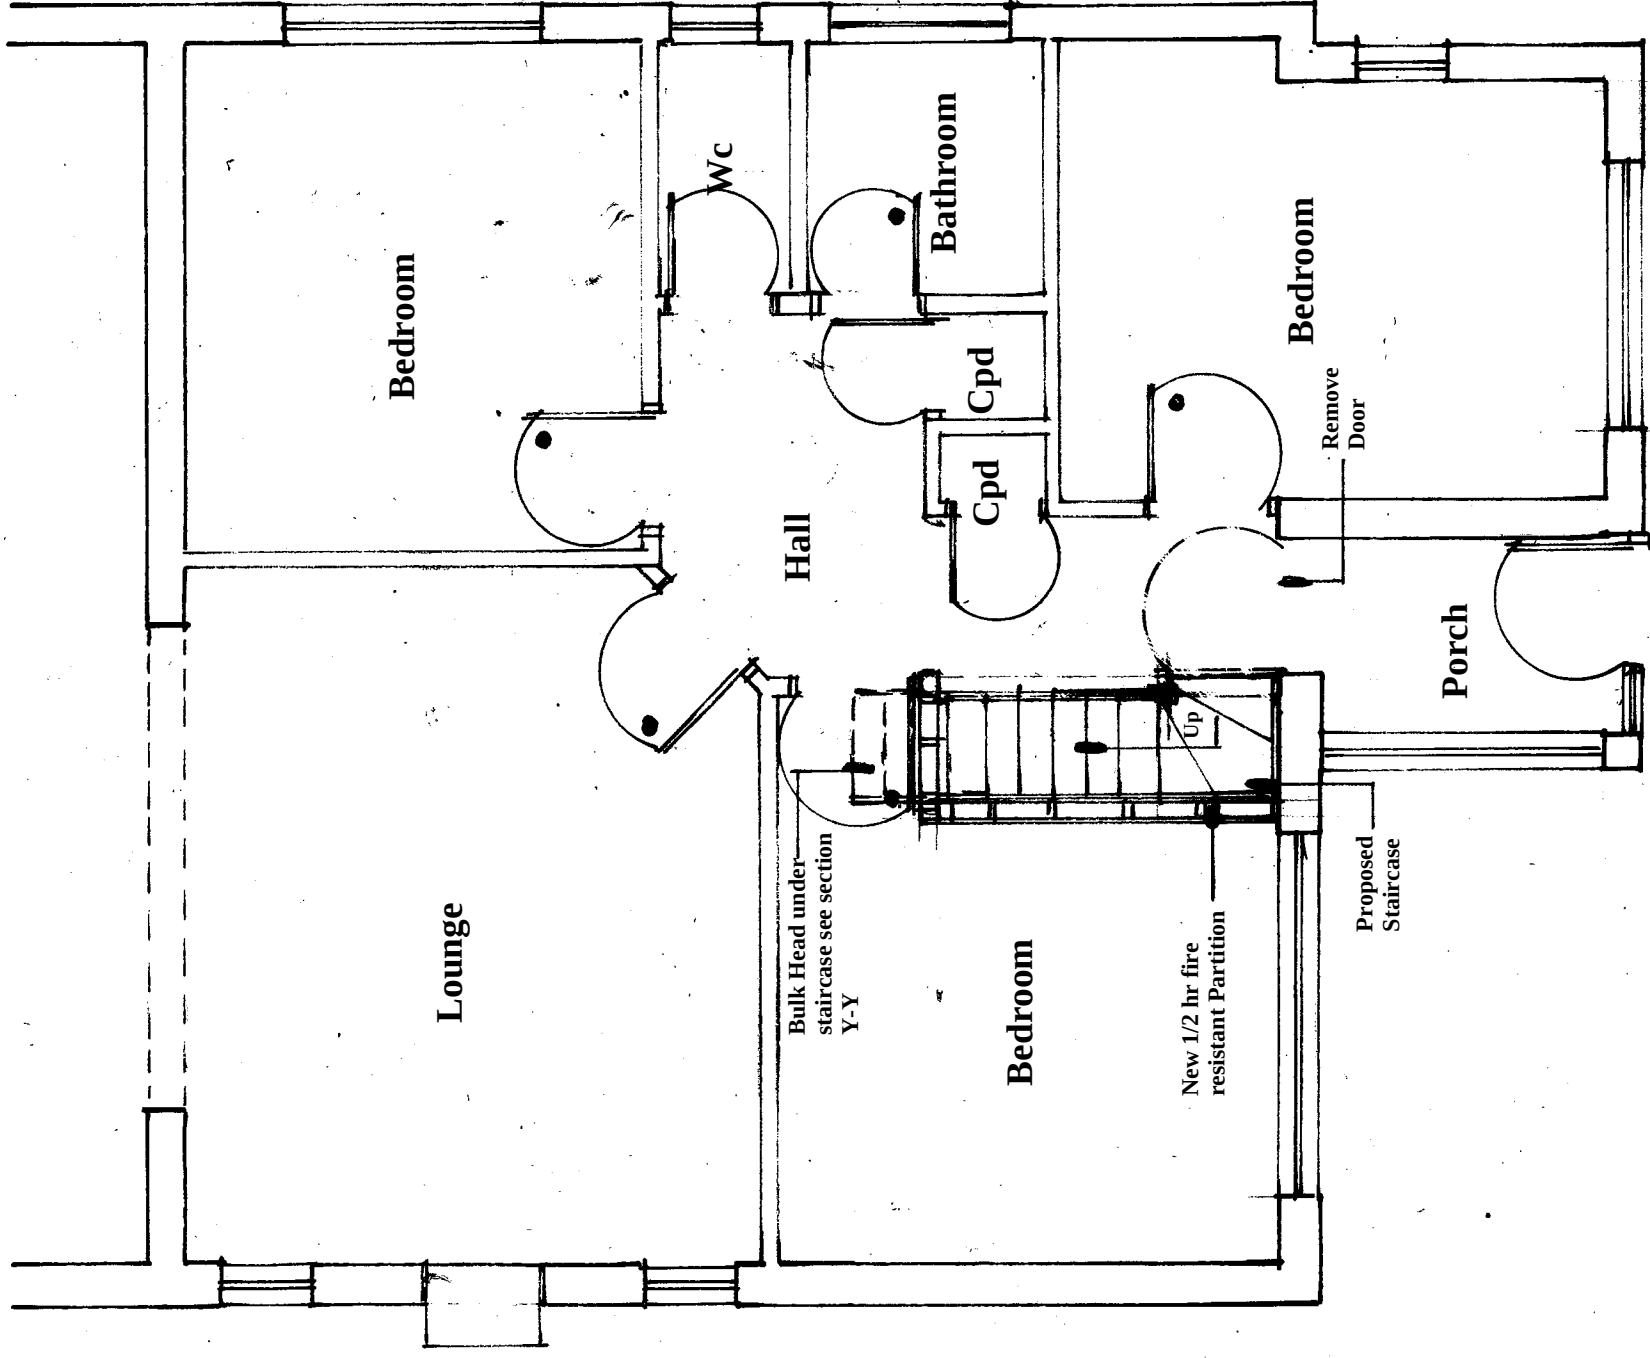

Existing Ground Floor Plan

Amendments			Date
Client			

Ms F. Jones

Site Address

10 Downs View Road
Hassocks
West Sussex
BN6 8HJ

Proposal Loft Conversion

Drawing Title Existing Ground Floor Plan

Date 22/02/25 Drawn S. Burrows

Scales 1:50

DWG NO. S13502/1	REV
------------------	-----