

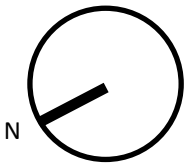


EXISTING FRONT ELEVATIONS

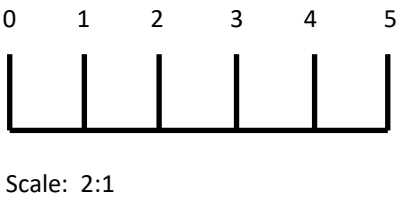

PROPOSED FRONT ELEVATIONS

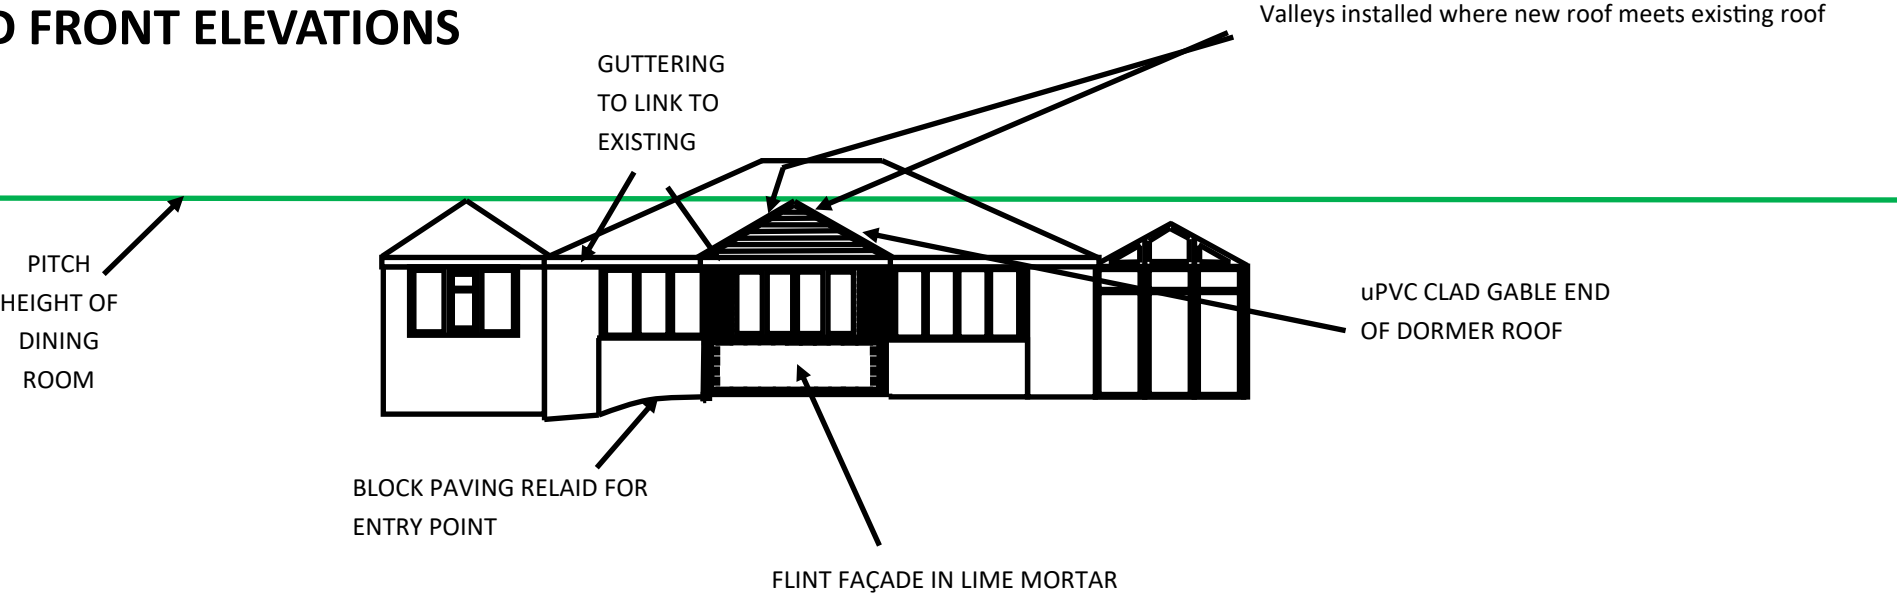

Client
Mr. R. J. Cross
Address
Villa Ruscino
2a The Vineries
Burgess Hill
West Sussex
RH15 0NF

Drawing name
EXISTING & PROPOSED FRONT
ELEVATIONS

PRELIMINARY/PLANNING/BUILDING REGS

Drawing number		Revision
01/101/RJC01		1
Date	Drawn by	REF
04/04/2025	PSC	RJC1