
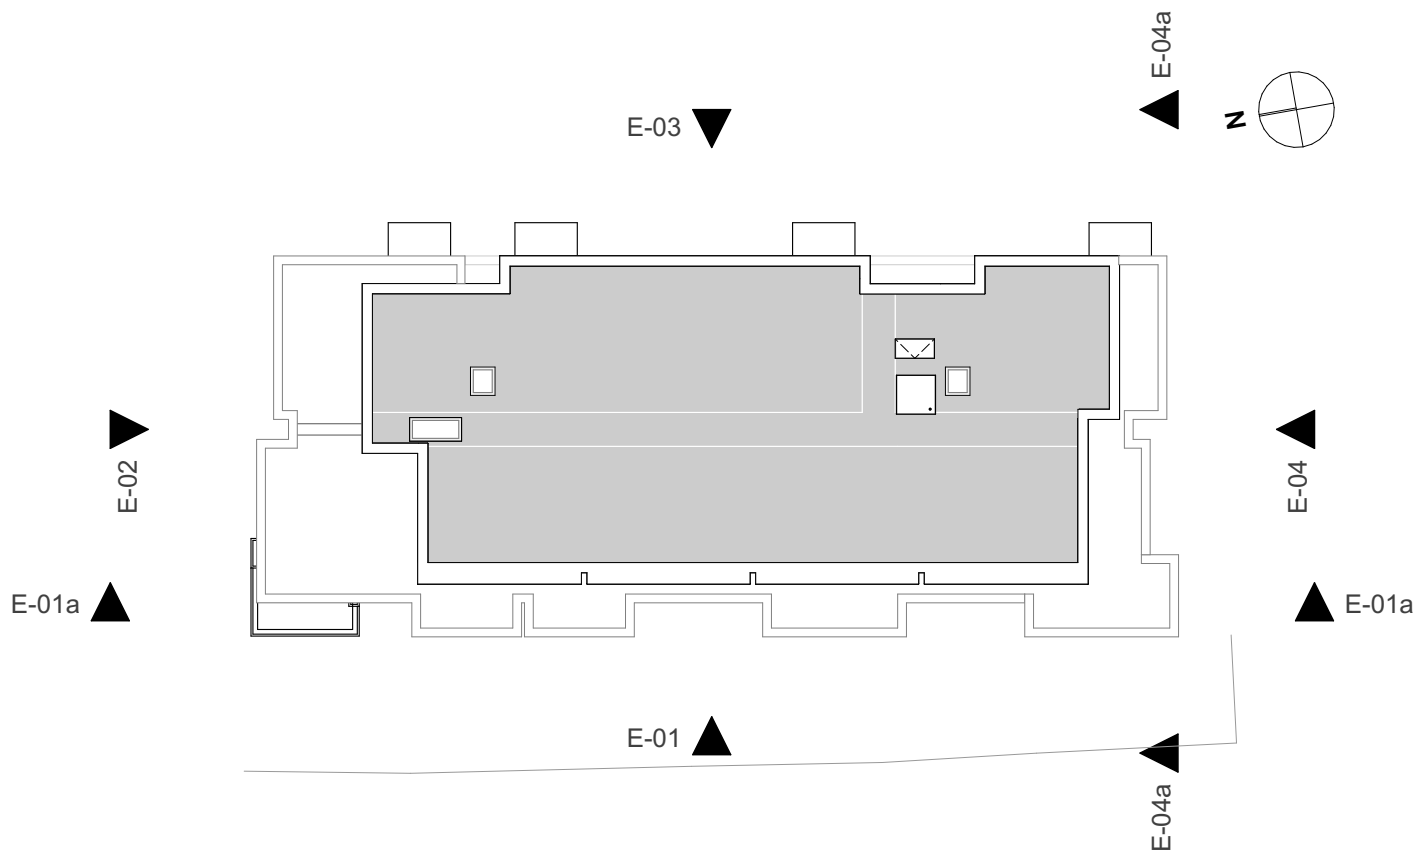


rev.	date	changes description	issued by
P07	05/11/2024	Material reference addedd	HE
P06	08/07/2024	Revised cladding panel for brickwork. Balcony balustrade changed to metal from glass. Second lift removed, remaining lift Orona 8	HE
P05	12/06/2024	Additional annotation added, see cloud, RWPs added to rear balconies	HE
P04	10/10/2023	Setting out of openings on rear elevation changed to incorporate 16mm offset	MK
P03	23/03/2023	Windows opening lines shown	MK
P02	18/01/2023	Staircase windows arrangement amended	MK
P01	16/12/2022	6th floor amenity space removed	MK

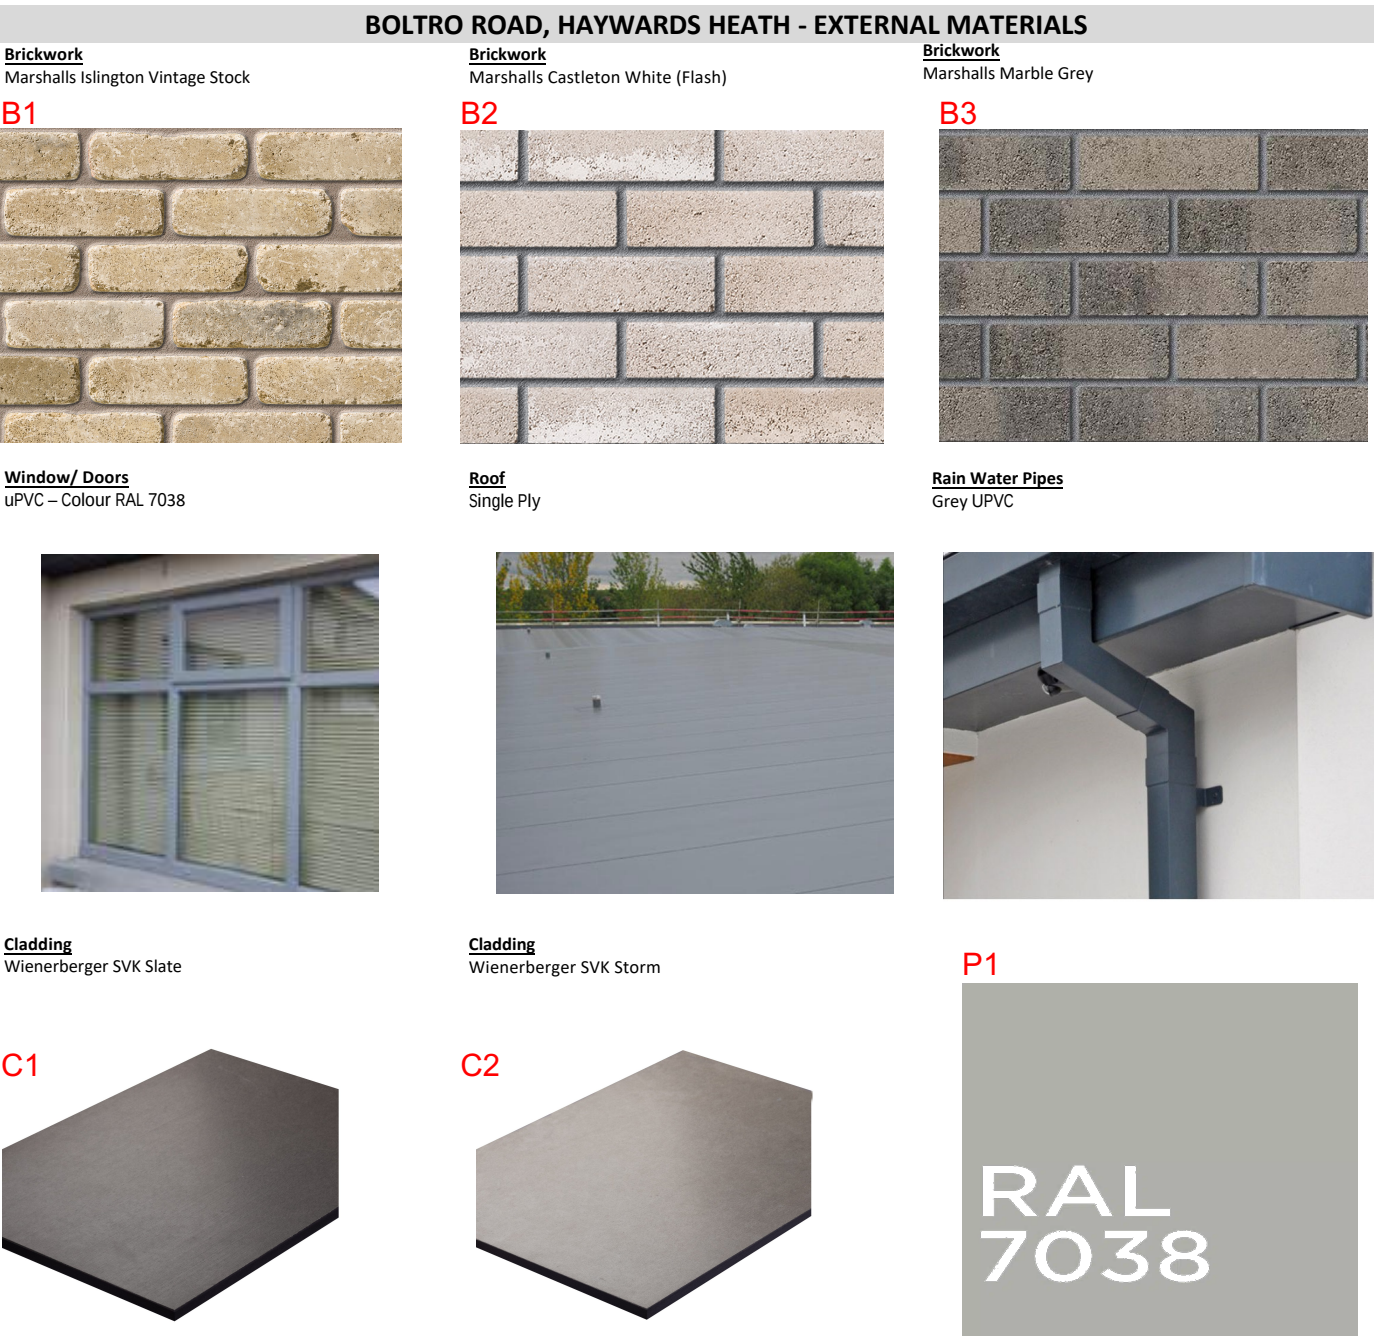

RE-
FORM
AT

www.re-format.co.uk mail@re-format.co.uk +44 (0)1730 778778

project title
Boltro Road, Haywards Heath

document title
Proposed Elevations 03 04

Date Dec 2022 drawn by MK checked by DB approved by DB

Scale at A1
0 1 2 4 8m (0)

region project no. stage no. discipline number
LSE- 2780 - 04 - A - 0402 Proposed Elevations 03 04

status suitability description revision
S4 Suitable for Review and Comment P07