


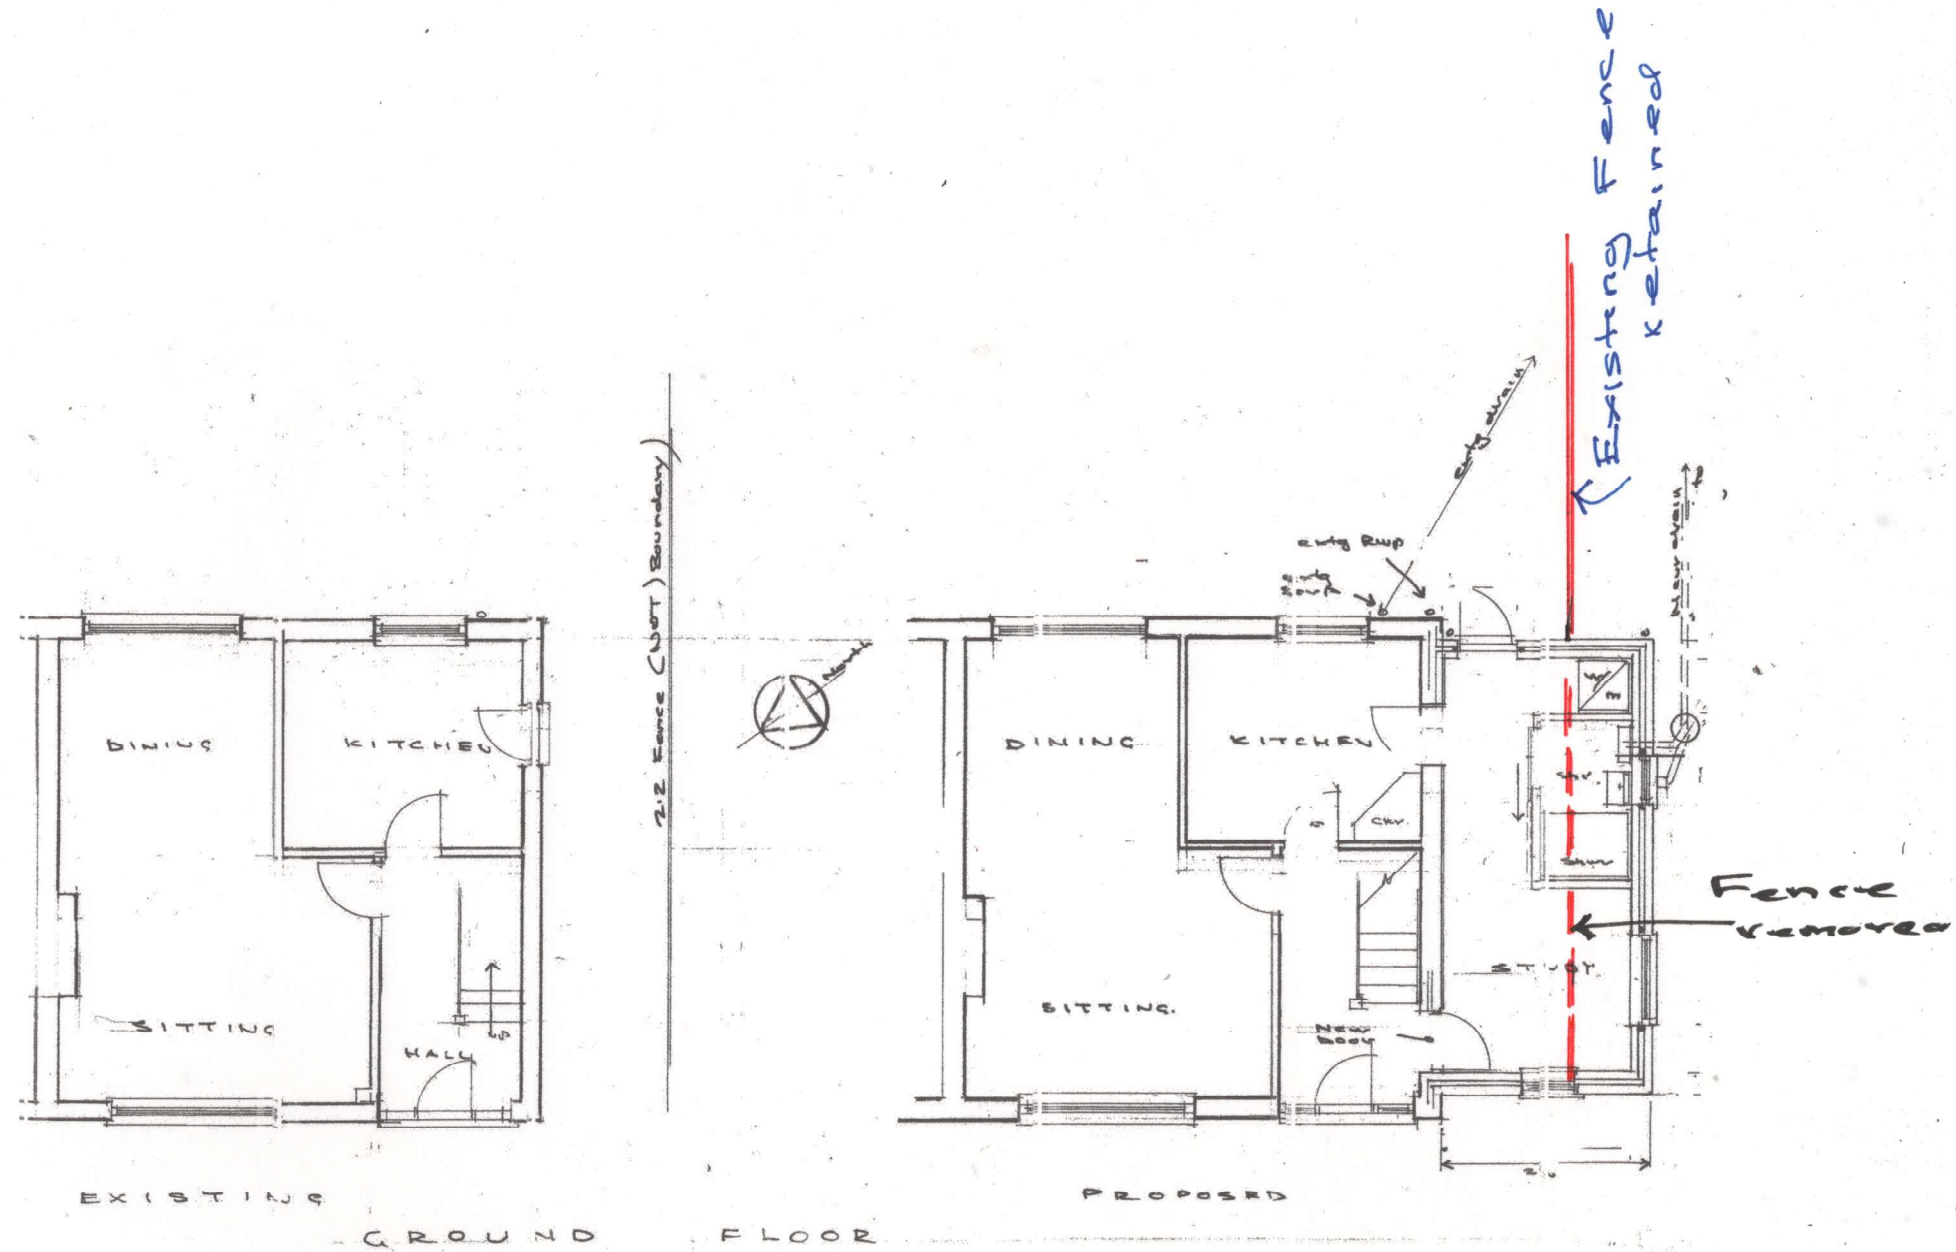

Site Plans : Existing/proposed

Project: Side extension;

39 Brookway, Burgess Hill,
Sussex

CLIENTS:
Mr and Mrs Robinson

PHILIP J CLAY
ARCHITECTURAL DESIGN

TELEPHONE -01903 815889

Scale & plan size

1:100 at A3

DWG. NO.

2359 - 5

P. J. Clay

Sept. 2024