




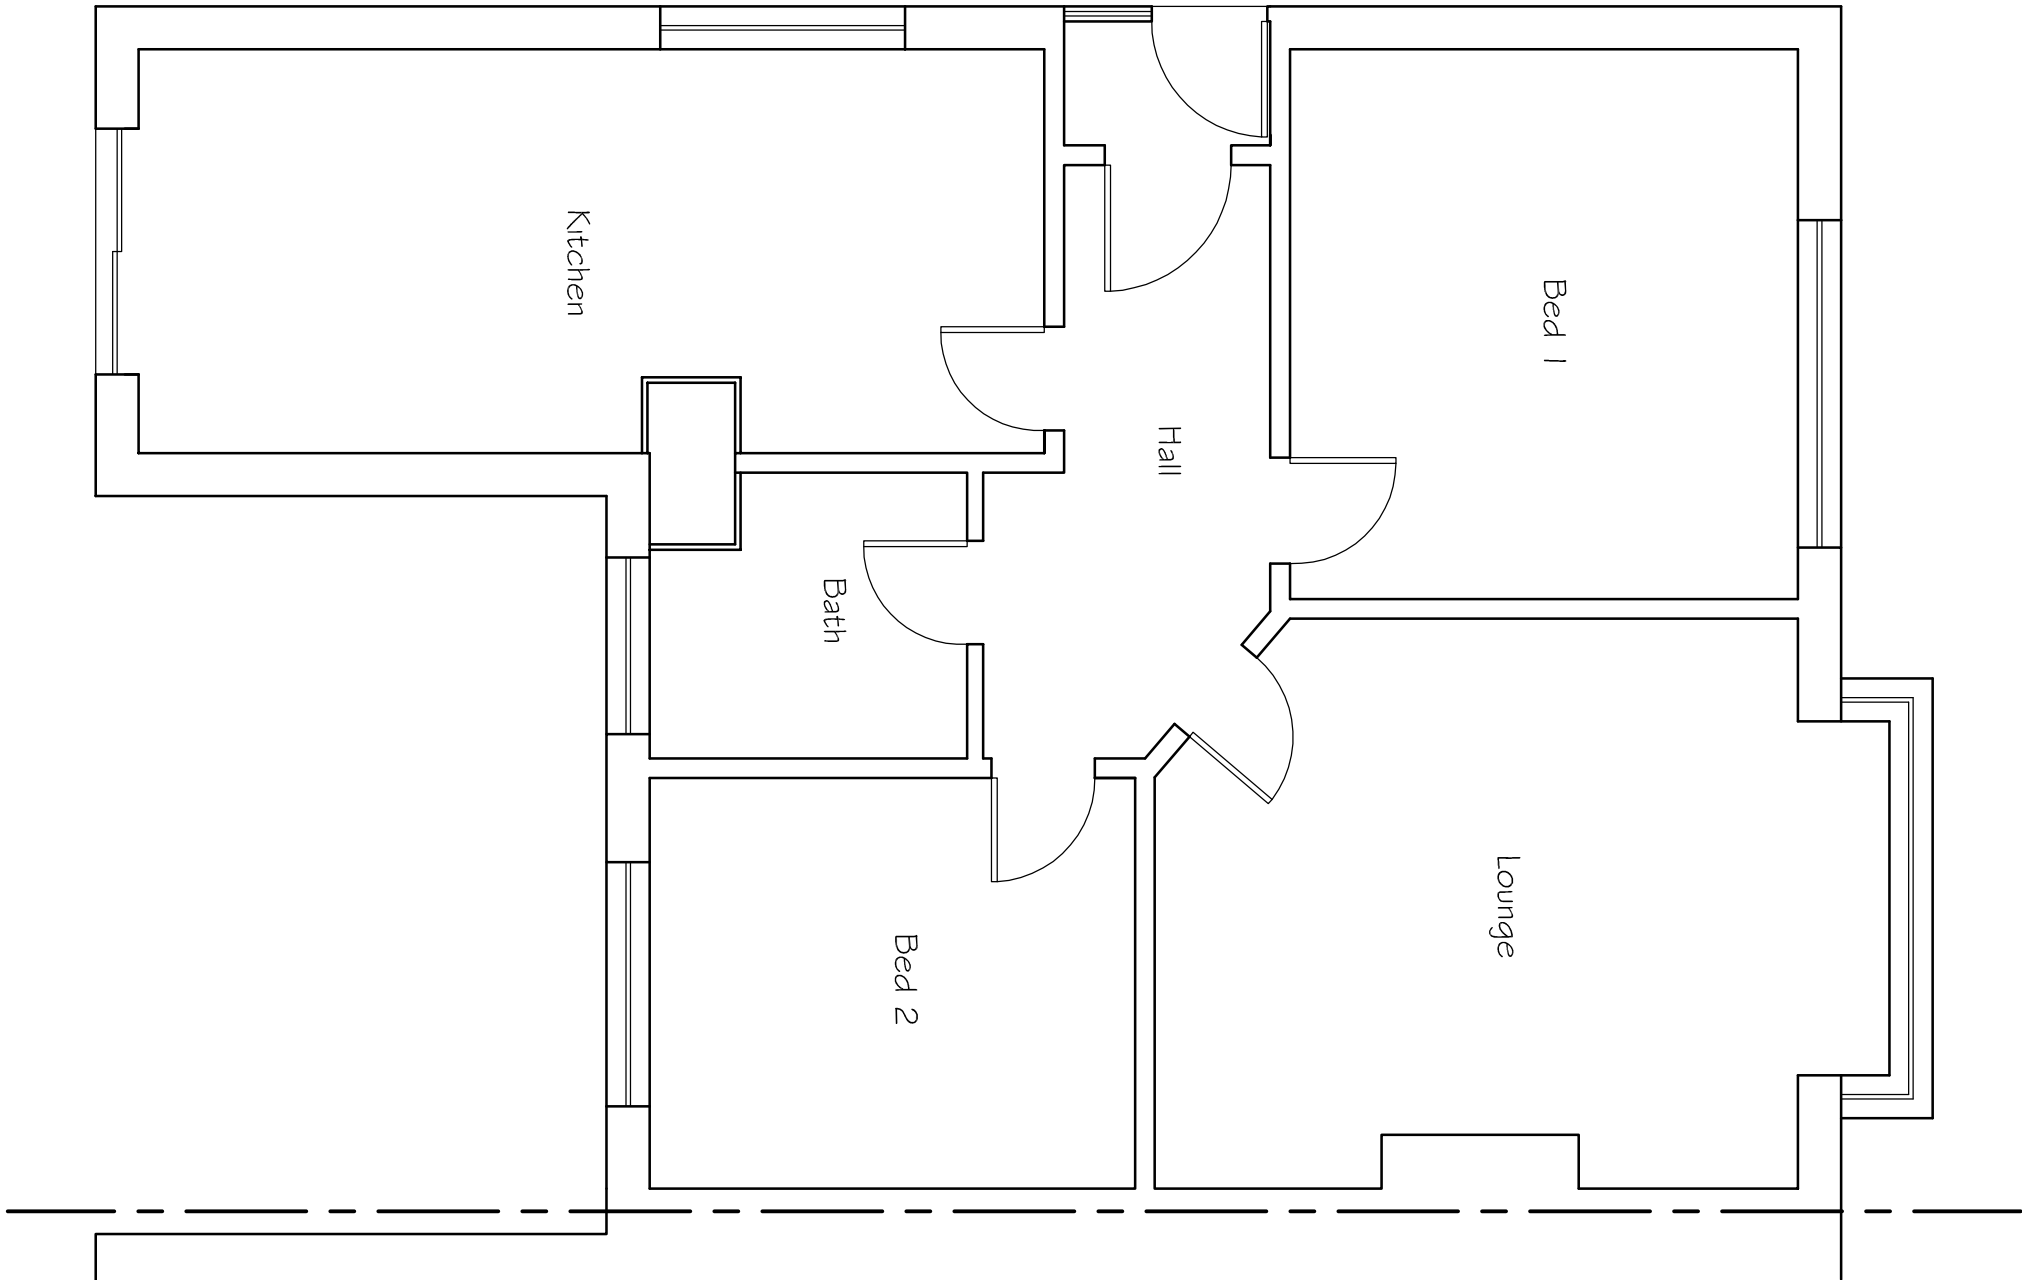


Existing Ground Floor Plan

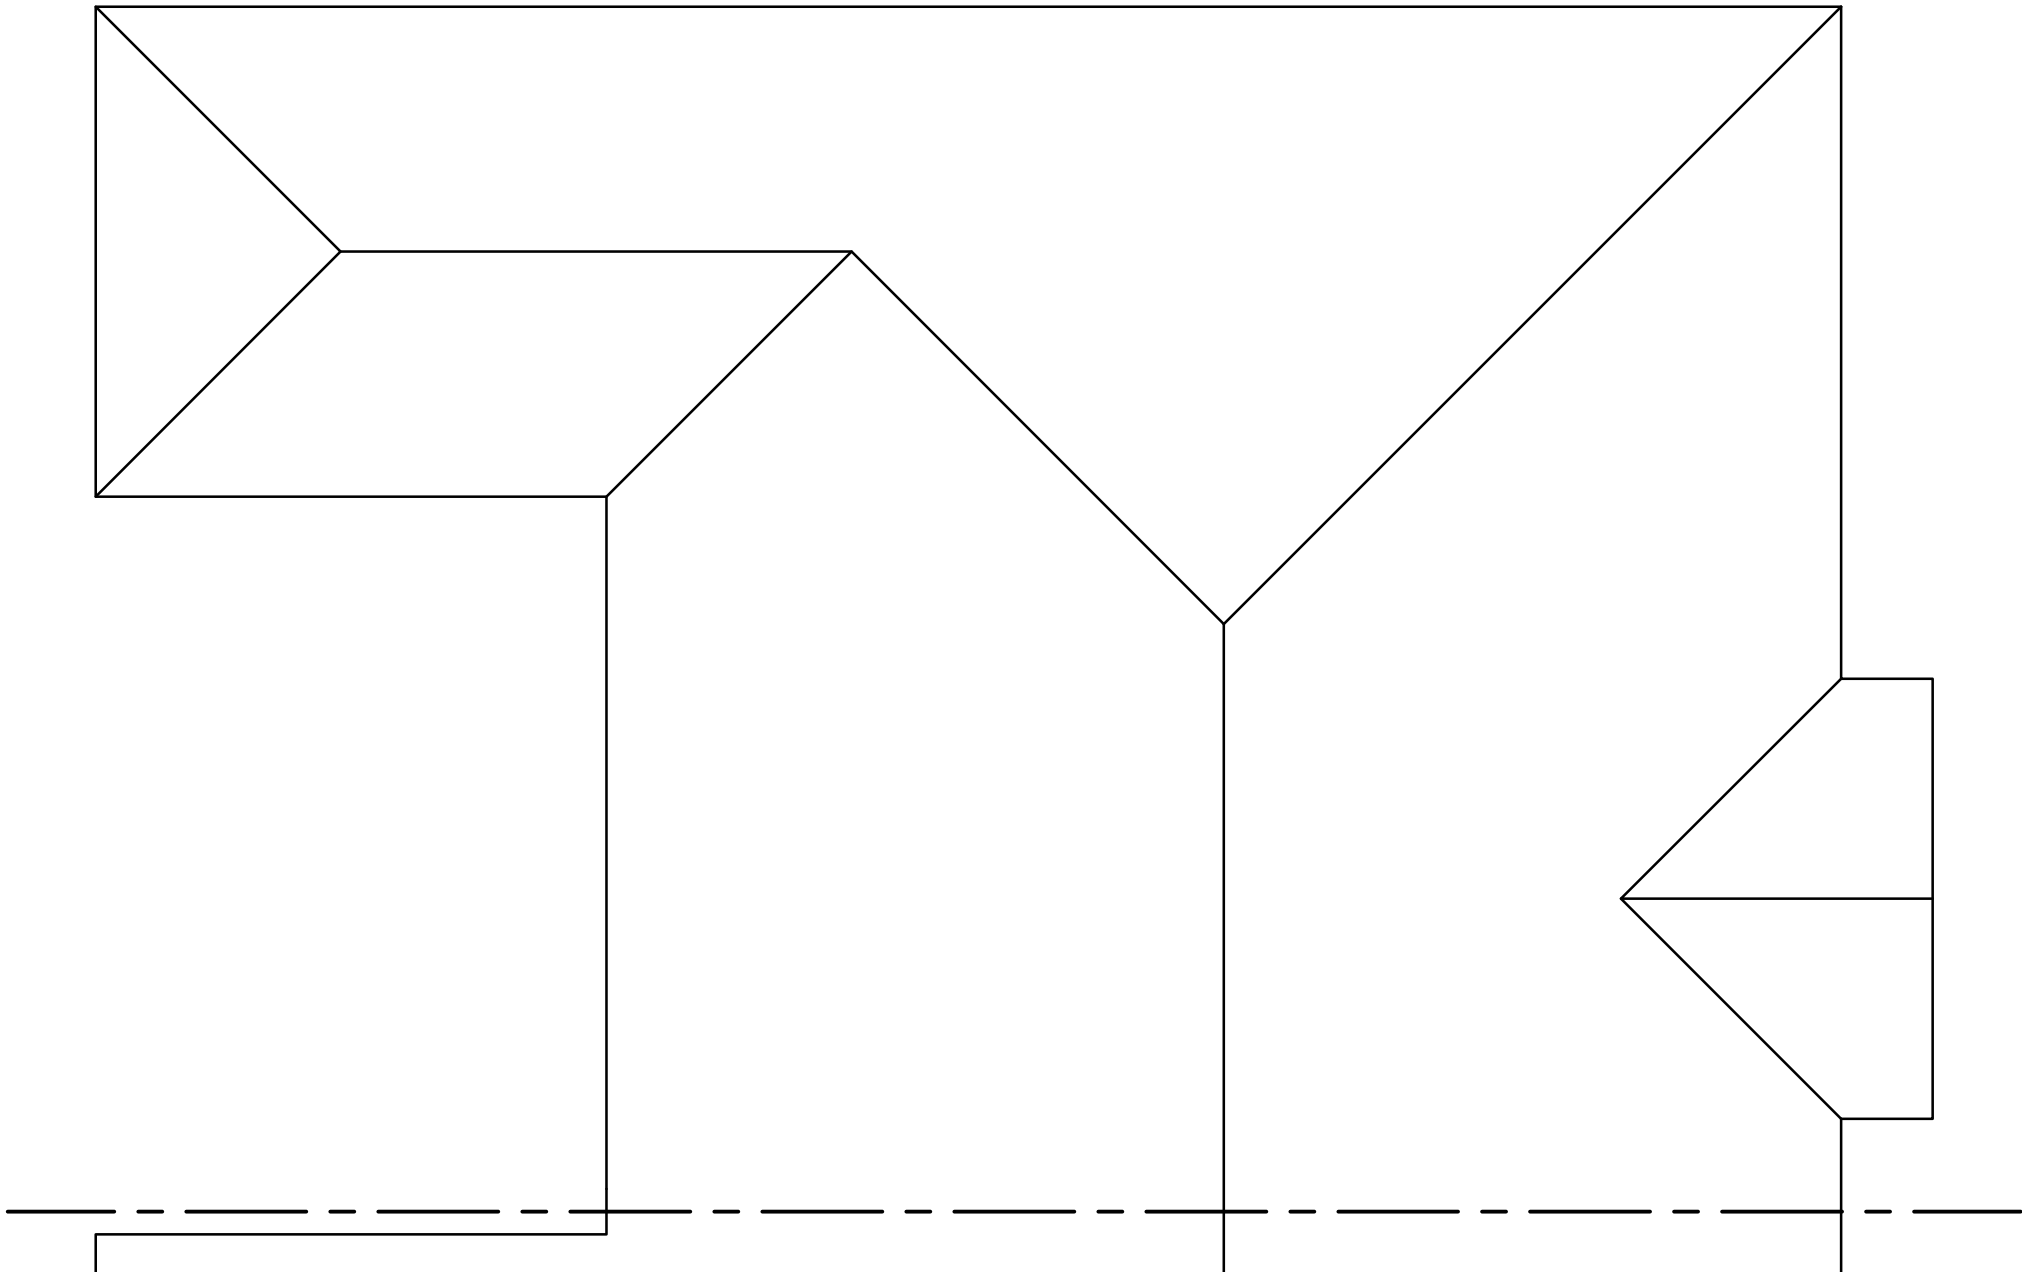









Existing Roof Plan

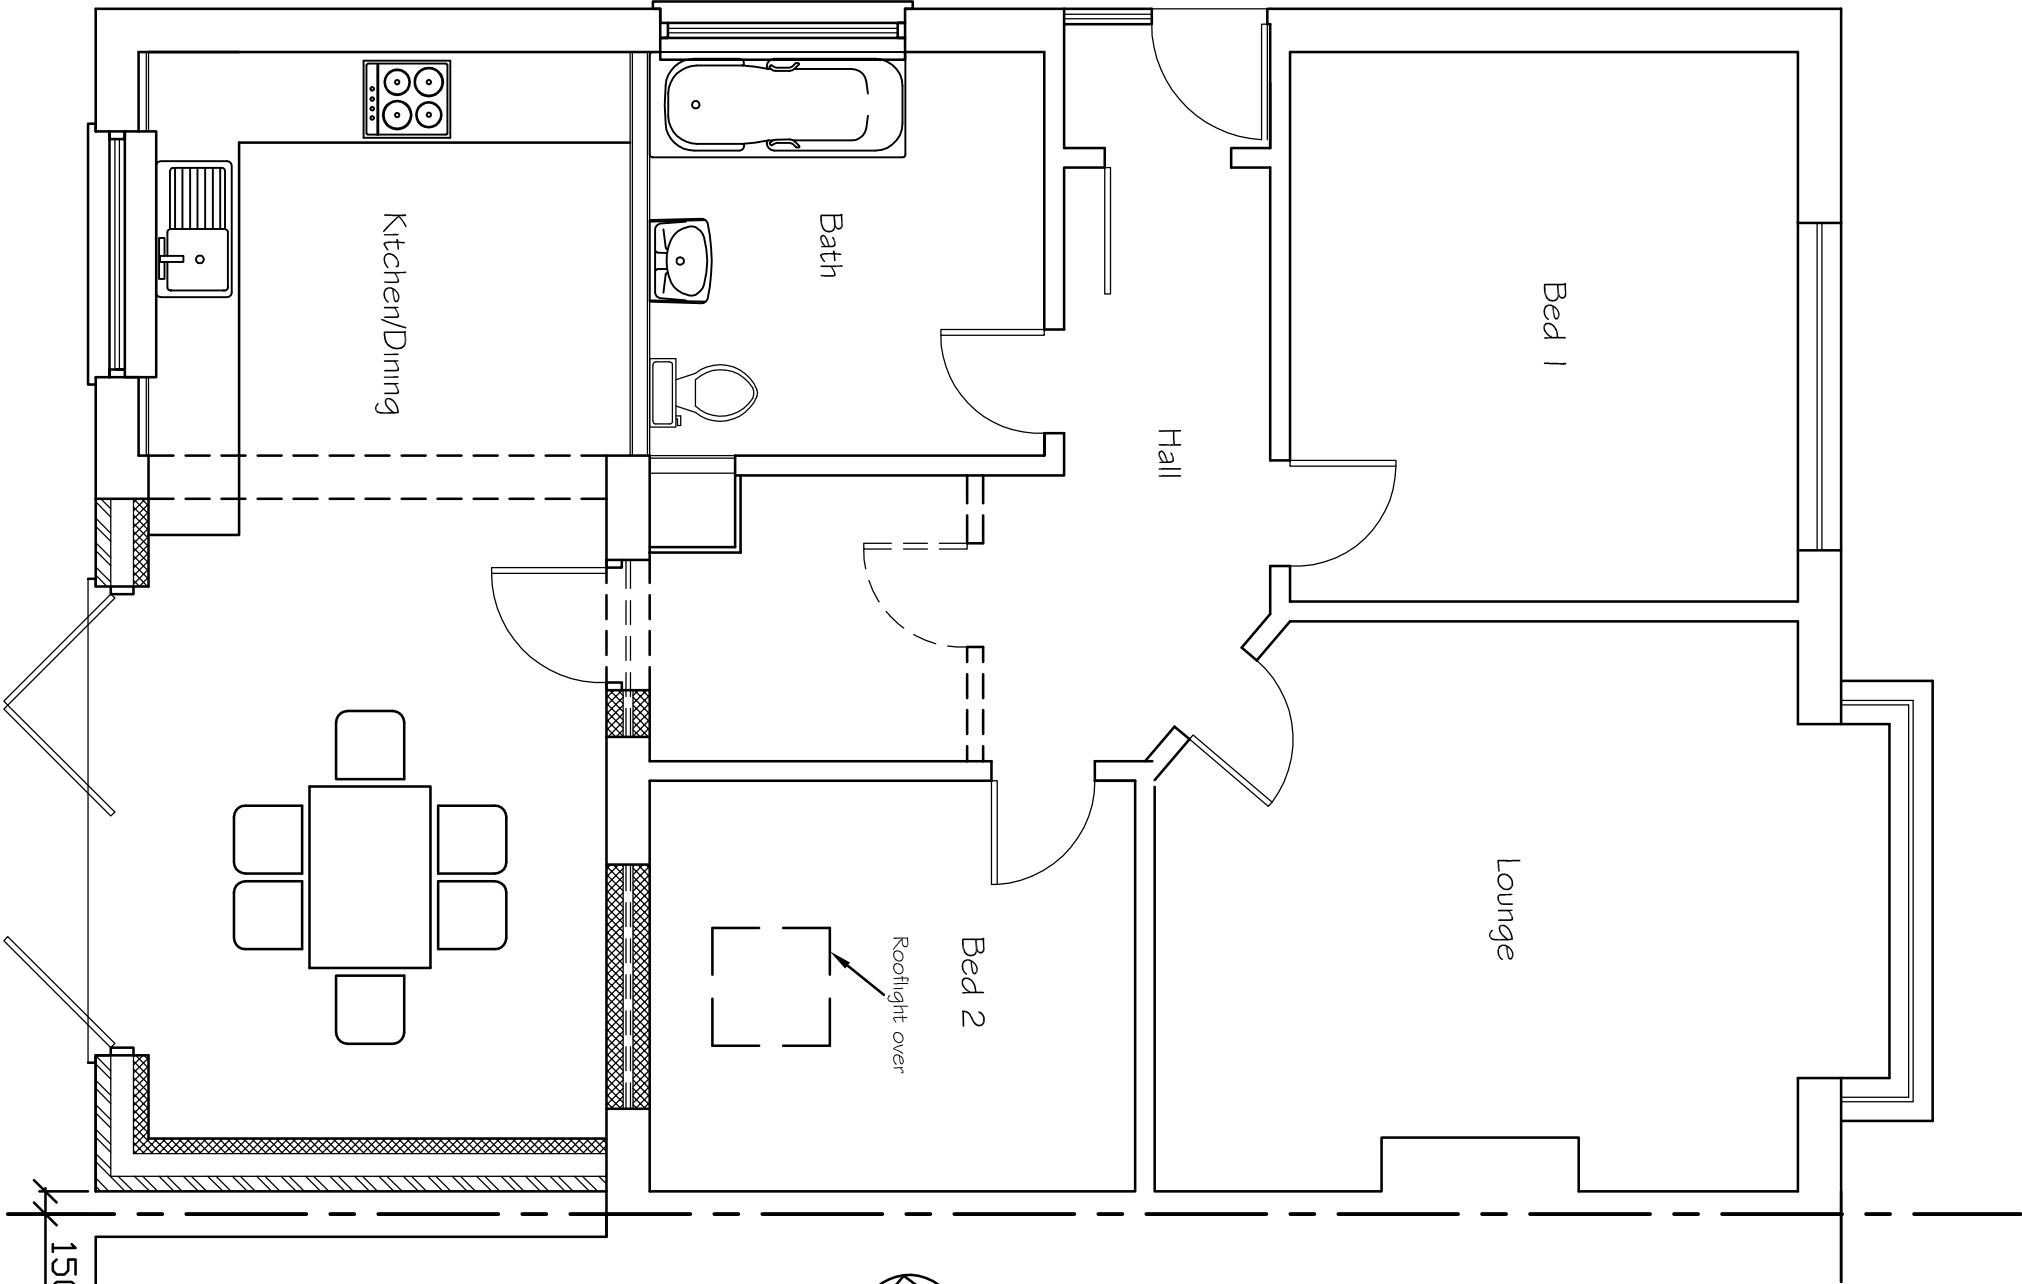

Proposed Ground Floor Plan

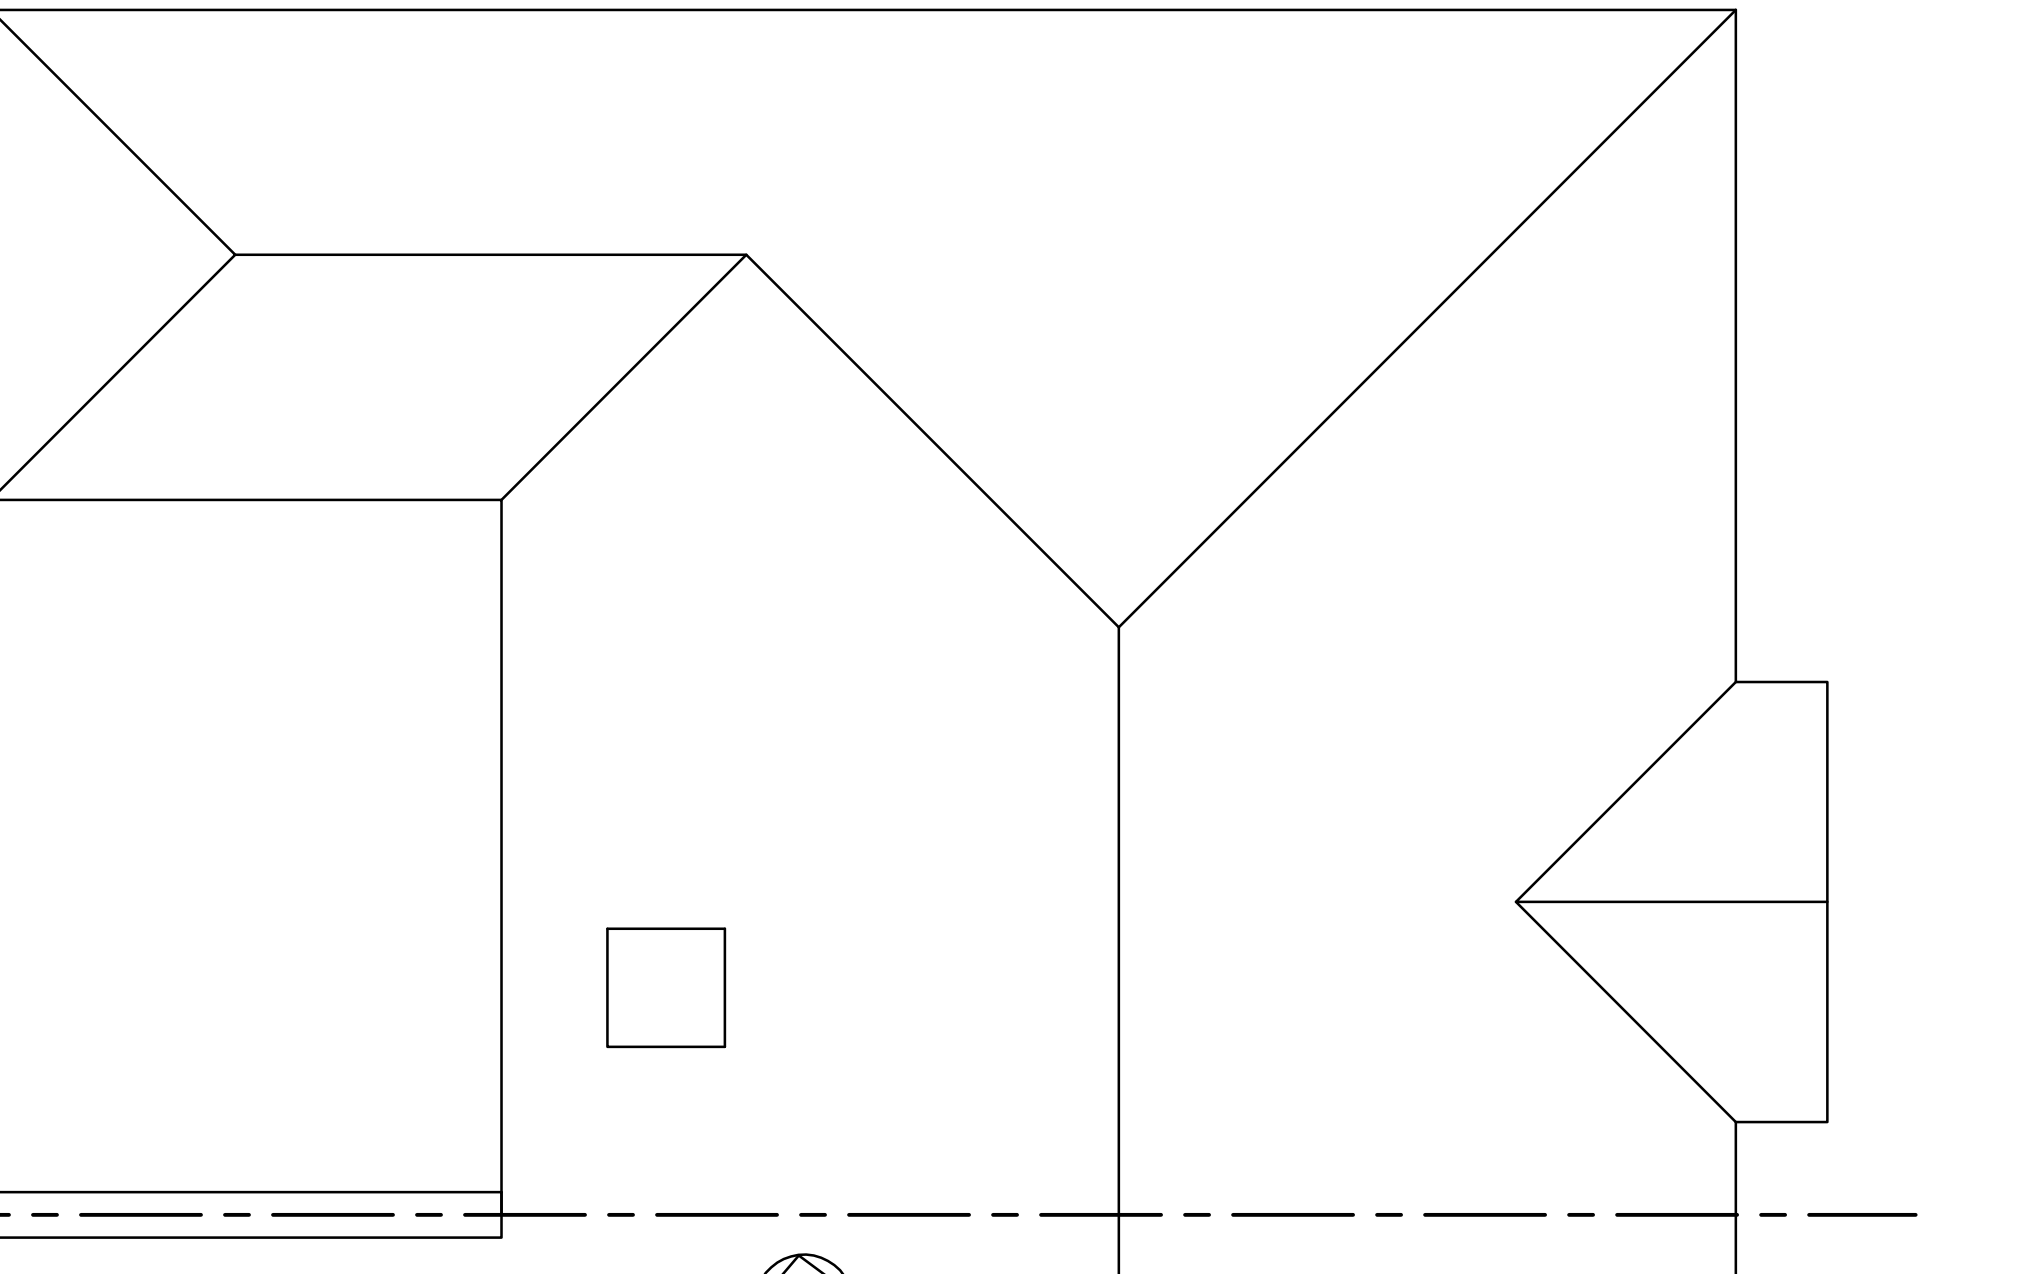

Proposed Roof Plan

 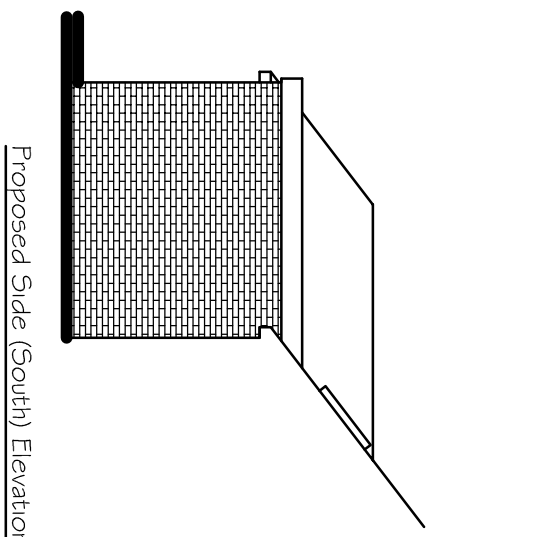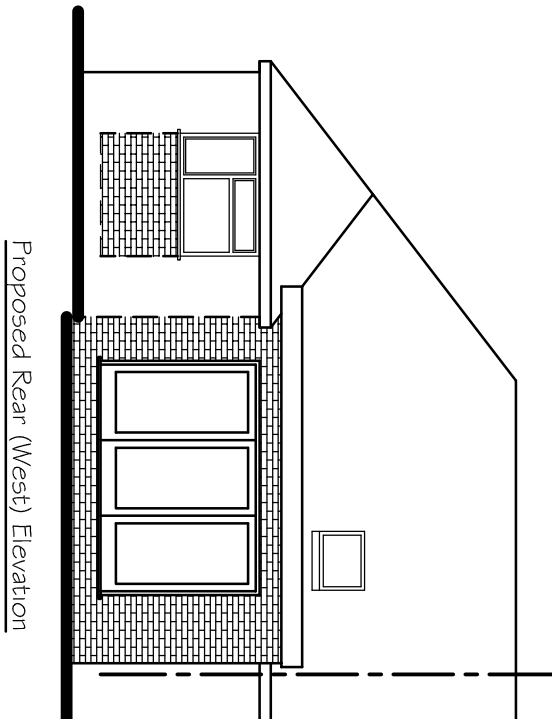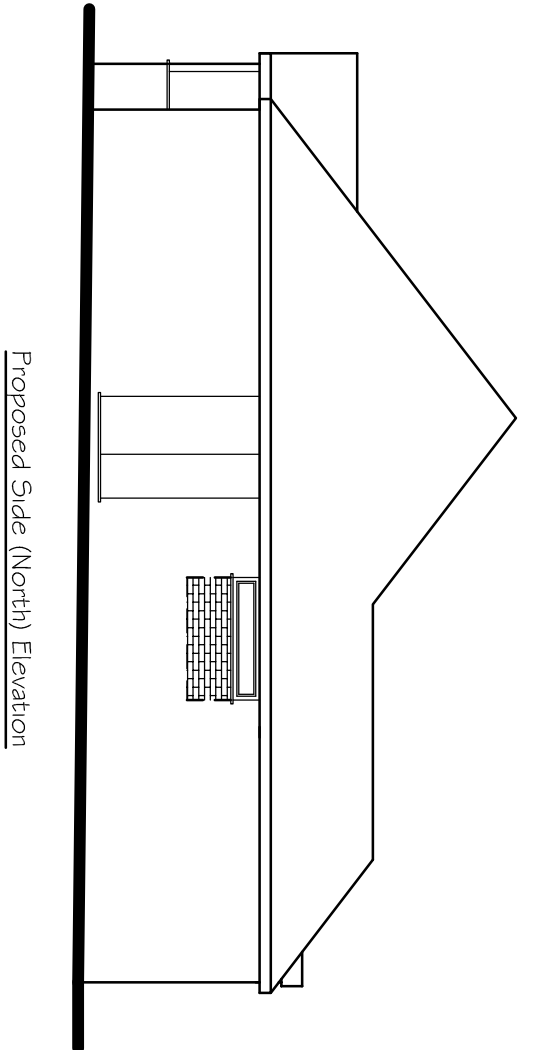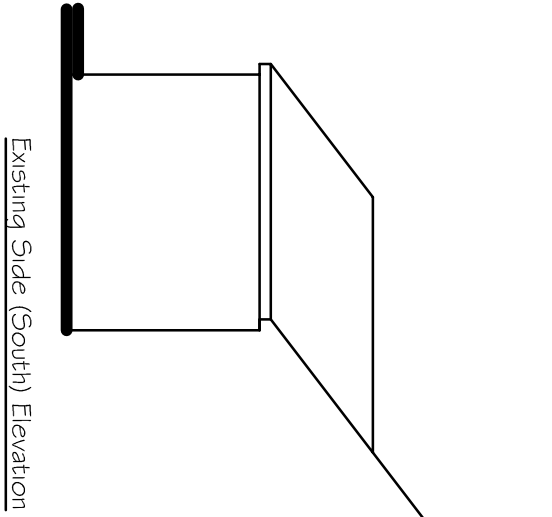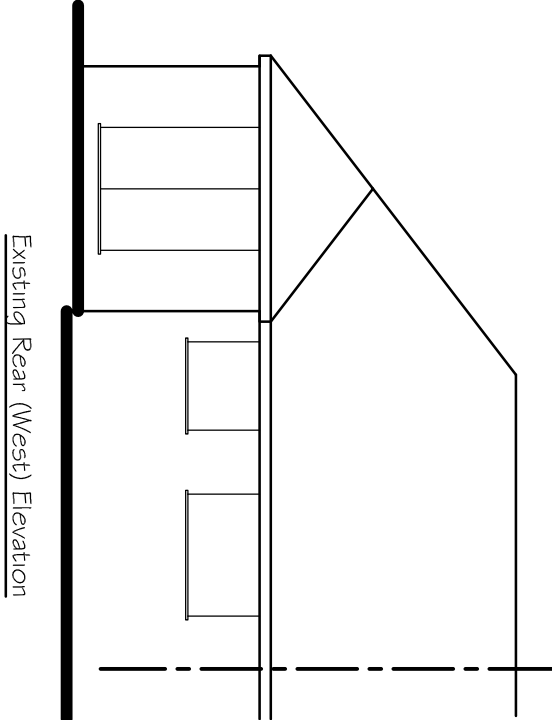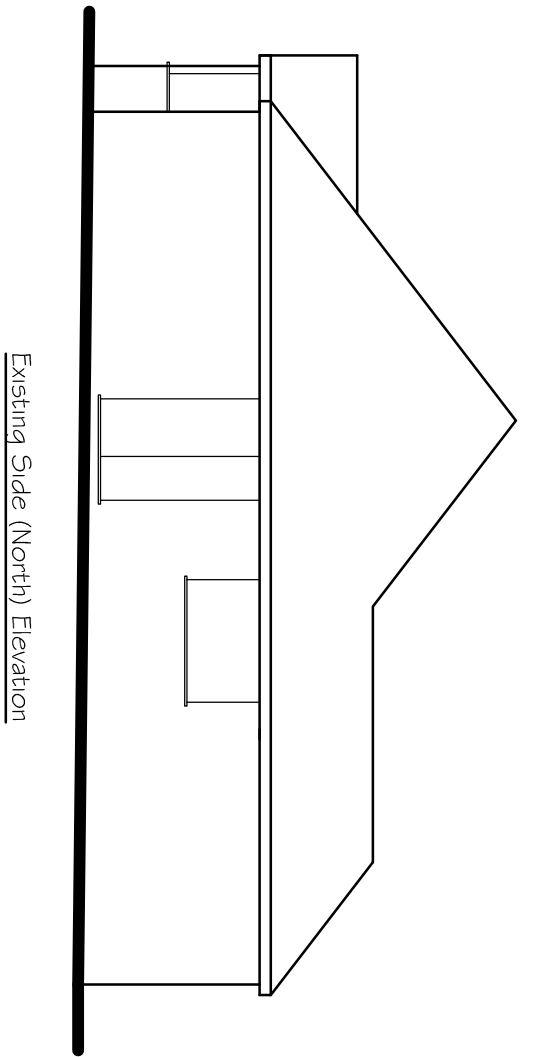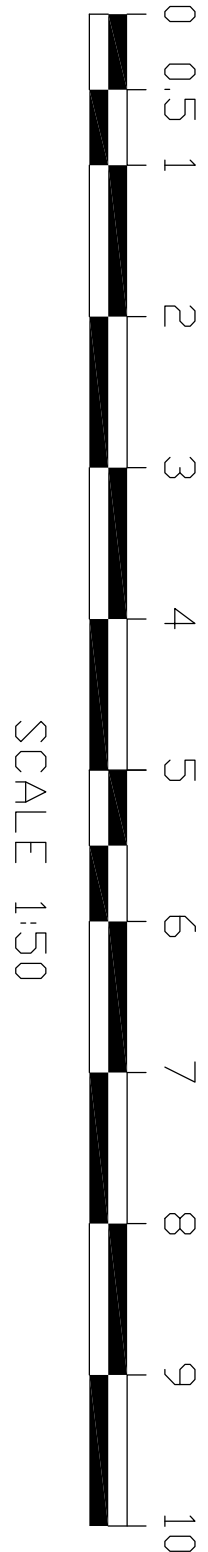

Tony Rogers Building Consultants Address: 40 Dawn Crescent, Upper Beeding West Sussex, BN44 3WH Telephone: 01903 815225 Fax: 01903 815225	
Rev:	Revision Description:
Date:	
Client: Mr L Fitzpatrick	
Address: 34 Potters Lane	
Burass Hill	
West Sussex	
RH15 9J5	
Project: Proposed single storey	
rear extension	
Scale:	1:50 1:100
Paper Size	A1
Date:	August 2026
Drawing No:	26/1638/01
Drawn By:	AWR
Revision:	