
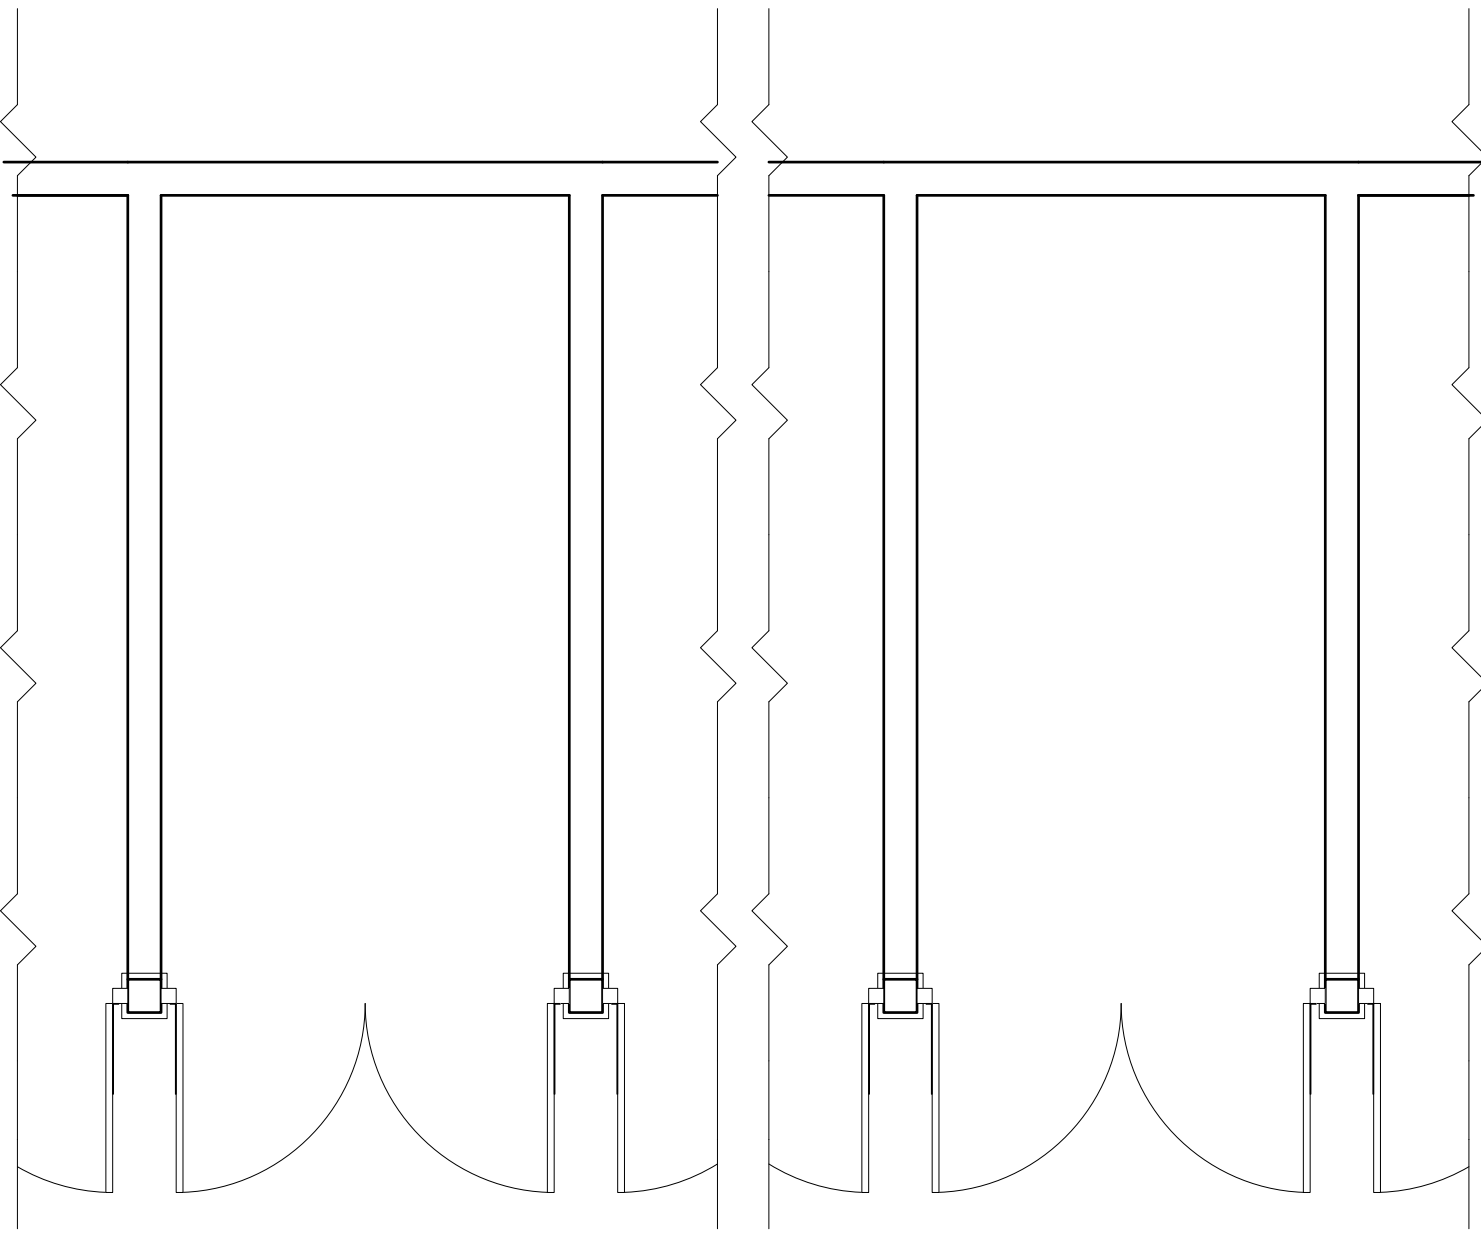



FOR PLANNING
PURPOSES ONLY

NOT FOR CONSTRUCTION


TO BE READ IN CONJUNCTION WITH
STRUCTURAL ENGINEER'S DRAWINGS, DETAILS
AND SPECIFICATIONS

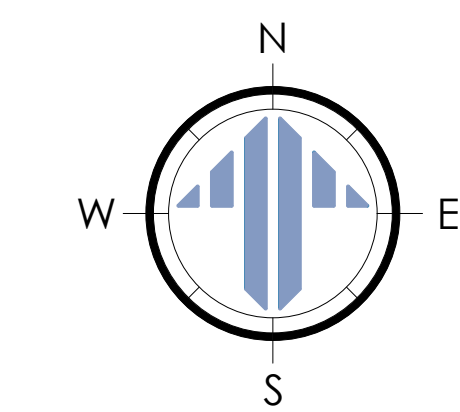


MULBERRY COTTAGE GARAGE - GROUND FLOOR AS EXISTING
SCALE 1:50 ON AN A1 SHEET

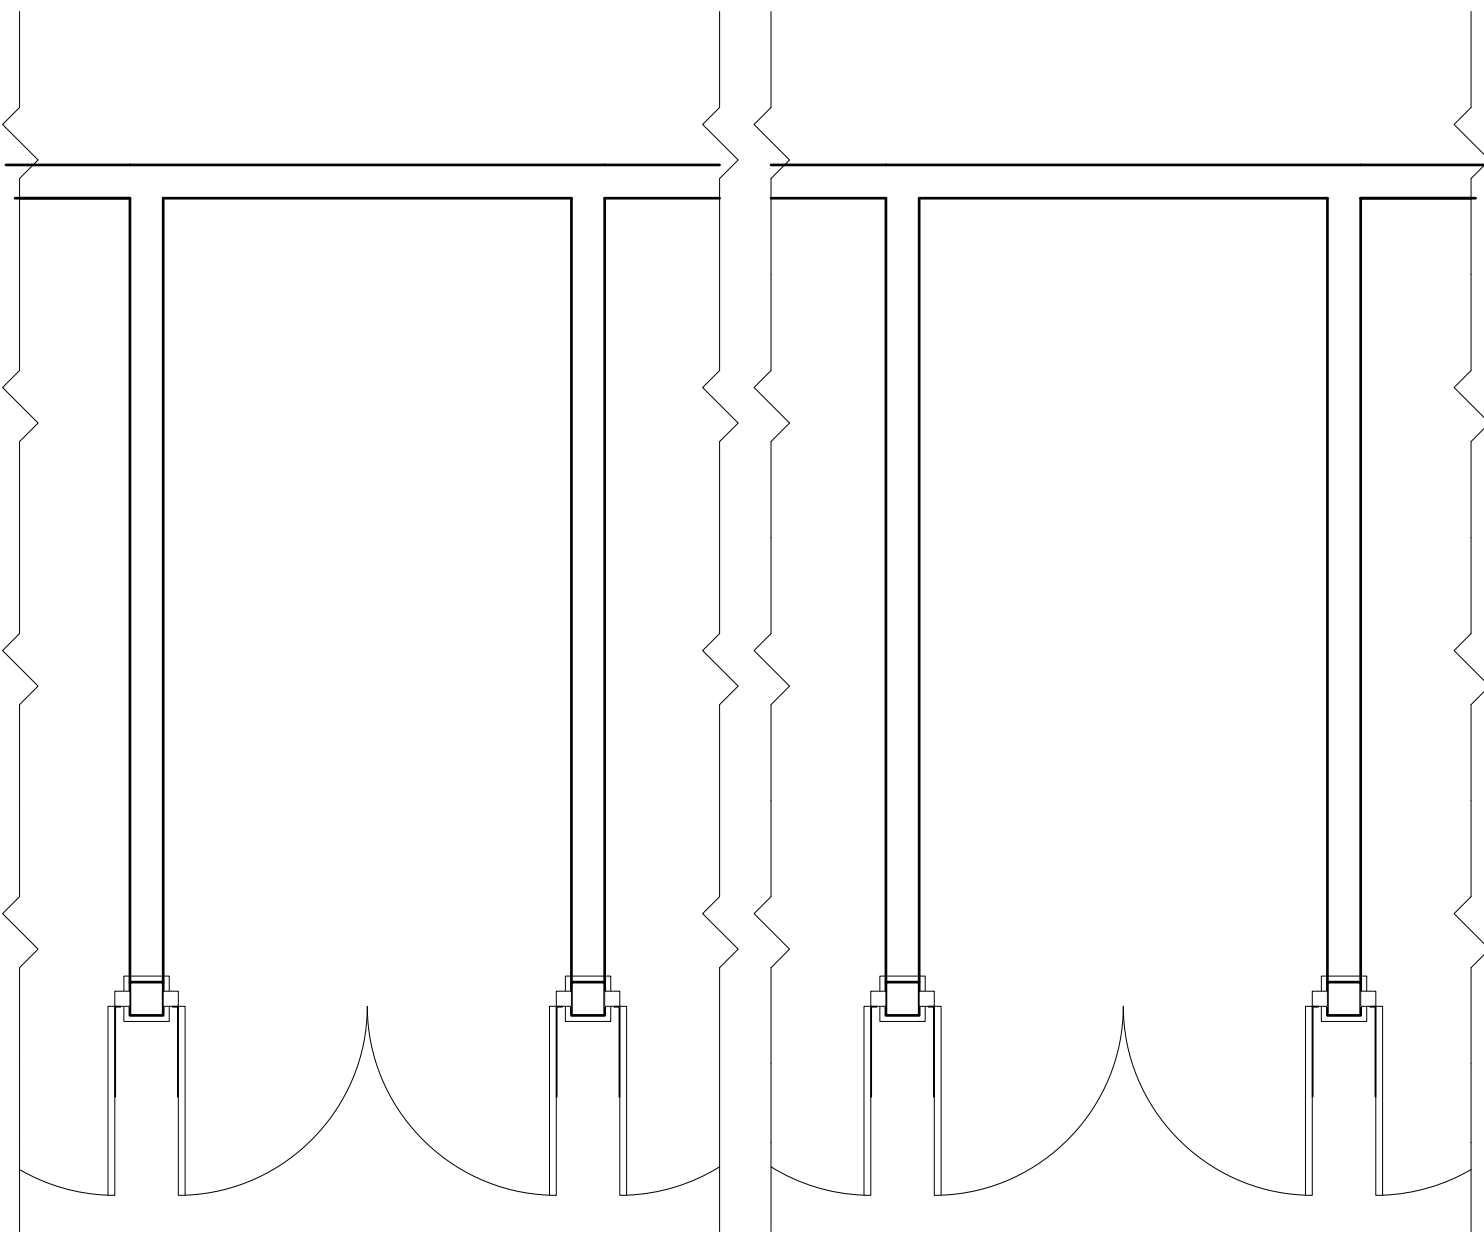


MULBERRY COTTAGE GARAGE - GROUND FLOOR AS PROPOSED
SCALE 1:50 ON AN A1 SHEET

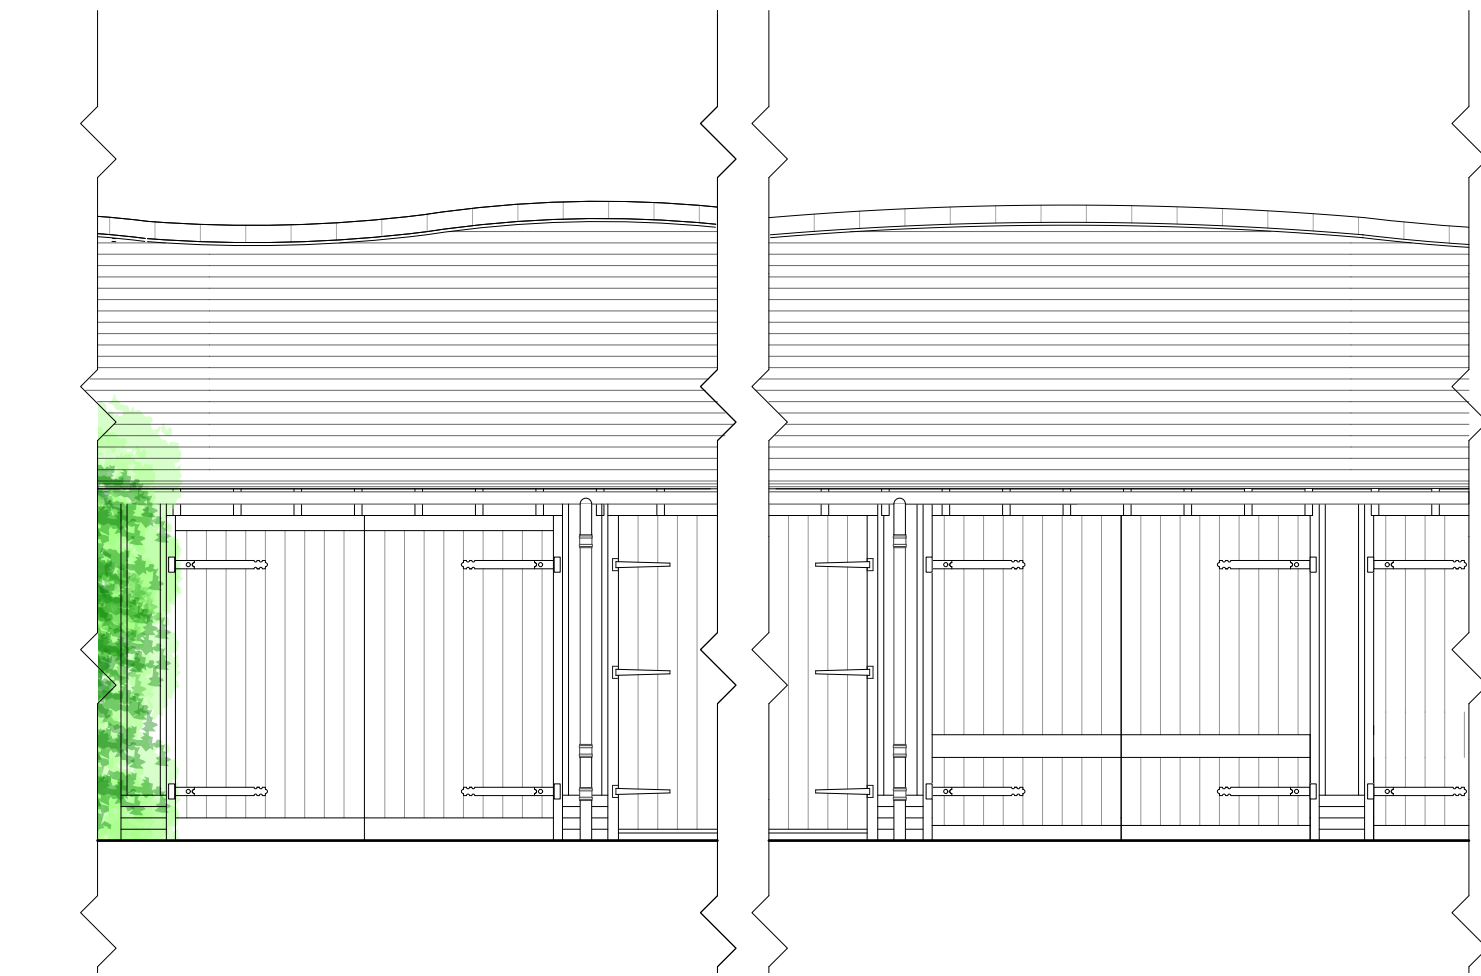

MULBERRY COTTAGE GARAGE - ELEVATION AS EXISTING
SCALE 1:50 ON AN A1 SHEET

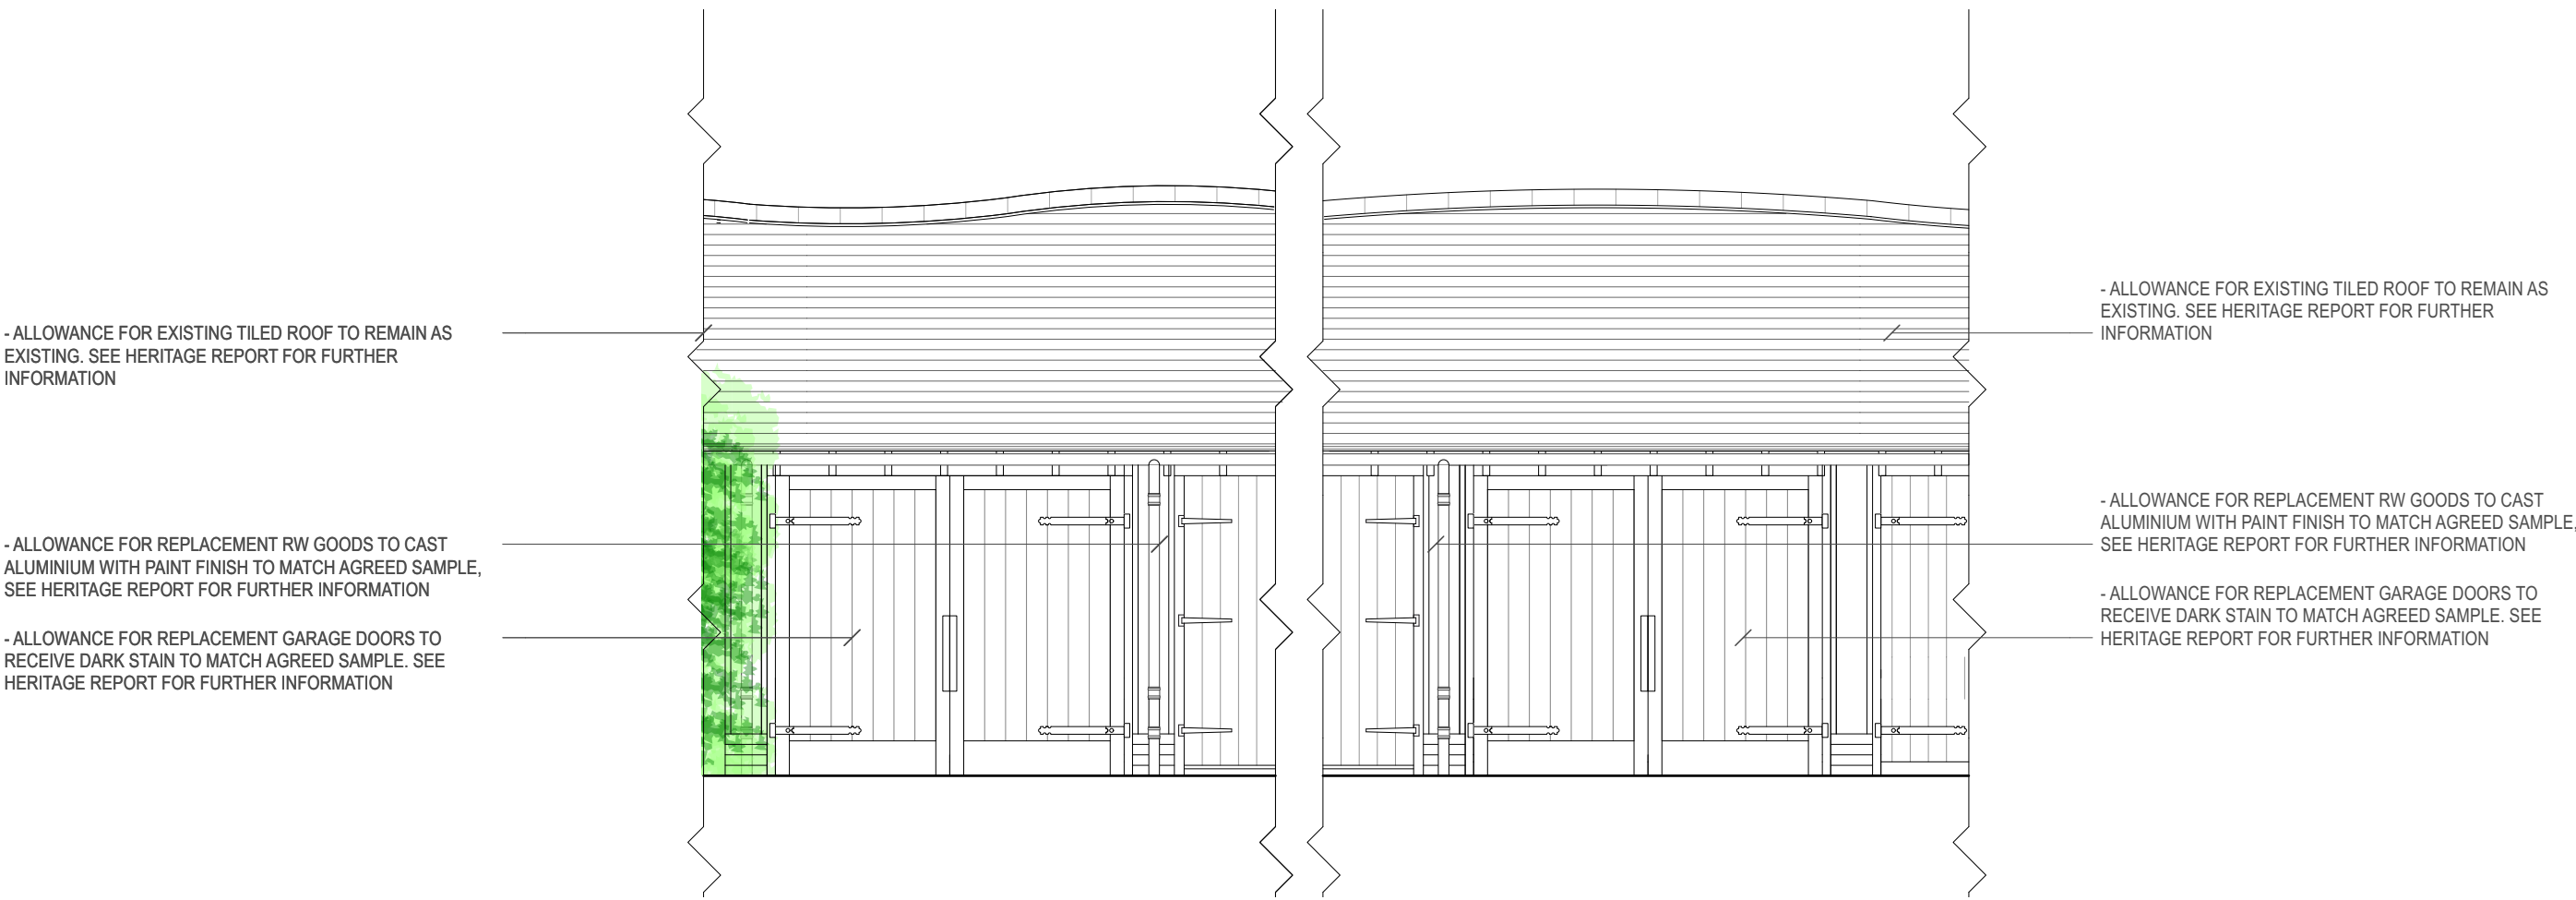

MULBERRY COTTAGE GARAGE - ELEVATION AS PROPOSED
SCALE 1:50 ON AN A1 SHEET

 

SCALE 1:100 ON AN A1 SHEET

REV.	DATE.	BY.	AMENDMENT.	CHK.
------	-------	-----	------------	------

FEASIBILITY



2 Lucastes Mews, Paddockhall Road,
Haywards Heath,
West Sussex, RH16 1HE
01444 452604
hb@gouldbaxter.co.uk
www.gouldbaxter.co.uk

NOTES:
DO NOT SCALE OFF THIS DRAWING UNLESS FOR PLANNING PURPOSES.
CHECK ALL DIMENSIONS ON SITE BEFORE ANY WORK IS COMMENCED.
ALL GOODS MATERIALS AND WORKMANSHIP MUST CONFORM WITH
CURRENT BUILDING REGULATIONS, BRITISH STANDARDS AND CODES OF
PRACTICE.

COPYRIGHT OF THIS DRAWING IS RETAINED BY GOULD BAXTER AND IT MUST
NOT BE REPRODUCED WITHOUT WRITTEN CONSENT.

CLIENT: MR. B PAINTER & MS E
GOODWIN

PROJECT: MULBERRY COTTAGE
OLD PLACE
HIGH STREET
LINDFIELD
RH16 2HU

DRAWING: MULBERRY COTTAGE - GARAGE
GROUND FLOOR AND FRONT ELEVATION
AS EXISTING AND PROPOSED

DATE. 17.11.25	SCALE AT A1. AS NOTED	DRAWN BY: MC CHECKED BY:
-------------------	--------------------------	-----------------------------

JOB NO. GH954	DRAWING NO. PL.005	REV.
------------------	-----------------------	------