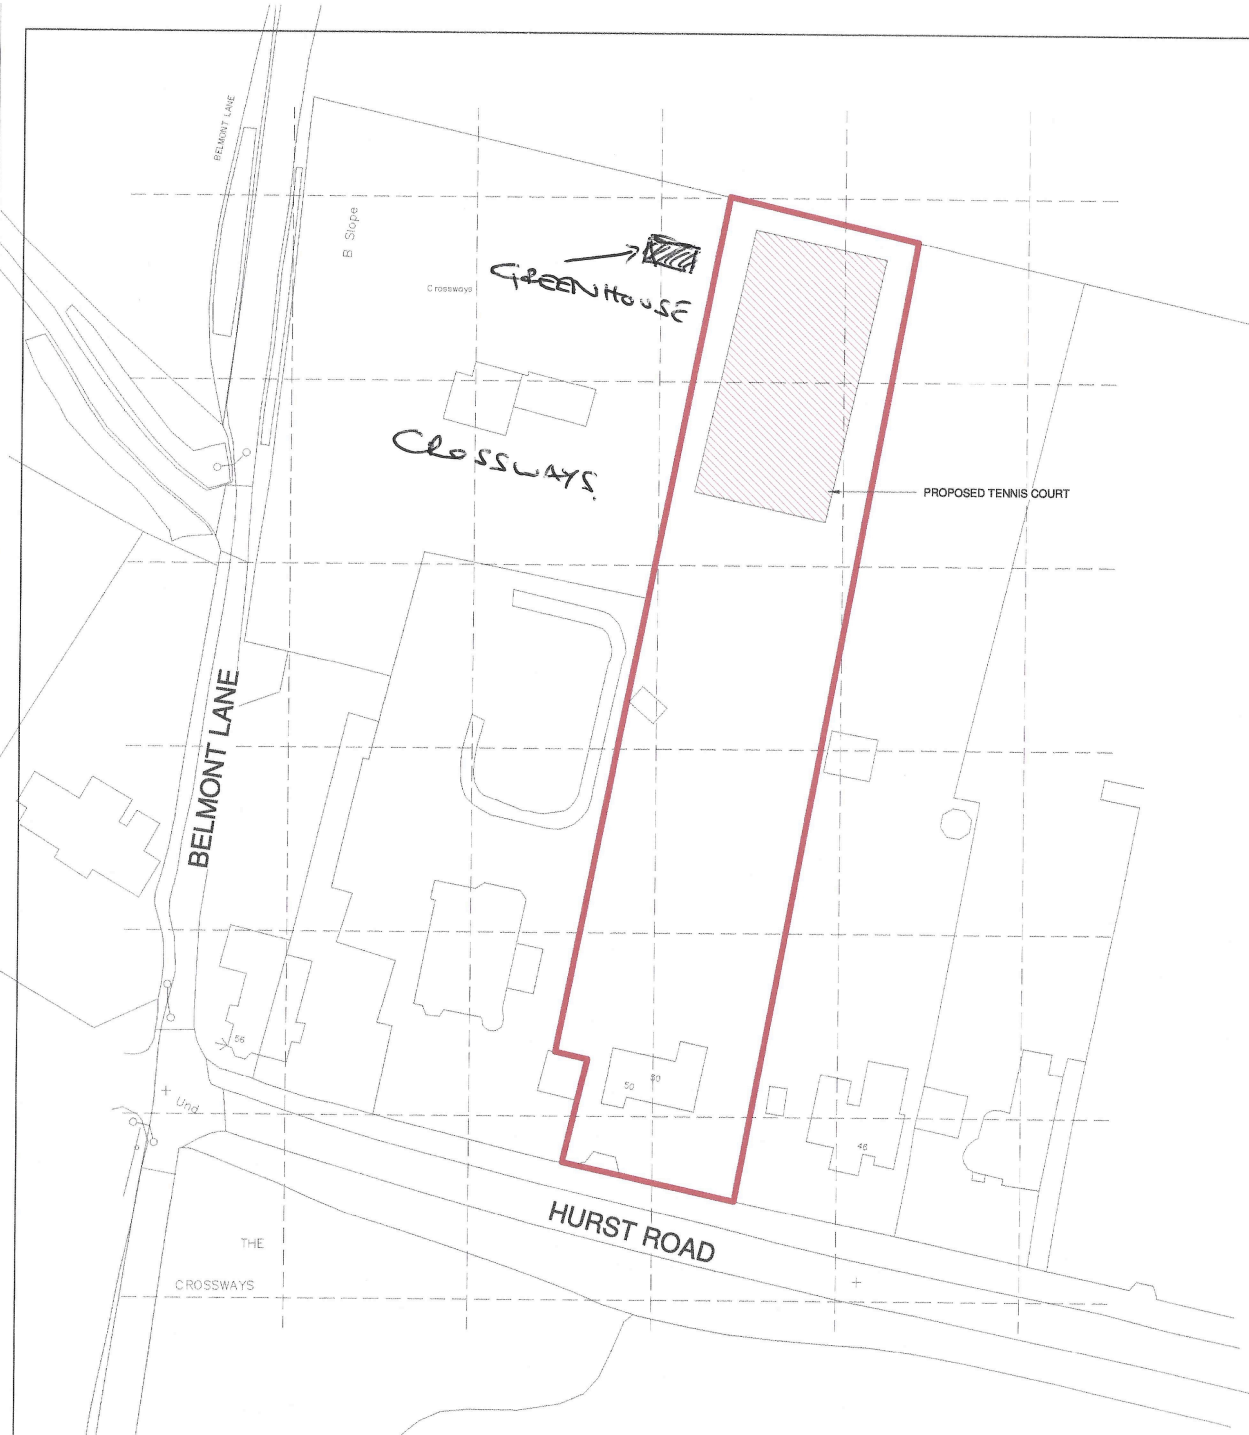


Rev	Description	Date

KRONA DESIGN
ARCHITECTURAL DESIGN & DRAFTING
4 Union Place | Worthing | BN11 1LG
info@kronadesign.co.uk | kronadesign.co.uk
Tel: 01903 256150 Mob: 07827 994111

PROJECT
Proposed Tennis Court

ADDRESS
**50 Hurst Road
Hassocks
West Sussex**

TITLE
Site & Location Plan

CLIENT
Wooj Property Ltd.

DRAWN JLB	STATUS Design	DATE 29/08/24
SCALE (@ A2) As indicated		PROJECT NUMBER KD.1627
DRAWING NUMBER A.001		REV

© KRONA DESIGN

1 SITE PLAN
1:500

2 LOCATION PLAN
1:1250