


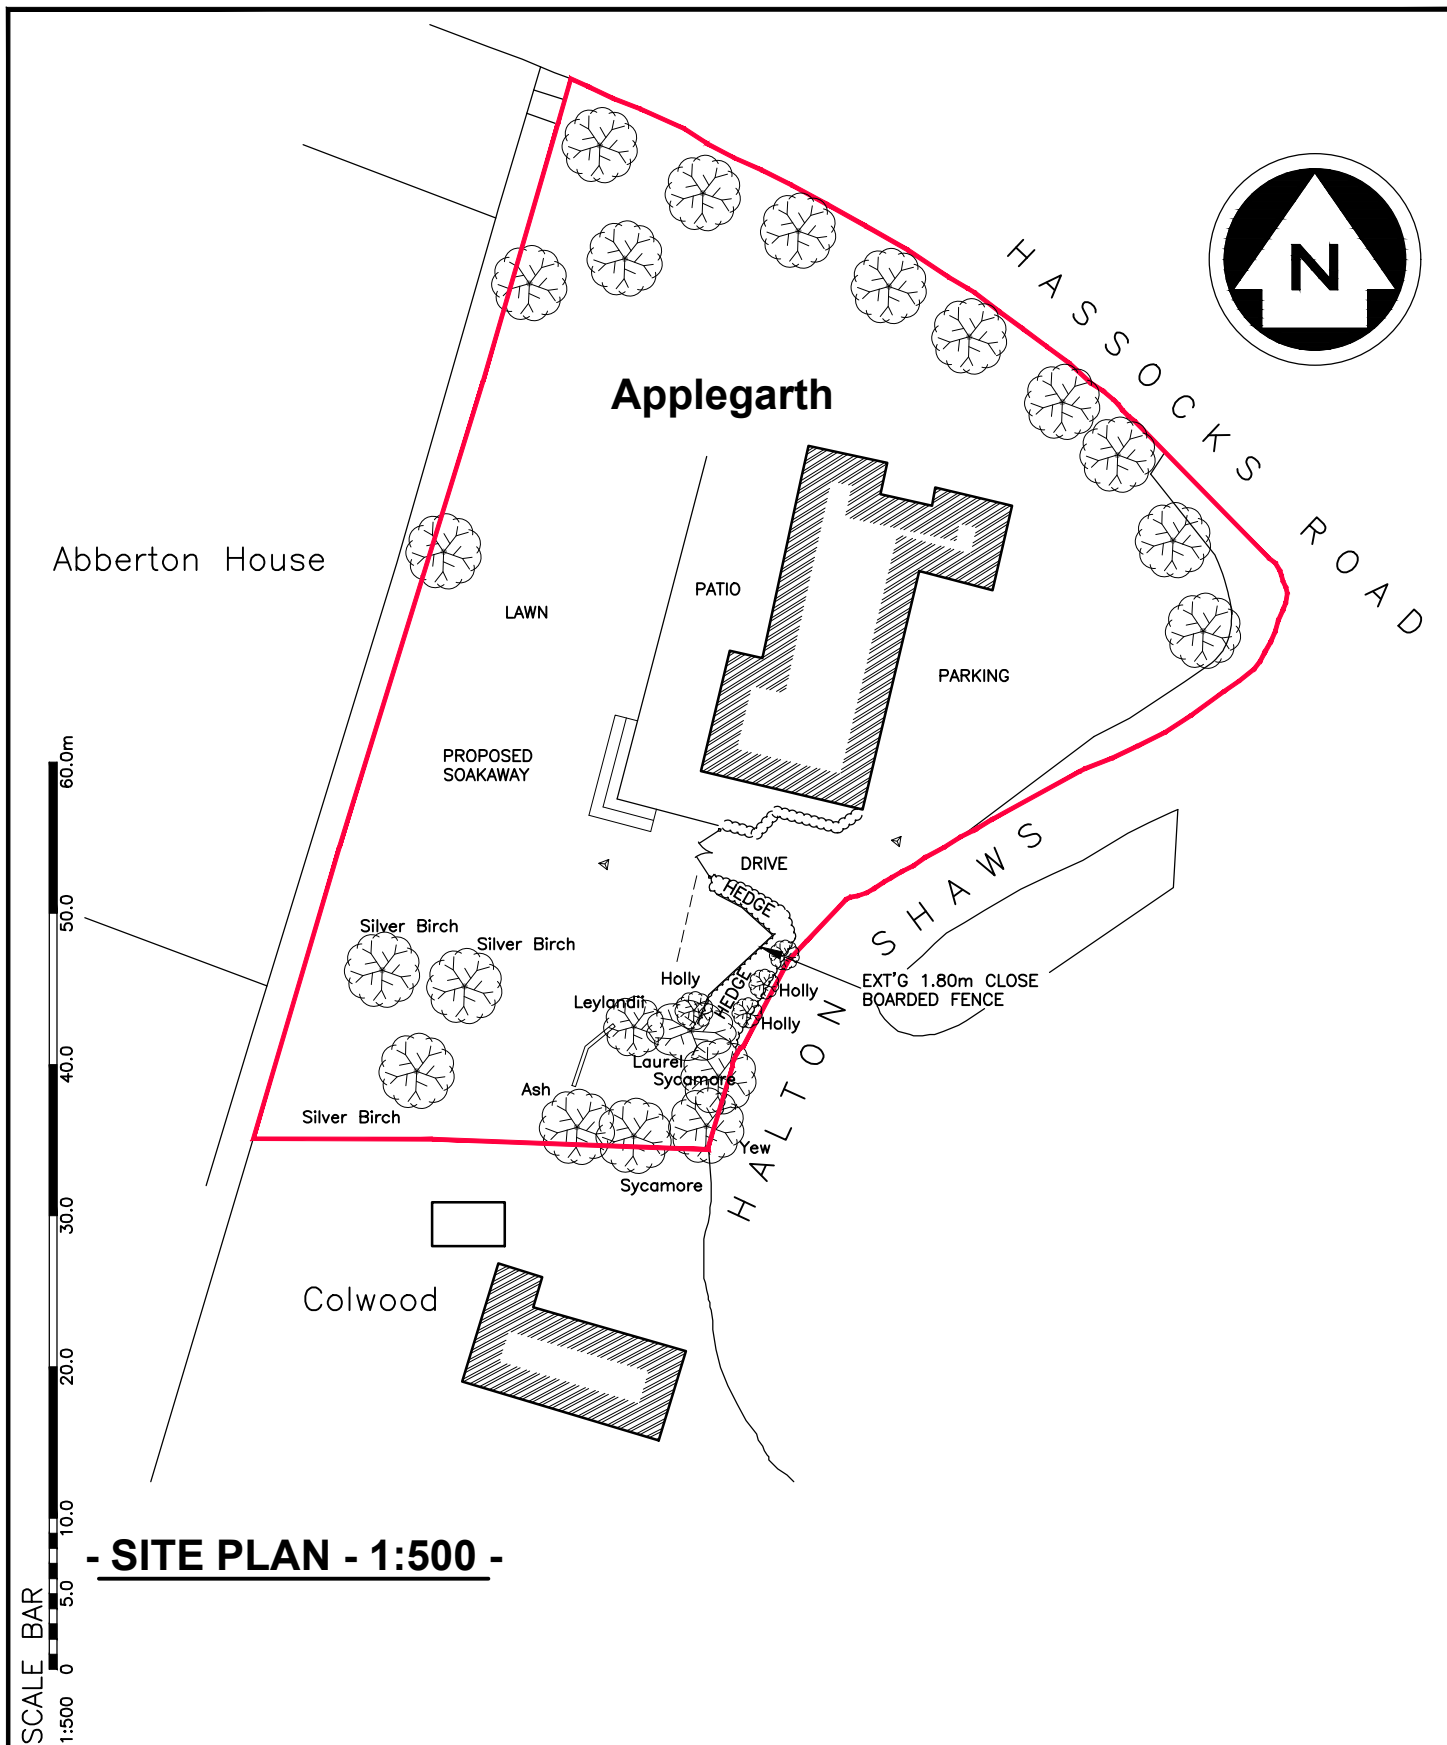

Bakers Garden Buildings
Units 28-29 Bolney Grange Business Park
Stairbridge Lane
Bolney, West Sussex
Tel. 01444 247192

Client **Mr & Mrs M Johnson**

Job Title **PROPOSED GARDEN BUILDING & GREENHOUSE
APPLEGARTH
HALTON SHAWS
HURSTPIERPOINT, WEST SUSSEX**

Drawing Title **SITE PLAN - EXISTING**

Paper Size **A4**

Date **June 2026**

Drawing No. **526/012/98**

0