


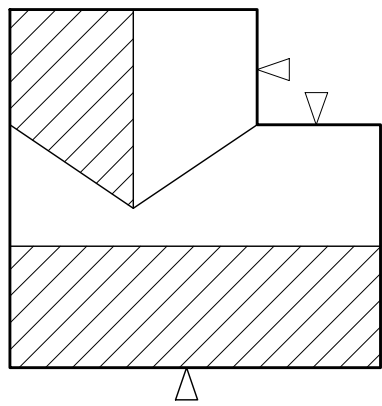

ROOF PROFILE - 1:200



FRONT ELEVATION
* OBSCURE GLAZED WINDOW




SIDE ELEVATION
* OBSCURE GLAZED WINDOW




REAR ELEVATION



SIDE ELEVATION

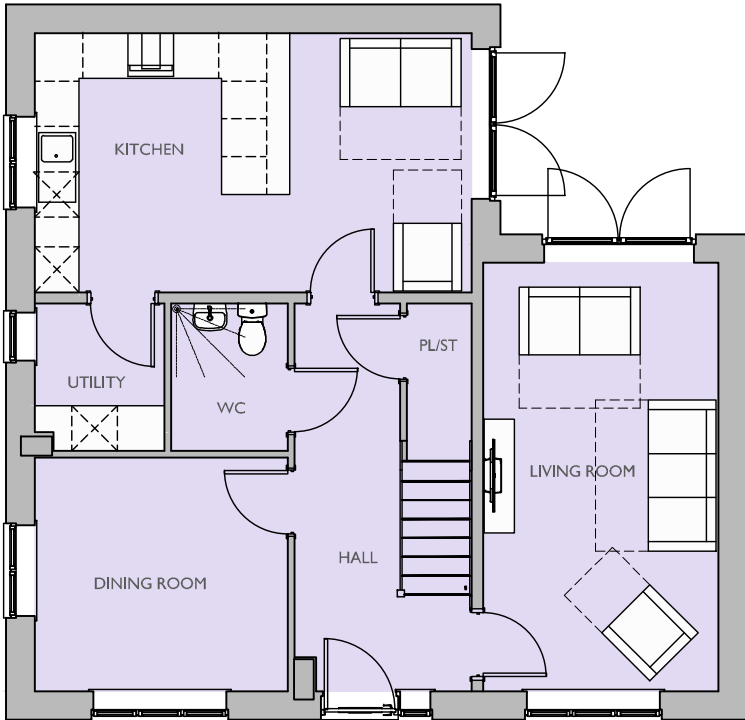

GROUND FLOOR PLAN

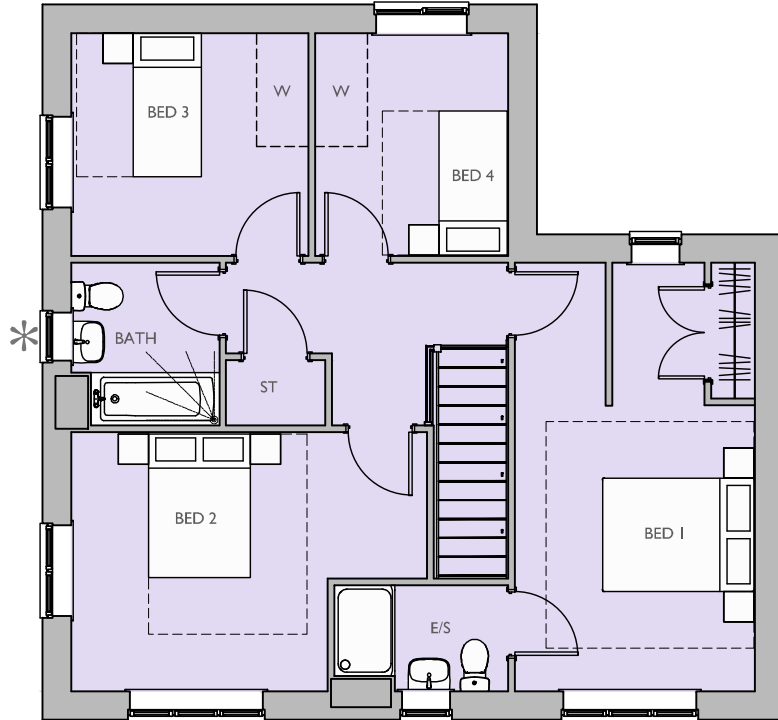

FIRST FLOOR PLAN
* OBSCURE GLAZED WINDOW

Housetype Name:		M467	
Occupancy:		4 BED / 6 PERSON	
Gross Area ft²:	Gross Area m²:	Net Area ft²:	Net Area m²:
1500.38	139.39	1481.22	137.61

For Colours of Material See External Finishes Layout (CB_96_282_008)	
Primary Material:	STRETCHER BOND MASONRY BRICKWORK.
Feature Material:	VERTICAL TILE HANGING, WITH ORNAMENTAL TILE FEATURE.
Architectural Detail:	SPLAYED HEADERS AND SOLDIER COURSE CILLS 15MM PROJECTING STRING STRETCHER COURSE.
Window & Door Frames:	UPVC CASEMENT WINDOW, WITH GLAZING BARS COMPOSITE FRONT DOOR. UPVC FRENCH DOOR.
Fascia, Soffit & Bargeboard:	WHITE UPVC BOXED EAVES ROOFING SYSTEM.
Architectural Ornaments:	
Guttering & Drainage:	BLACK UPVC DRAINAGE SYSTEM.

Plot Numbers:
20 (AS)



Scale @ A1: 0 1 2 3 4 5m Scale 1:100		Project: LAND WEST OF IMBERHORNE LANE, EAST GRINSTEAD	
Rev		Title: M467 ELEVATIONS & FLOOR PLANS	
B		Client: Bovis Homes Vistry Homes	
17.04.26		Date: NOVEMBER 2025	
LTD		Drawn by: LRD	
BB		Checked by: BB	
UPDATED TO LATEST EXTERNAL FINISHES.		Org No: CB_96_282_B_EQ_M467_01	
		Rev: B	

Please note these drawings are not for construction but for concept design and planning applications purposes only.
Cooper Baillie Limited - Cornhill House, 24 Guildford Road, Bagnholt, Surrey GU19 5JN - Telephone 01274 400039 - www.cooperbaillie.co.uk
This drawing and the works depicted are the copyright of Cooper Baillie Ltd and may not be reproduced or used in any way without the written permission of Cooper Baillie Ltd. No liability will be accepted for any damage caused by other persons.