



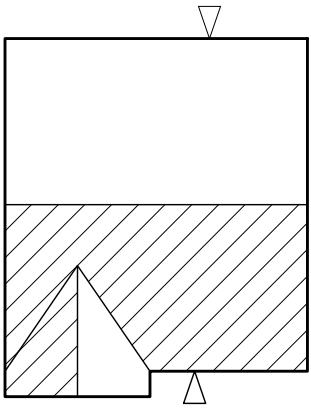

ROOF PROFILE - 1:200




FRONT ELEVATION

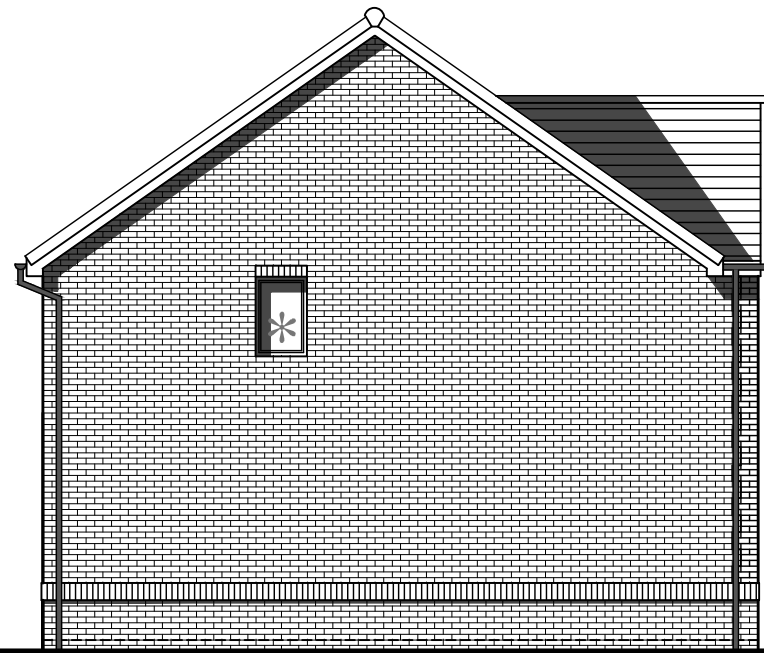


SIDE ELEVATION
* OBSCURE GLAZED WINDOW




REAR ELEVATION

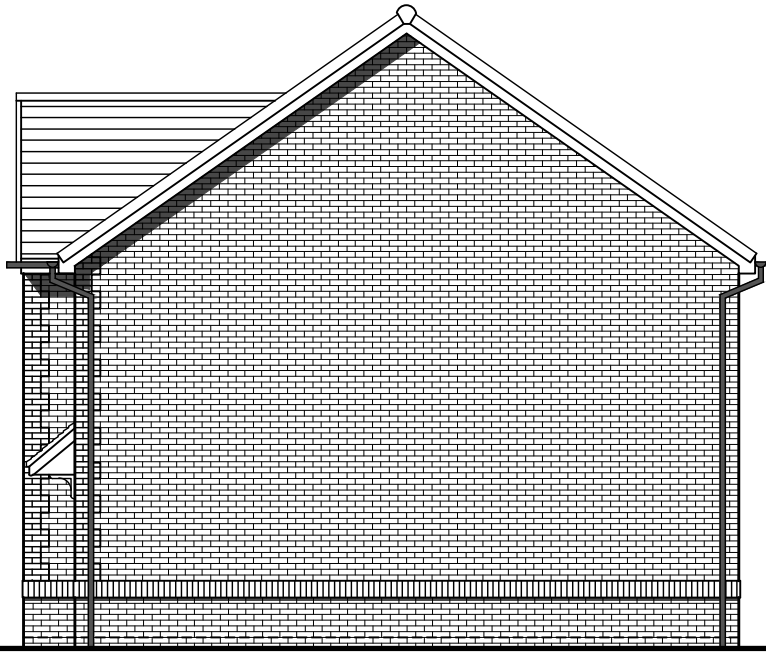

SIDE ELEVATION
* OBSCURE GLAZED WINDOW

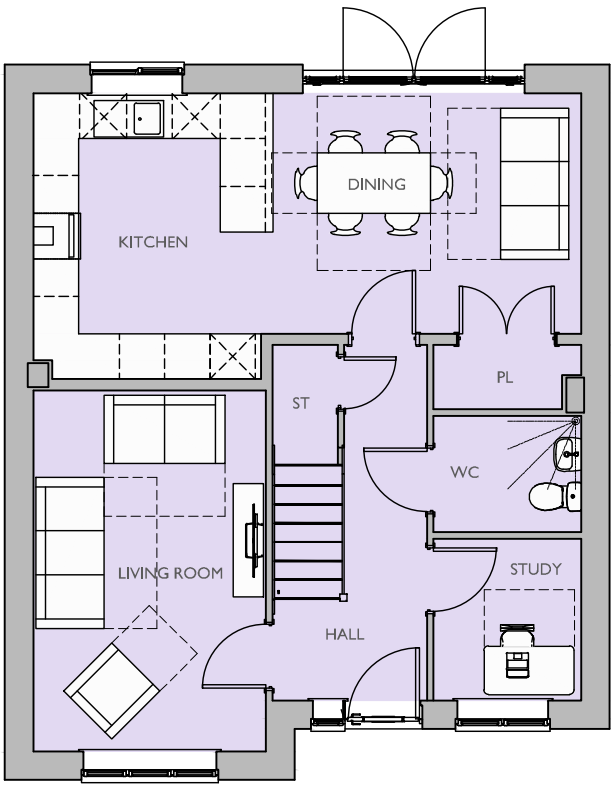

GROUND FLOOR PLAN

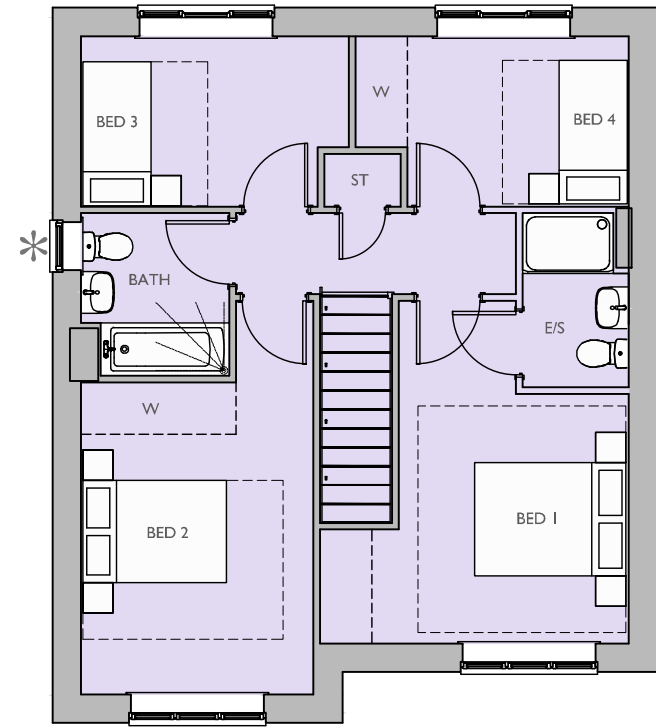

FIRST FLOOR PLAN
* OBSCURE GLAZED WINDOW

Housetype Name:		M461	
Occupancy:		4 BED / 6 PERSON	
Gross Area ft²:	Gross Area m²:	Net Area ft²:	Net Area m²:
1313.98	122.07	1296.67	120.46

For Colours of Material See External Finishes Layout (CB_96_282_008)	
Primary Material:	STRETCHER BOND MASONRY BRICKWORK.
Feature Material:	FLINT INTERLOCKING PREFABRICATED BLOCK, BRICK QUOINS.
Architectural Detail:	ARCHED BRICK HEADERS AND CILLS. 15MM PROJECTING SOLDIER COURSE.
Window & Door Frames:	UPVC CASEMENT WINDOW, WITH GLAZING BARS COMPOSITE FRONT DOOR. UPVC FRENCH DOOR.
Fascia, Soffit & Bargeboard:	WHITE UPVC BOXED EAVES ROOFING SYSTEM.
Architectural Ornaments:	
Guttering & Drainage:	BLACK UPVC DRAINAGE SYSTEM.

Plot Numbers:
262 (OPP), 278 (AS)



Scale @ A1: 0 1 2 3 4 5m Scale 1:100			
Rev	Date	Drawn	Checked
B	15.04.26	LRD	BB
PLOT NUMBERS UPDATED TO LATEST LAYOUT.			
Date: NOVEMBER 2025			
Drawn by : LAC		Checked by : BB	
Orig No: CB_96_282_B_GE_M461_02		Rev:	B
Project: LAND WEST OF IMBERHORNE LANE, EAST GRINSTEAD			
Title: M461 ELEVATIONS & FLOOR PLANS			
Client: Bovis Homes Vistry Homes			
COOPERBAILLIE			

Please note these drawings are not for construction but for concept design and planning applications purposes only.
Cooper Baillie Limited - Cornleigh House, 24 Guildford Road, Bagshot, Surrey GU19 5JN - Telephone 01276 400039 - www.cooperbaillie.co.uk
This drawing and the works depicted are the copyright of Cooper Baillie Ltd and may not be reproduced or used in any way without the written permission of Cooper Baillie Ltd. No liability will be accepted for any damage caused by other persons.