



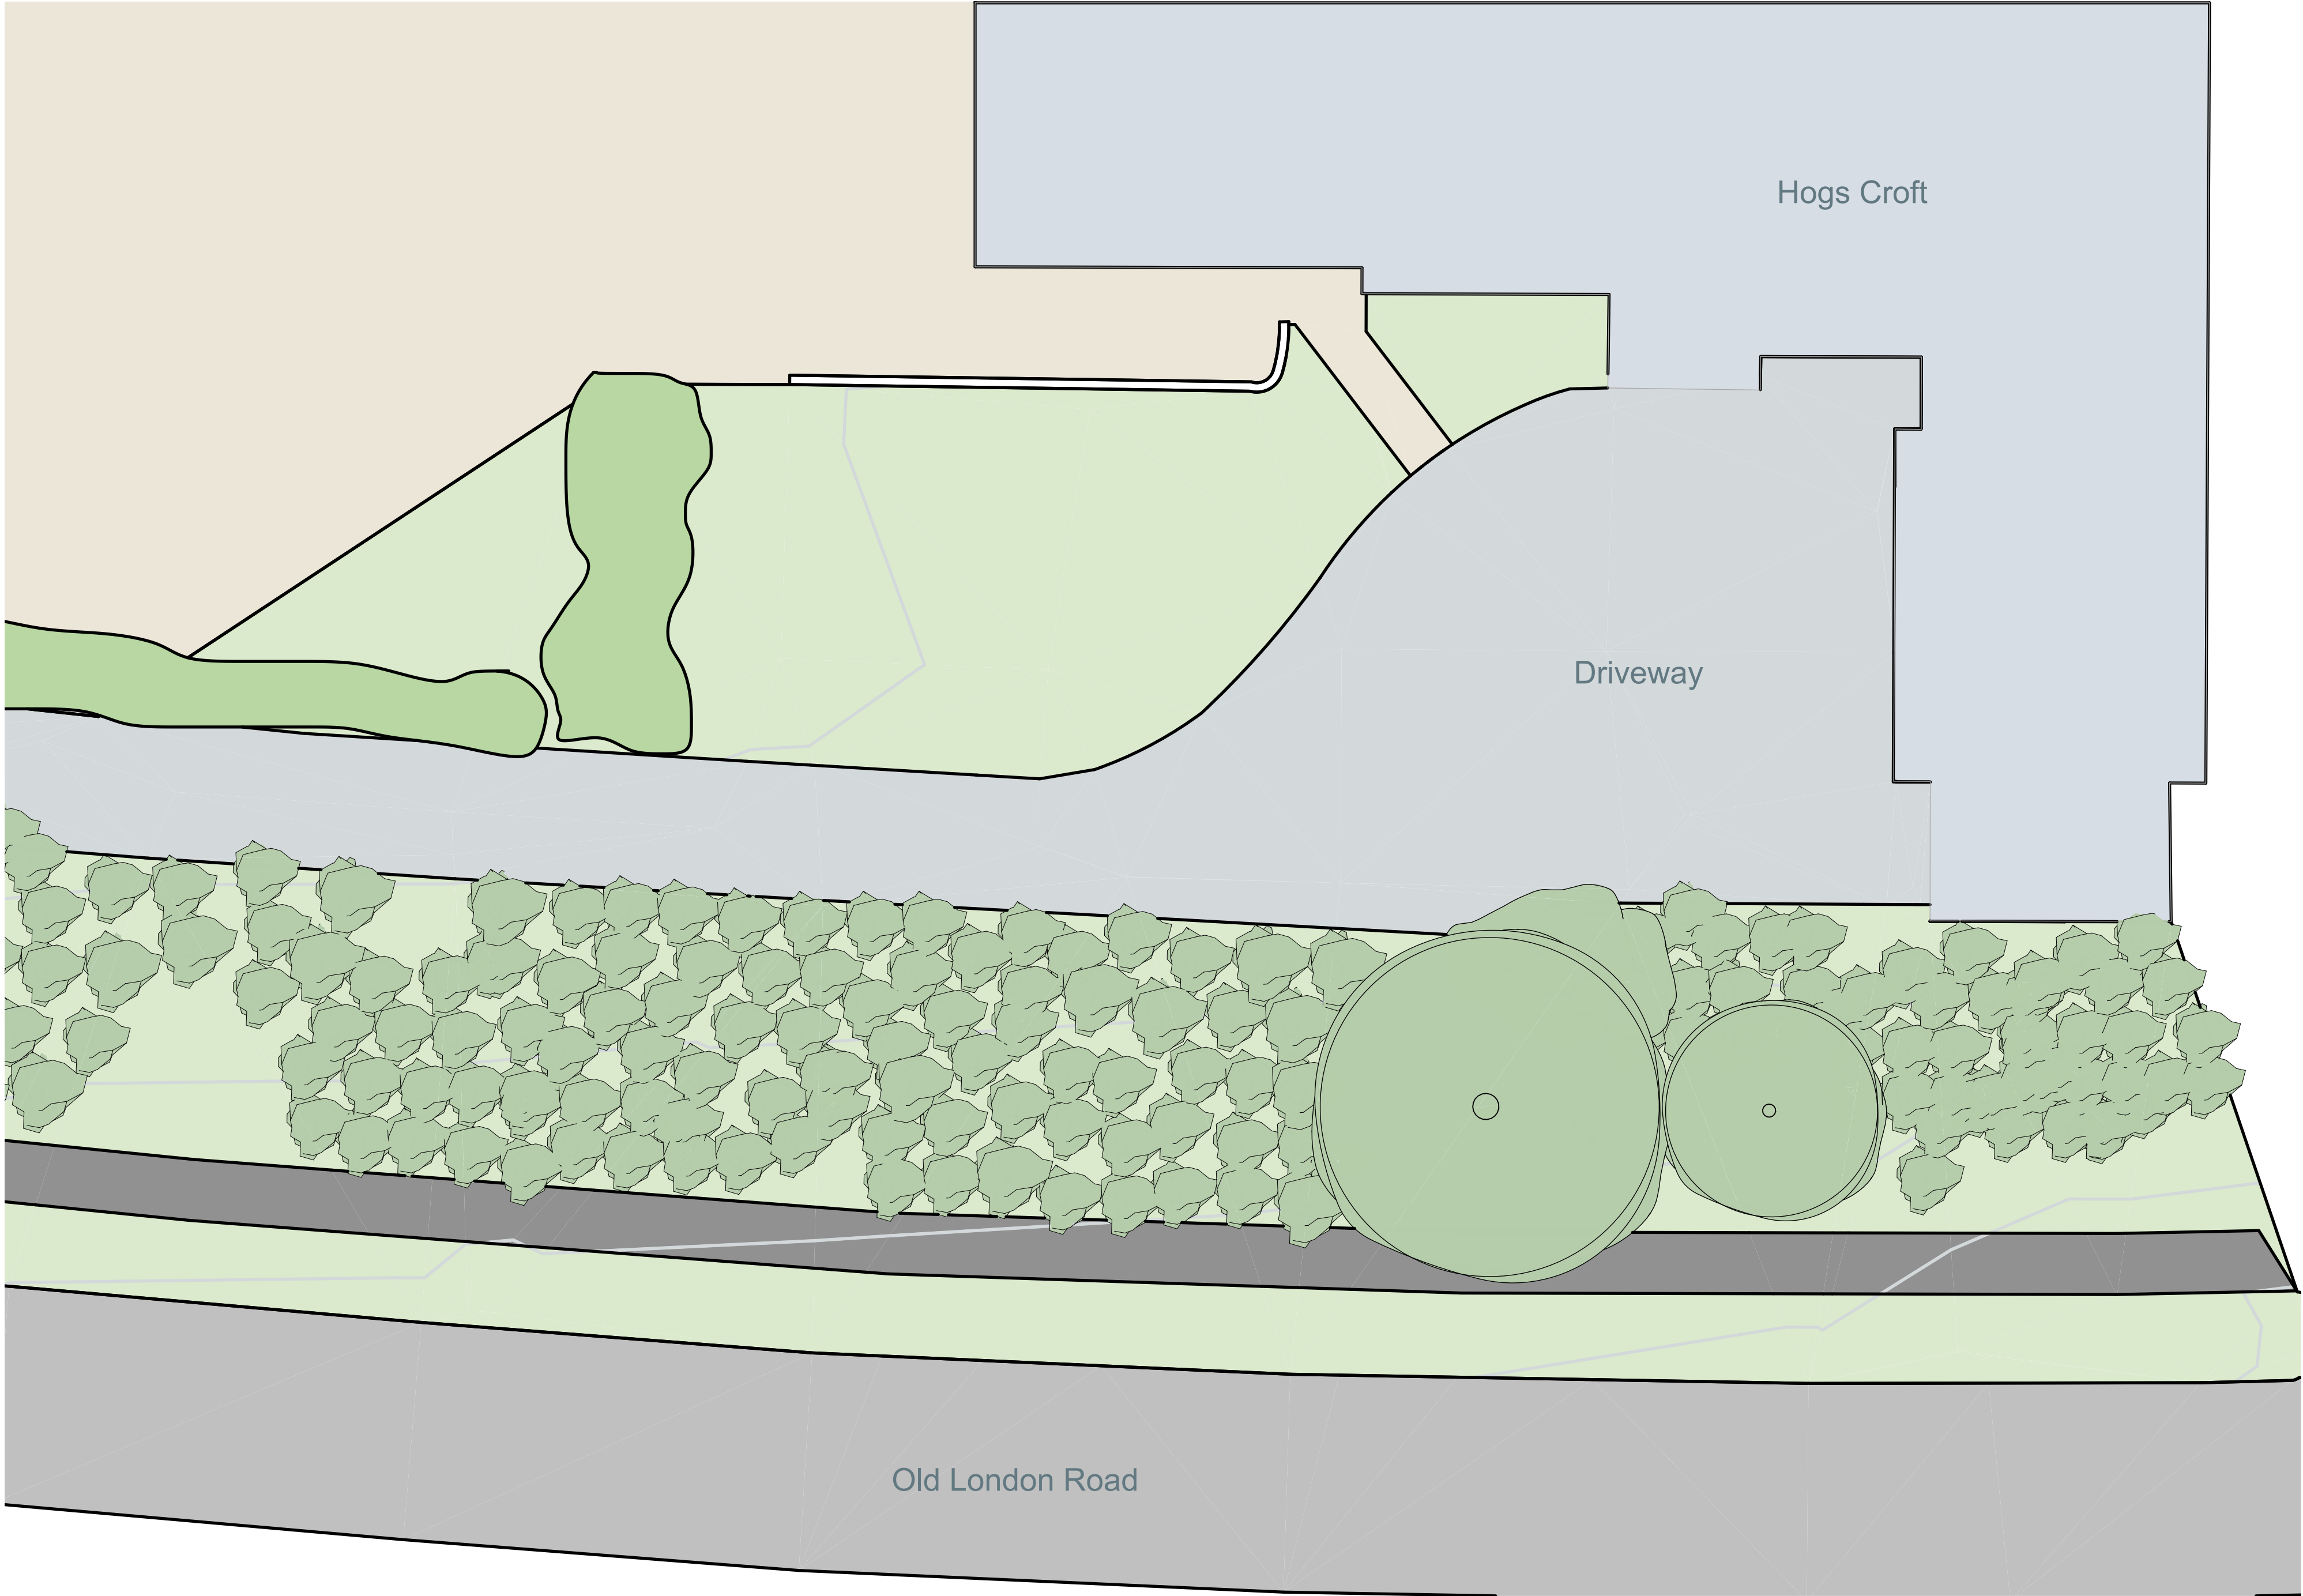

Driveway
1 : 100

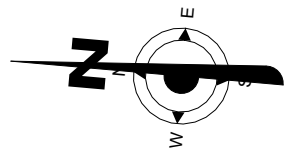

Notes:

1. THE COPYRIGHT OF THIS DRAWING IS VESTED IN ARCHEVOLVE AND IT MAY NOT BE REPRODUCED IN WHOLE OR PART OR USED FOR THE MANUFACTURE OF ANY ARTICLE WITHOUT THE EXPRESS PERMISSION OF THE COPYRIGHT HOLDERS.
2. WORK TO FIGURED DIMENSIONS ONLY.
3. THIS DRAWING IS TO BE READ IN CONJUNCTION WITH ALL RELEVANT ARCHITECT'S, SERVICE ENGINEER'S AND ARCHEVOLVE AND SPECIFICATIONS.

Revision Number	Revision Description	Issued by	Revision Date
-----------------	----------------------	-----------	---------------

DATE:	STATUS:	SHEET SIZE:
06/03/26	PLANNING ISSUE	A1

SCALE:	DRAWN:	CHECKED:
1 : 100	AP	

CLIENT:	SITE ADDRESS:
Graham Elsey Hogs Croft, London Road, Albourne, BN6 9BJ	

DRAWING:
New Access

TITLE:
Existings Floor Plans

PROJECT NO:
DRAWING NO:
REVISION:
APC/218/ 26/01



ARCHEVOLVE

✉ // design @archevolve.co.uk

🌐 // www. archevolve.co.uk

☎ // 01798 879894

