



SURVEY
DRAWING

- NOTES
- © Copyright of this drawing remains the property of Buchanan Rum Architects Ltd and should not be reproduced in full or parts or re-issued without written permission from Buchanan Rum Architects Ltd
 - These drawings must be read in conjunction with the structural engineers drawings & details, and with all other consultants, sub-contractor and specialist drawings & details.
 - All dimensions are in millimetres, unless stated otherwise.
 - All goods materials workmanship to conform with current building regulations BSS and CDP's
 - All dimensions must be checked on site and any discrepancies verified with the architect.
 - Do not scale from the drawing
 - Any discrepancies between the drawings, details and specification must be reported to the architect immediately before work is put in hand.
 - All works to be carried out in full accordance with current Building Regulations, British Standards and all Health & Safety Regulations
 - If in doubt please ask.

--	--	--

Client

Site address

36 Blackthorns
Lindfield

Job Title

Extesion and internal
refurbishment


Drawing Title

PROPOSED PLANS - Roof Plan

FRESHMILL BUSINESS CENTRE
DELTA HOUSE
16 BRIDGE ROAD
HAYWARDS HEATH, RH16 1UA
E : info@buchanrumarchitects.co.uk

Scale	Size
1:100	A3
Dn By	
BRA	

Drawing number	Rev
25_181_PL_117_00	06

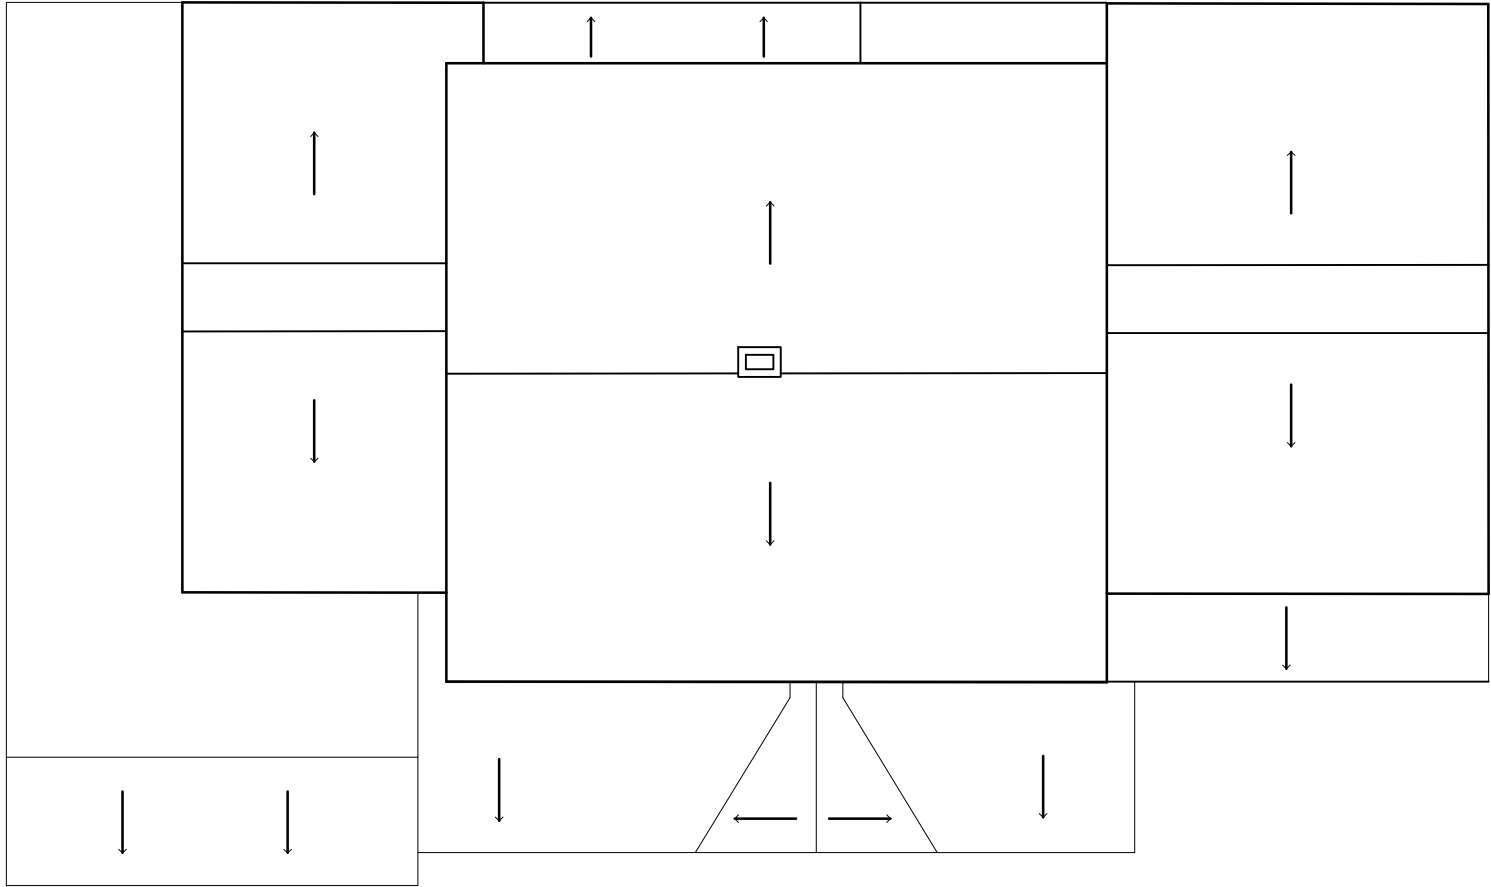

Scale 1:100

