



Notes:

- 1. THE COPYRIGHT OF THIS DRAWING IS VESTED IN ARCHEVOLVE AND IT MAY NOT BE REPRODUCED IN WHOLE OR PART OR USED FOR THE MANUFACTURE OF ANY ARTICLE WITHOUT THE EXPRESS PERMISSION OF THE COPYRIGHT HOLDERS.
- 2. WORK TO FIGURED DIMENSIONS ONLY.
- 3. THIS DRAWING IS TO BE READ IN CONJUNCTION WITH ALL RELEVANT ARCHITECT'S, SERVICE ENGINEER'S AND ARCHEVOLVE AND SPECIFICATIONS.

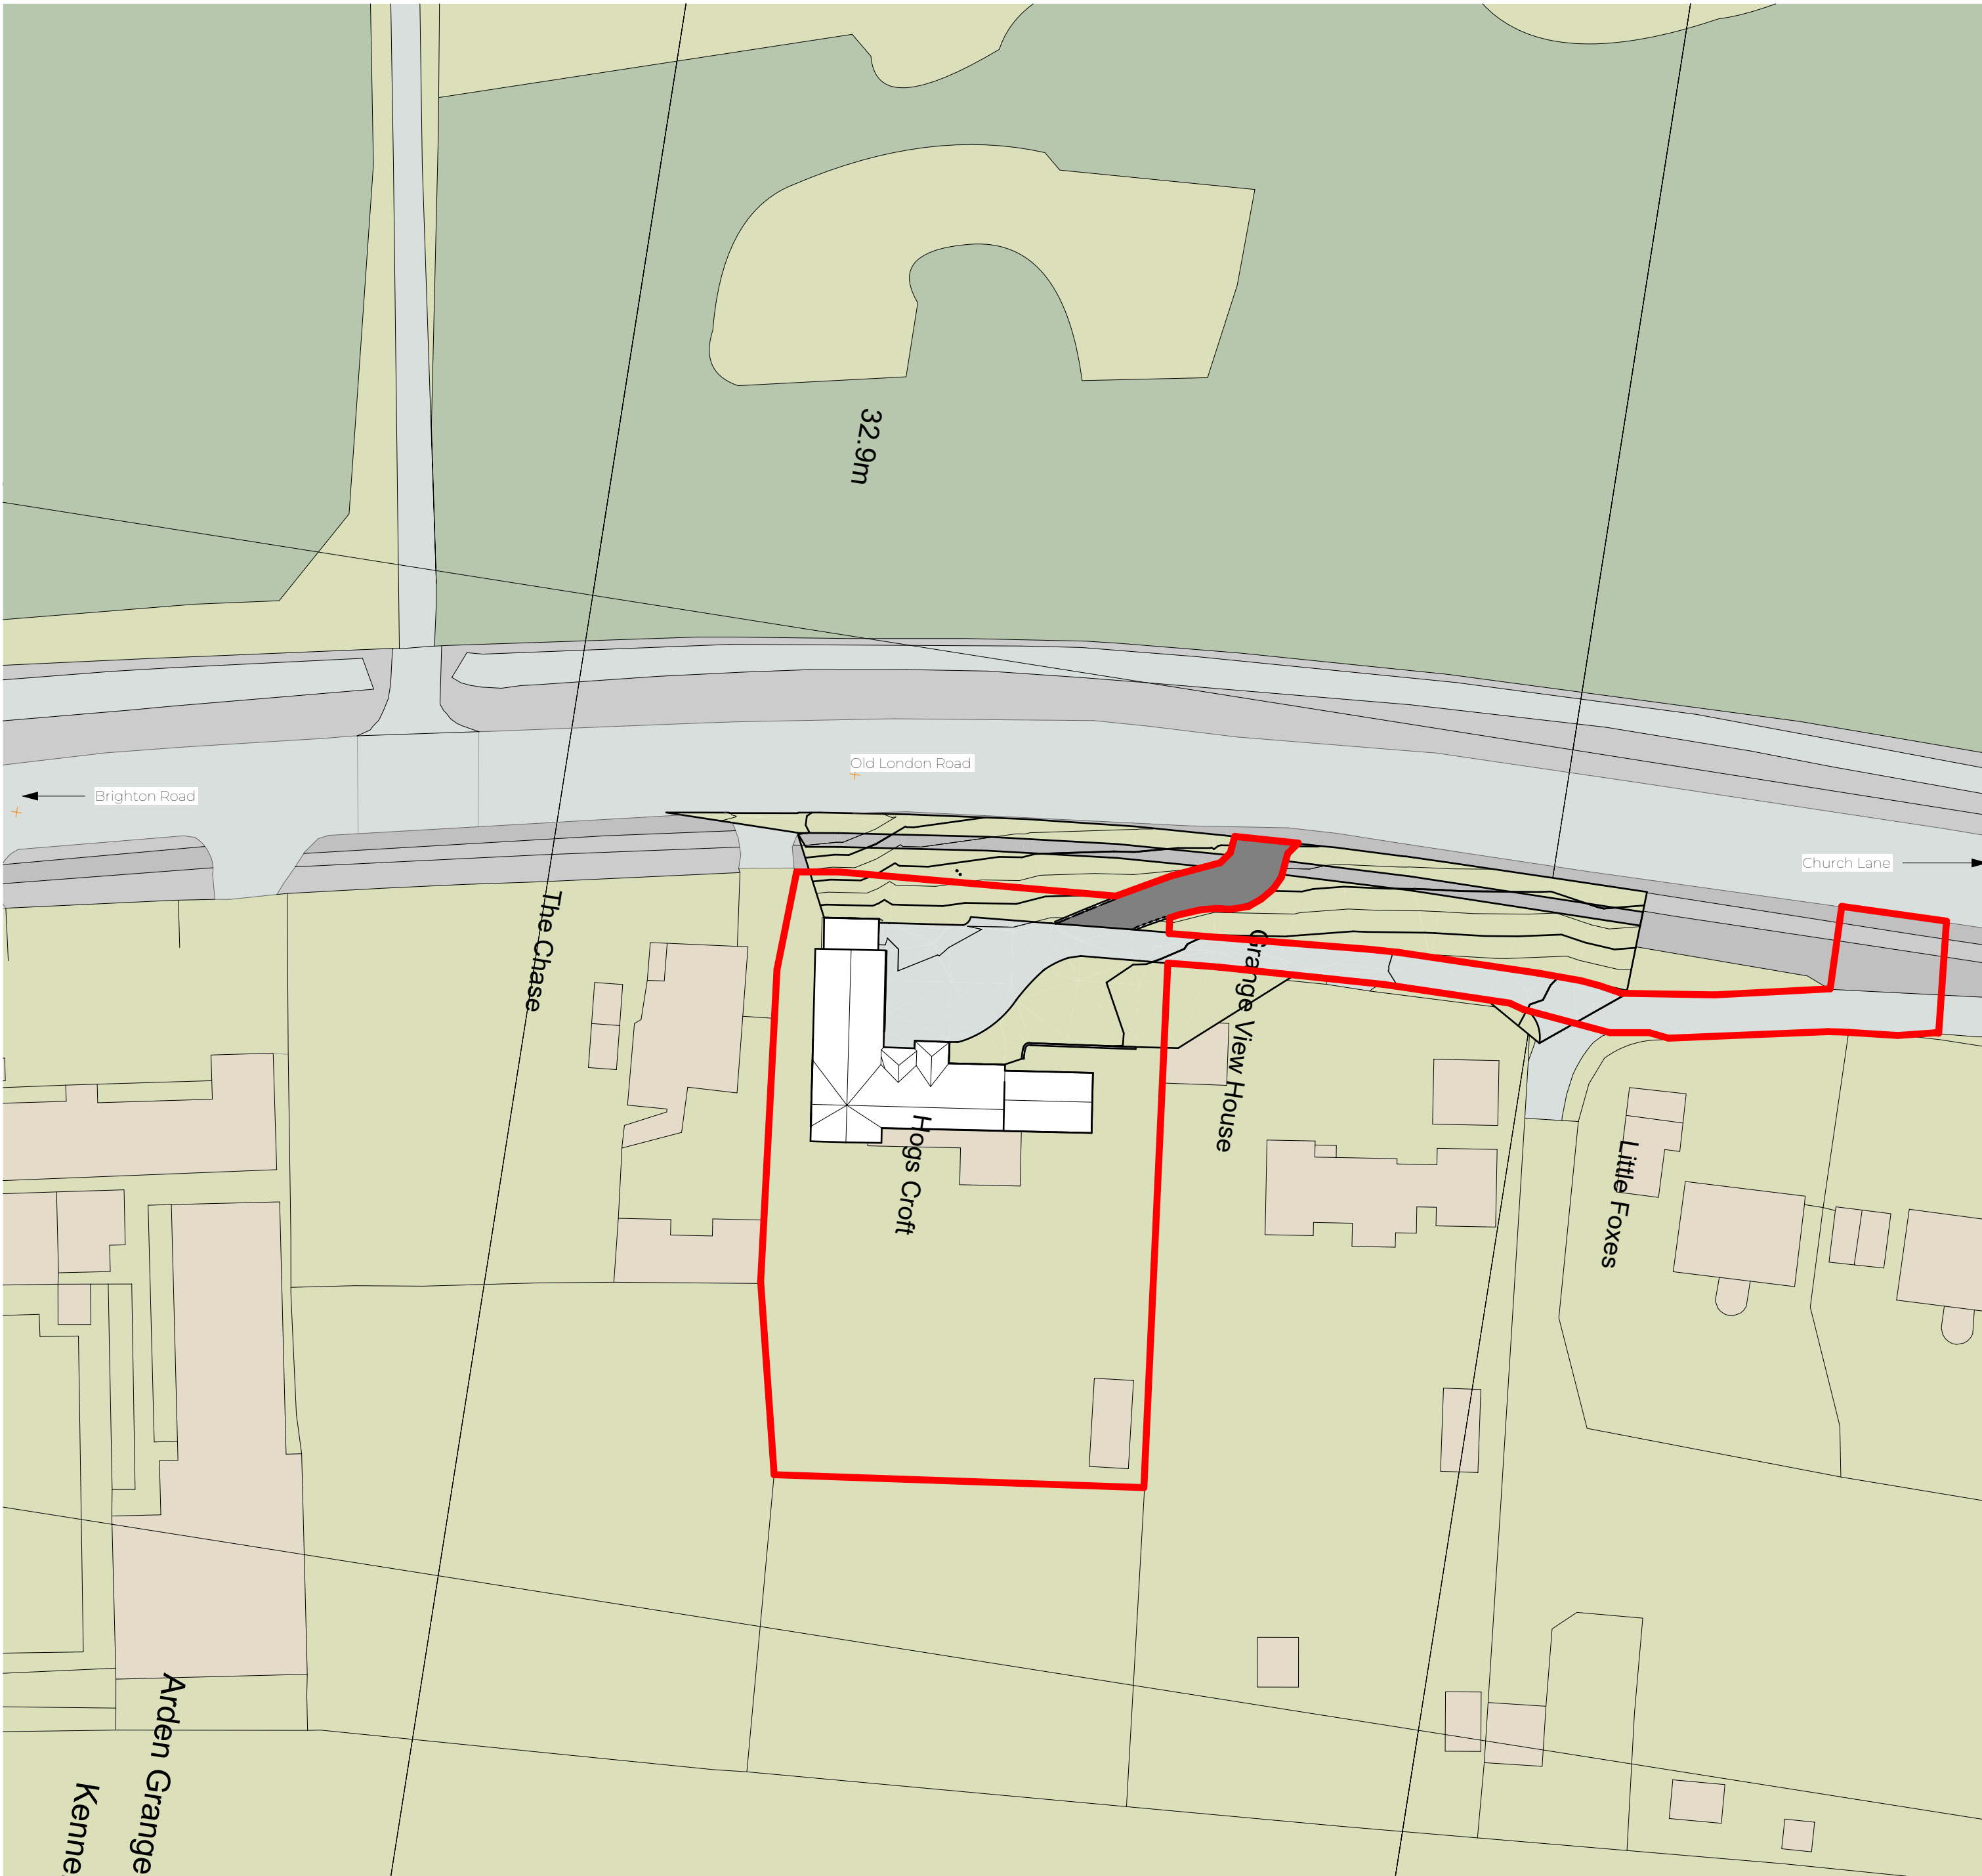

Proposed Site Plan
1 : 500

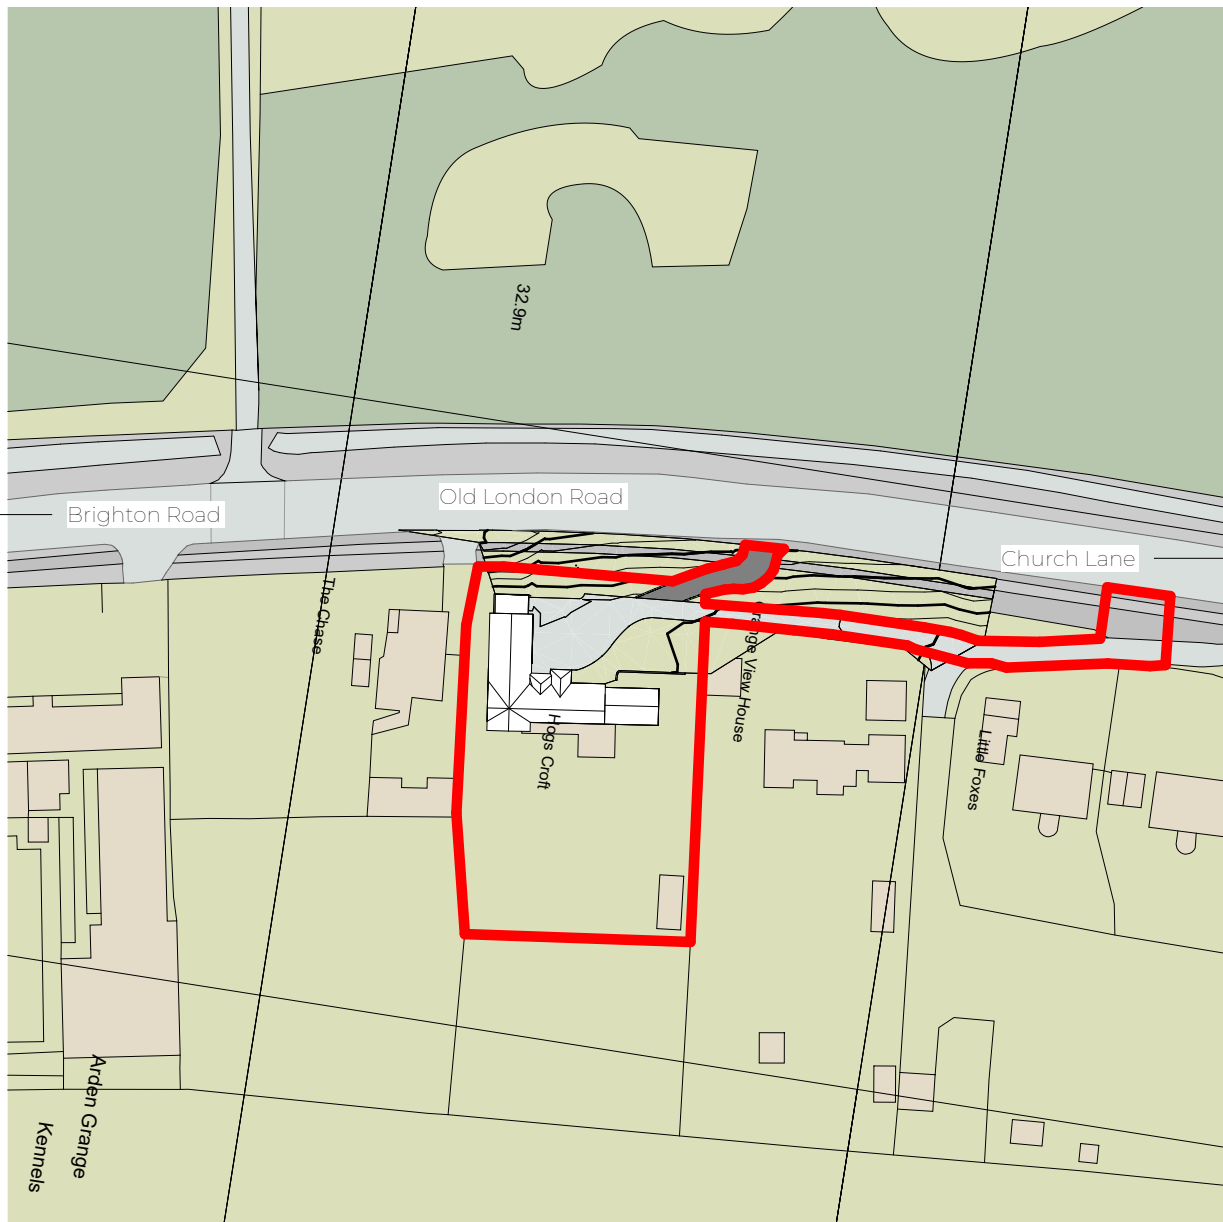

Proposed Location Plan
1 : 1250

Revision Number	Revision Description	Issued by	Revision Date
-----------------	----------------------	-----------	---------------

DATE: 06/03/26
STATUS: PLANNING ISSUE
SHEET SIZE: A1

SCALE: As indicated
DRAWN: AP
CHECKED:

CLIENT: Graham Elsey
Hogs Croft,
London Road,
Albourne,
BN6 9BJ
SITE ADDRESS:

REVISION:

DRAWING NO: APC/218/ 26/06

PROJECT NO:

DRAWING: New Access

TITLE: Proposed Site and Location Plan



ARCHEVOLVE

✉ // design @archevolve.co.uk

WEB // www. archevolve.co.uk

☎ // 01798 879894

