


--- PROPOSED DEMOLITION

■ PROPOSED NEW INTERNAL & EXTERNAL WALLS

N

REV A - FRONT DOOR LOCATION CHANGED. EXISTING FRONT DOOR OPENING BRICKED UP. BATHROOM LOCATION RETAINED AS EXISTING 29.07.25

PLANNING DRAWING

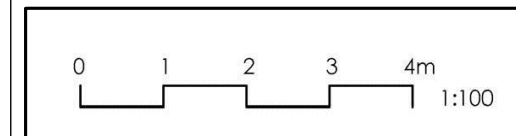

SARAH BREEZE RIBA

Client

Amy Taylor

Project

Wayside  
Ardingly Road, Cuckfield  
West Sussex RH17 5HF

Title Proposed Ground Floor Plan & Roof Plan

Drawn by

SB

Checked by

AT

Scale

A3 @ 1:100

Date

12.03.25

Project no.

Dwg. no.


Revision

Prelim.

BA202

10


A

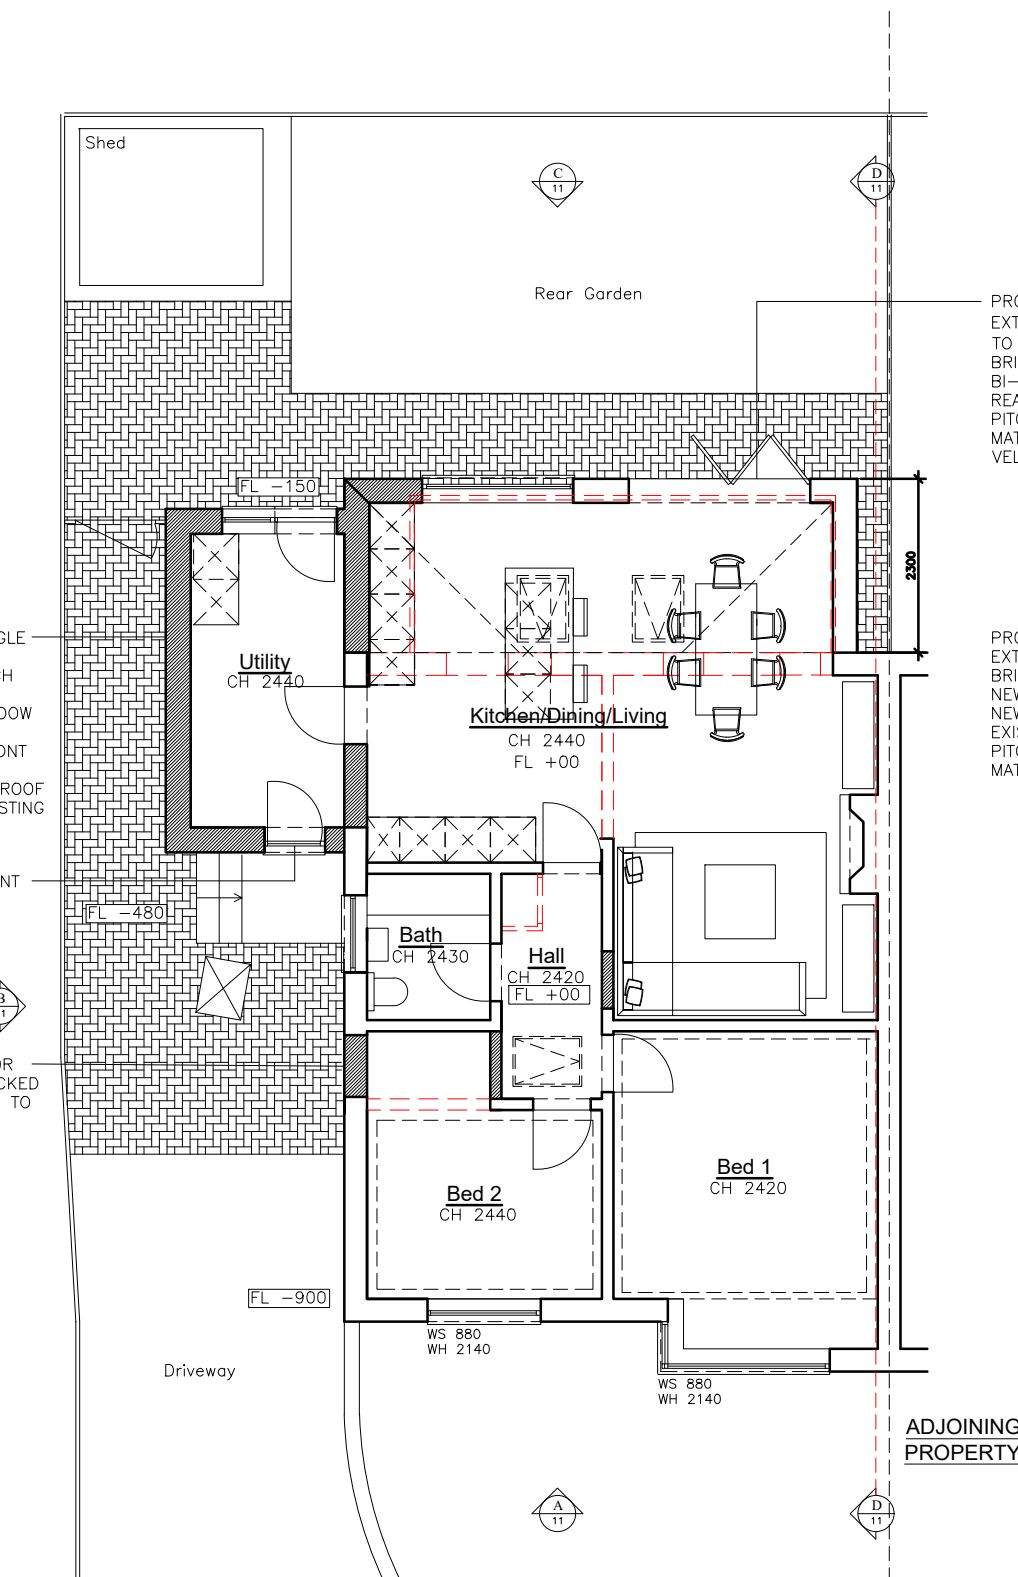

Proposed Ground Floor Plan

PROPOSED REAR SINGLE STOREY EXTENSION (EXISTING CONSERVATORY TO BE DEMOLISHED)  
BRICKWORK TO MATCH EXISTING  
BI-FOLD DOORS AND WINDOWS TO REAR  
PITCHED ROOF AND ROOF TILES TO MATCH EXISTING  
VELUX ROOFLIGHTS TO REAR PITCH

PROPOSED SIDE SINGLE STOREY EXTENSION  
BRICKWORK TO MATCH EXISTING  
NEW DOOR AND WINDOW TO REAR  
NEW WINDOW TO FRONT TO MATCH EXISTING  
PITCHED ROOF AND ROOF TILES TO MATCH EXISTING

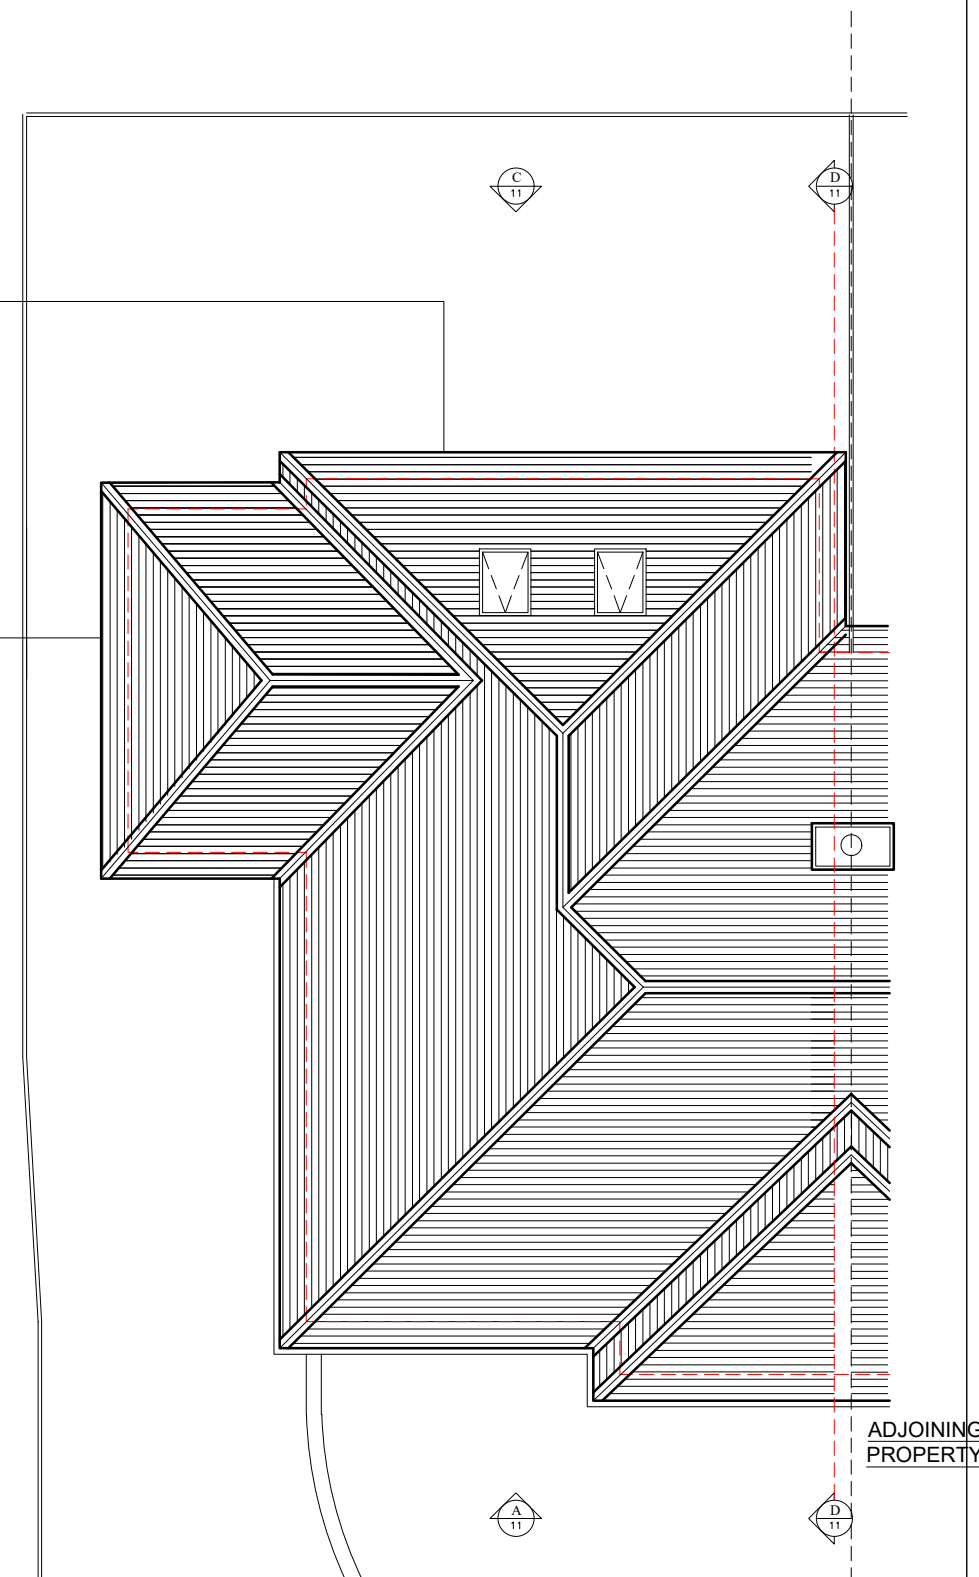

Proposed Roof Plan