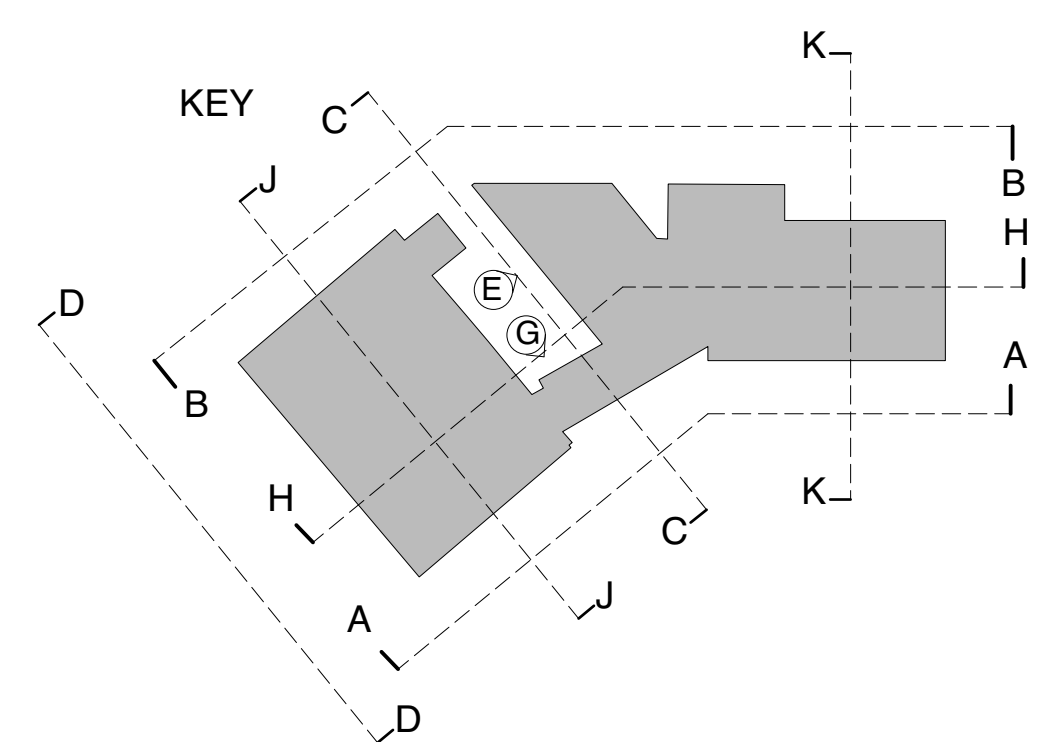
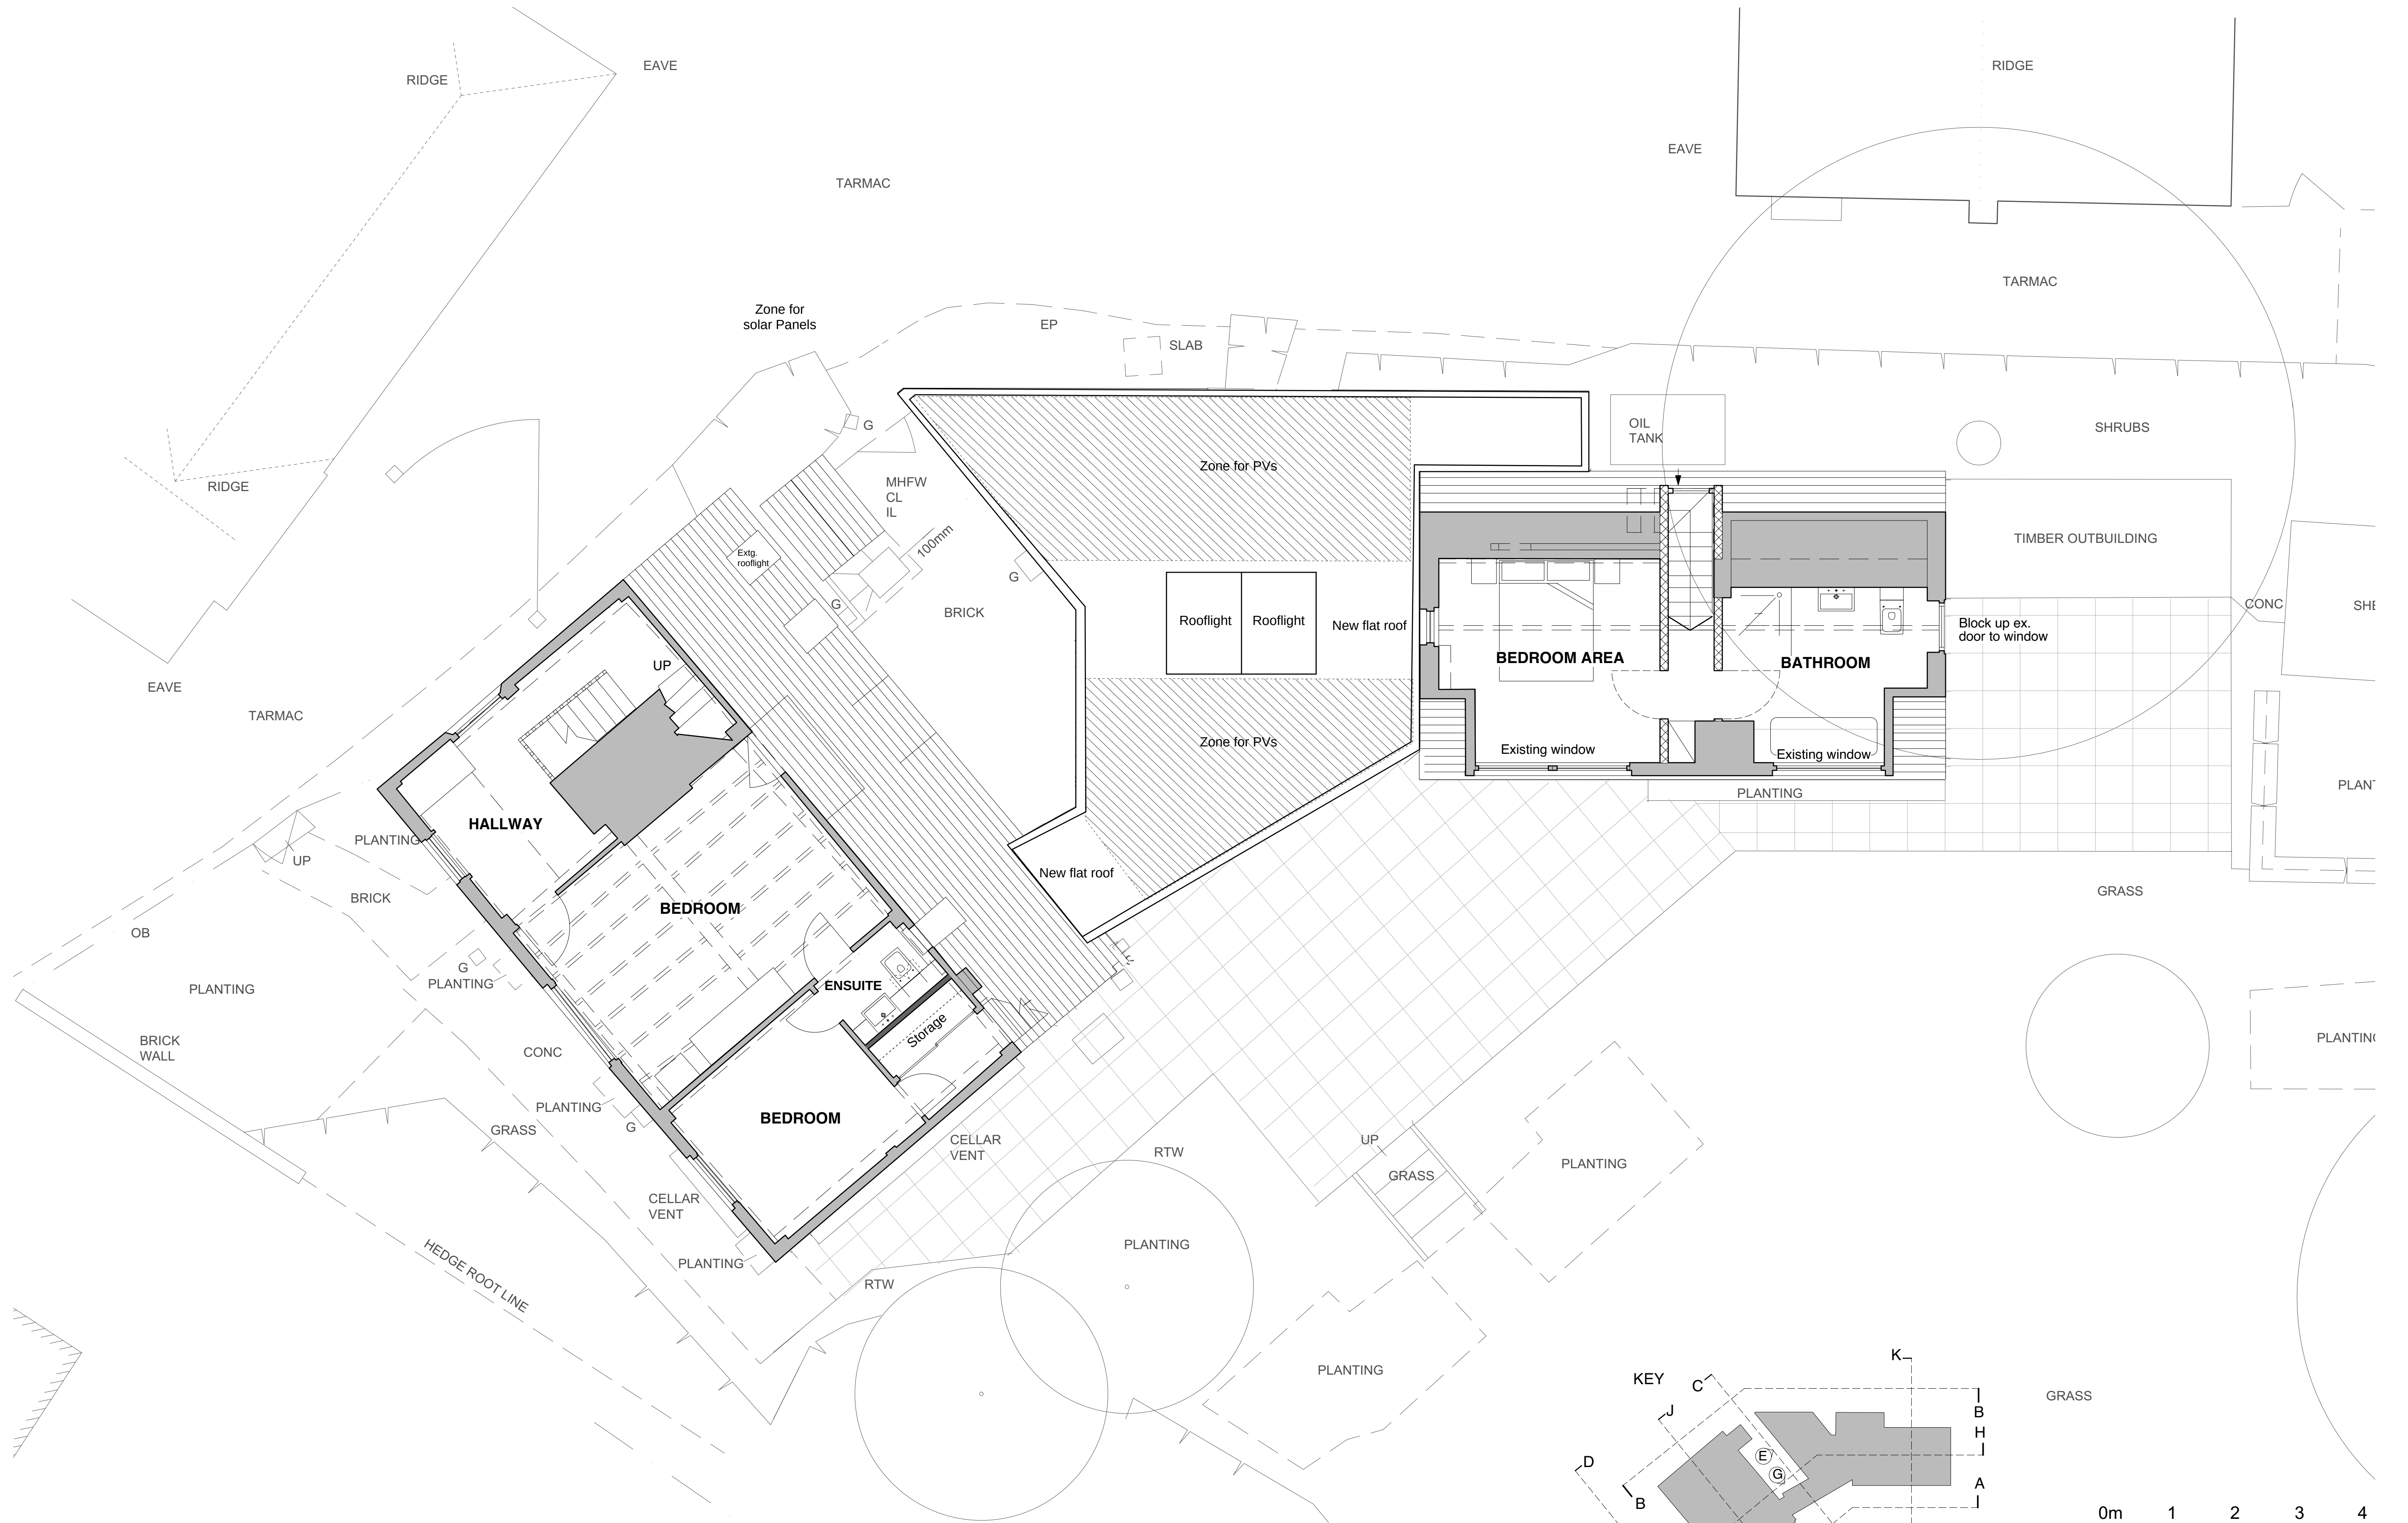


Job Name			
BOWLING ALLEY COTTAGE, THE GREEN, HORSTED KEYNES, RH17 7AP			
Listed Building		Drawing Title	
PROPOSED FIRST FLOOR PLAN		Job Ref	
Date	Scale	Drawing Number	
Jan '25	1:50 @ A1	L-201f	