
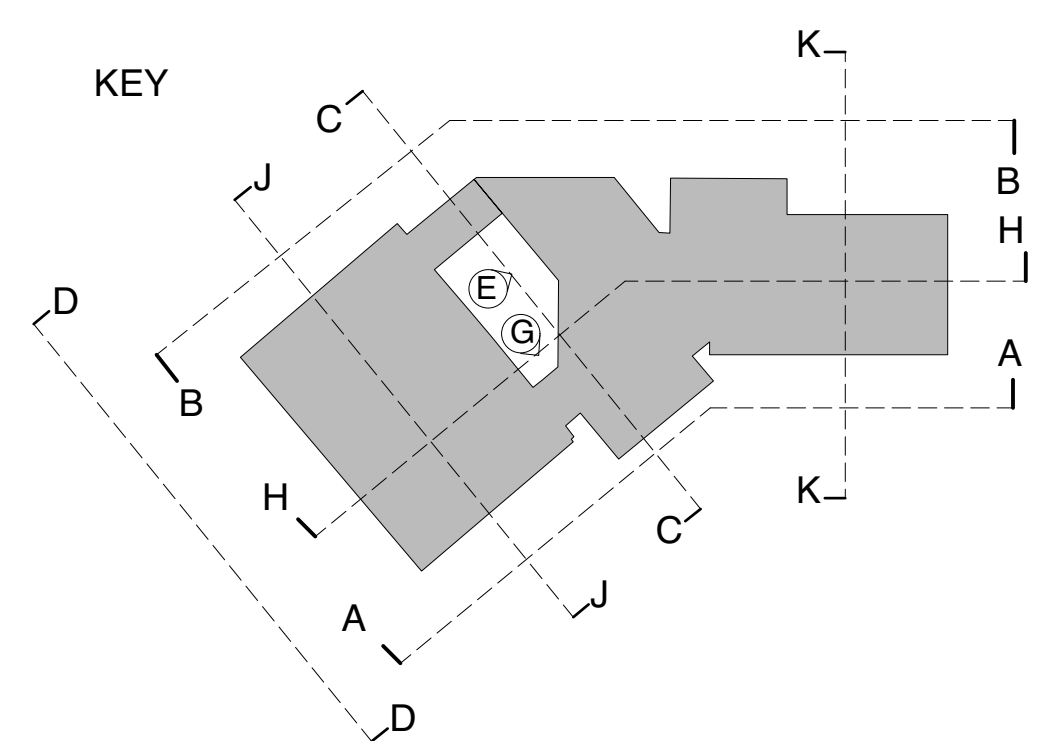
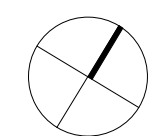
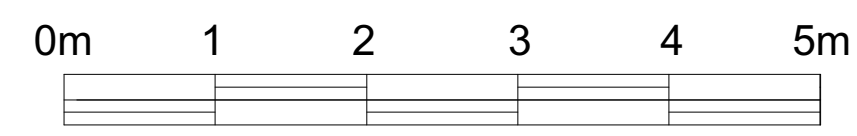


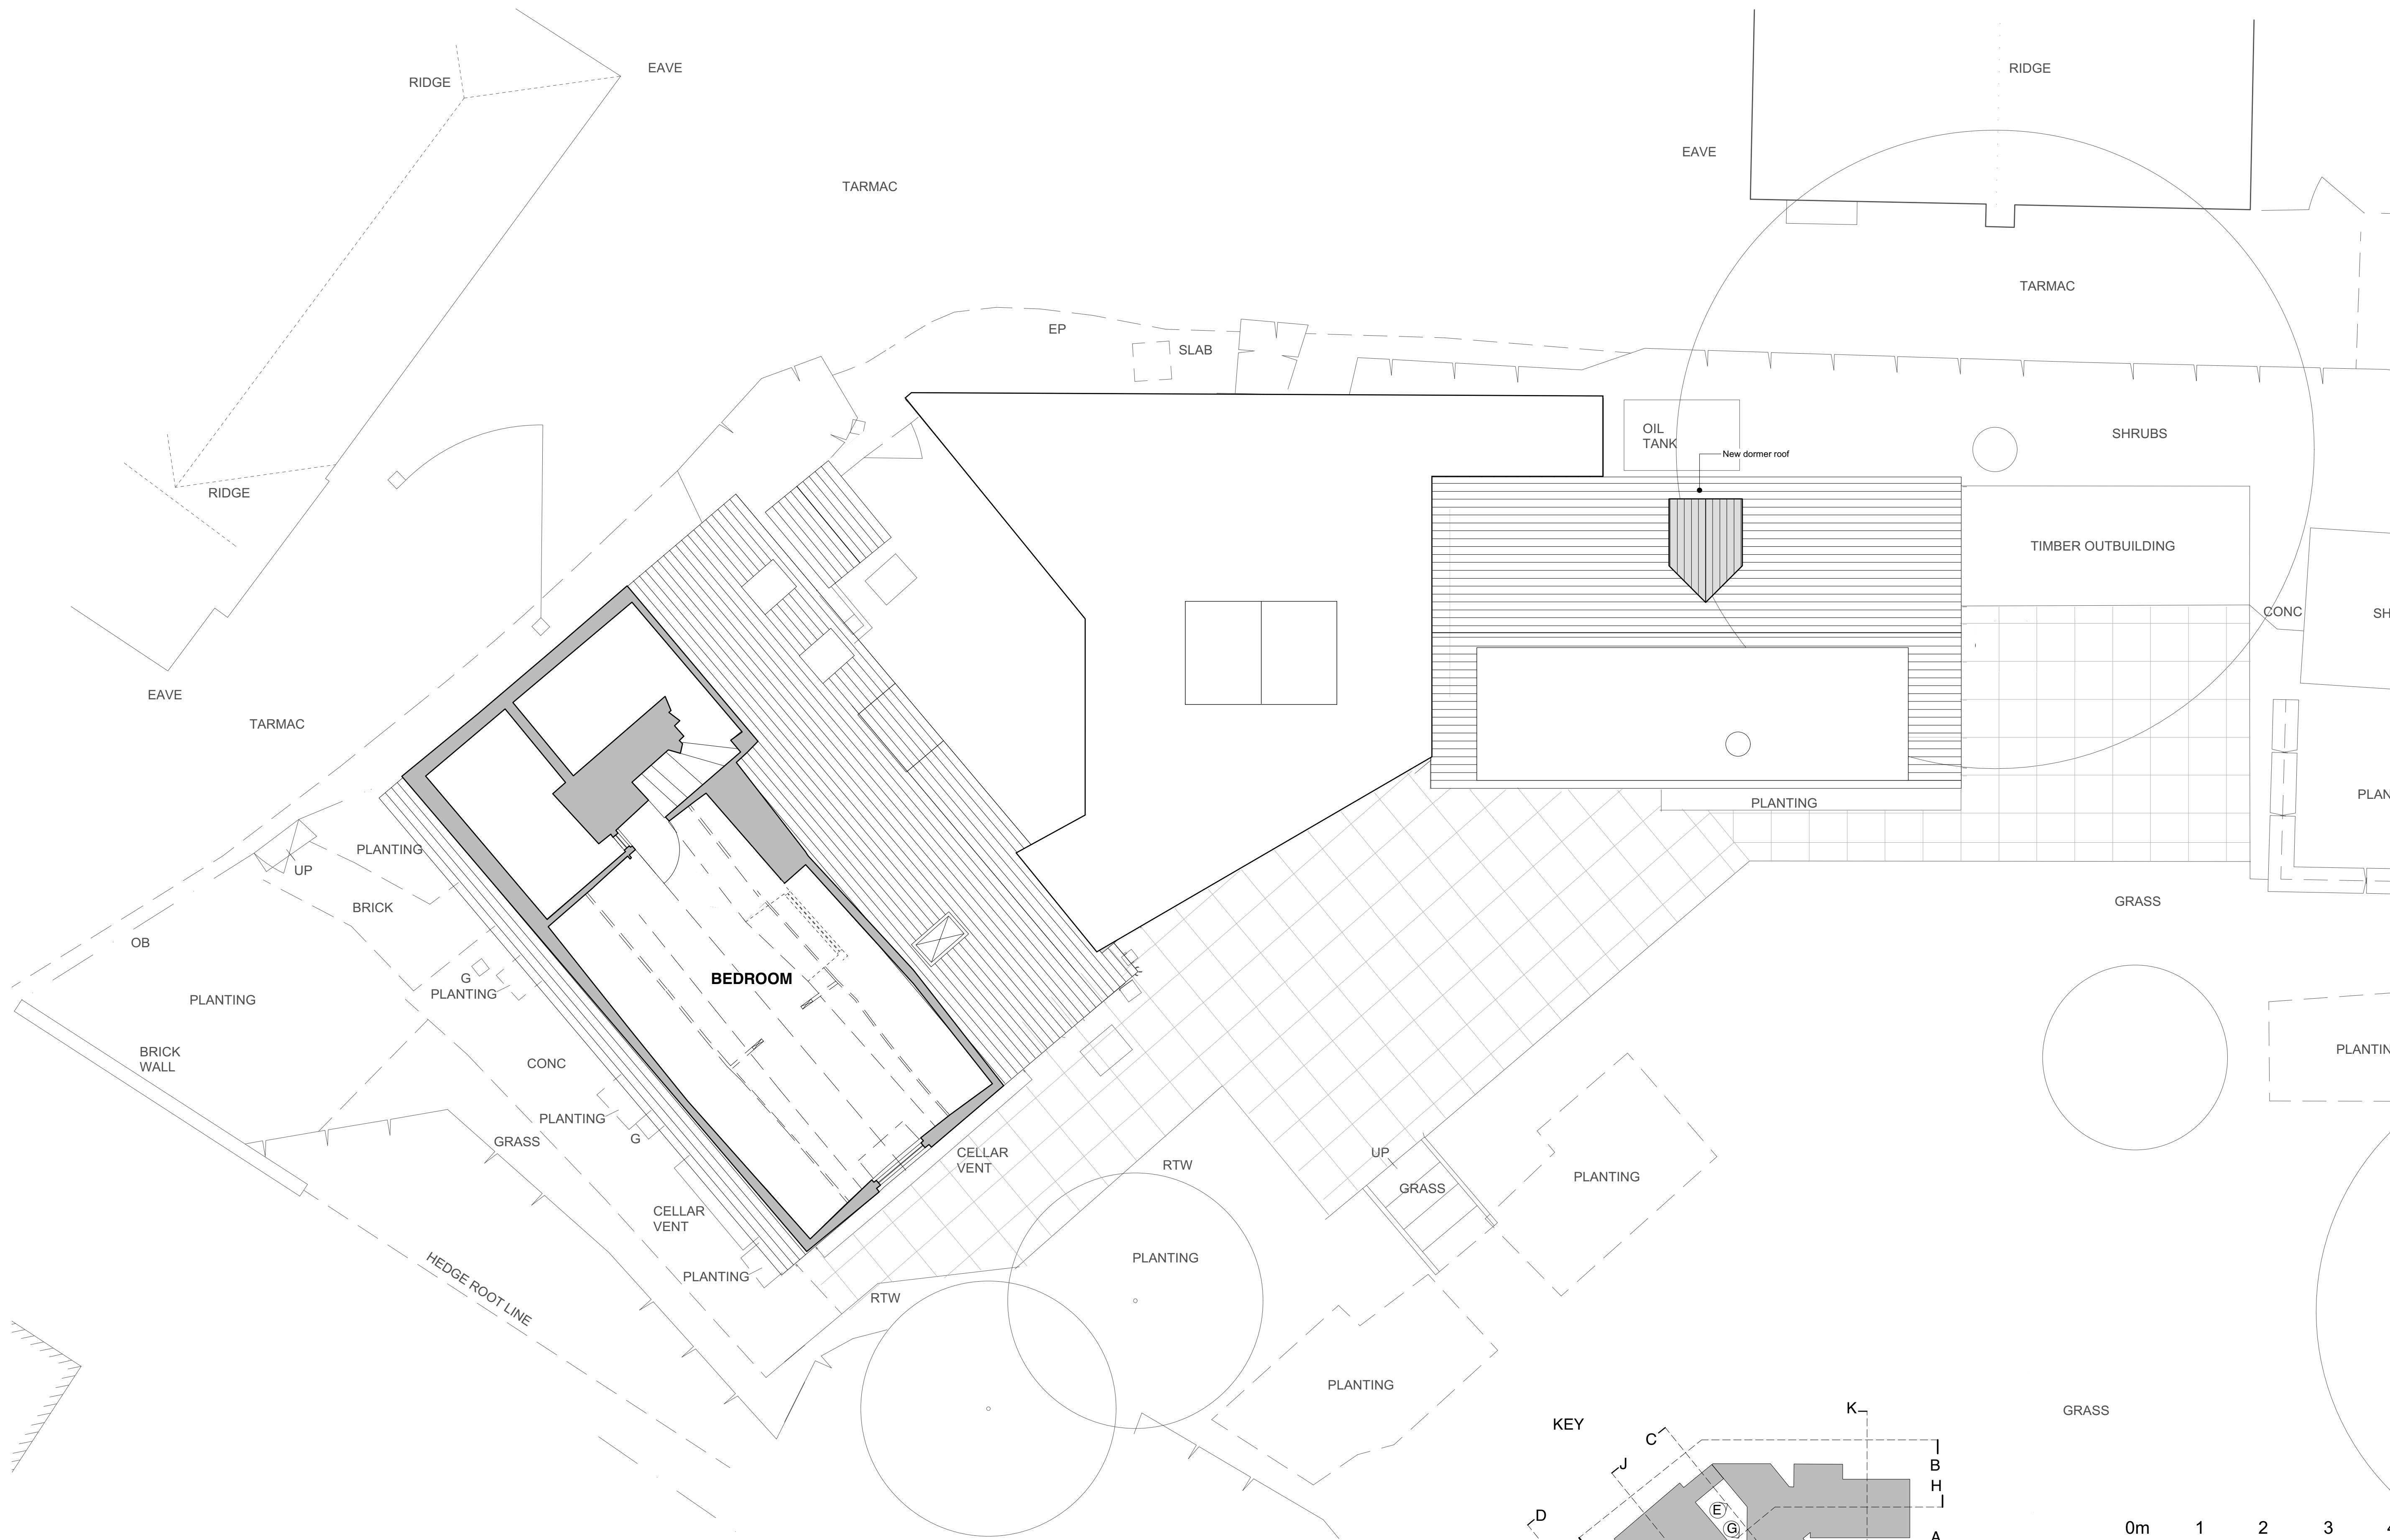

|                                                                                          |                          |                                                    |                                 |
|------------------------------------------------------------------------------------------|--------------------------|----------------------------------------------------|---------------------------------|
| Job Name<br><b>BOWLING ALLEY COTTAGE, THE GREEN, HORSTED KEYNES, RH17 7AP</b>            |                          |                                                    |                                 |
| Status<br><b>LISTED BUILDING</b>                                                         |                          | Drawing Title<br><b>PROPOSED SECOND FLOOR PLAN</b> |                                 |
| Date<br><b>Jan '25</b>                                                                   | Scale<br><b>1:50@ A1</b> | Job Ref                                            | Drawing Number<br><b>L-202f</b> |
| © All rights reserved - Do not scale off drawing<br>All dimensions to be checked on site |                          |                                                    |                                 |