

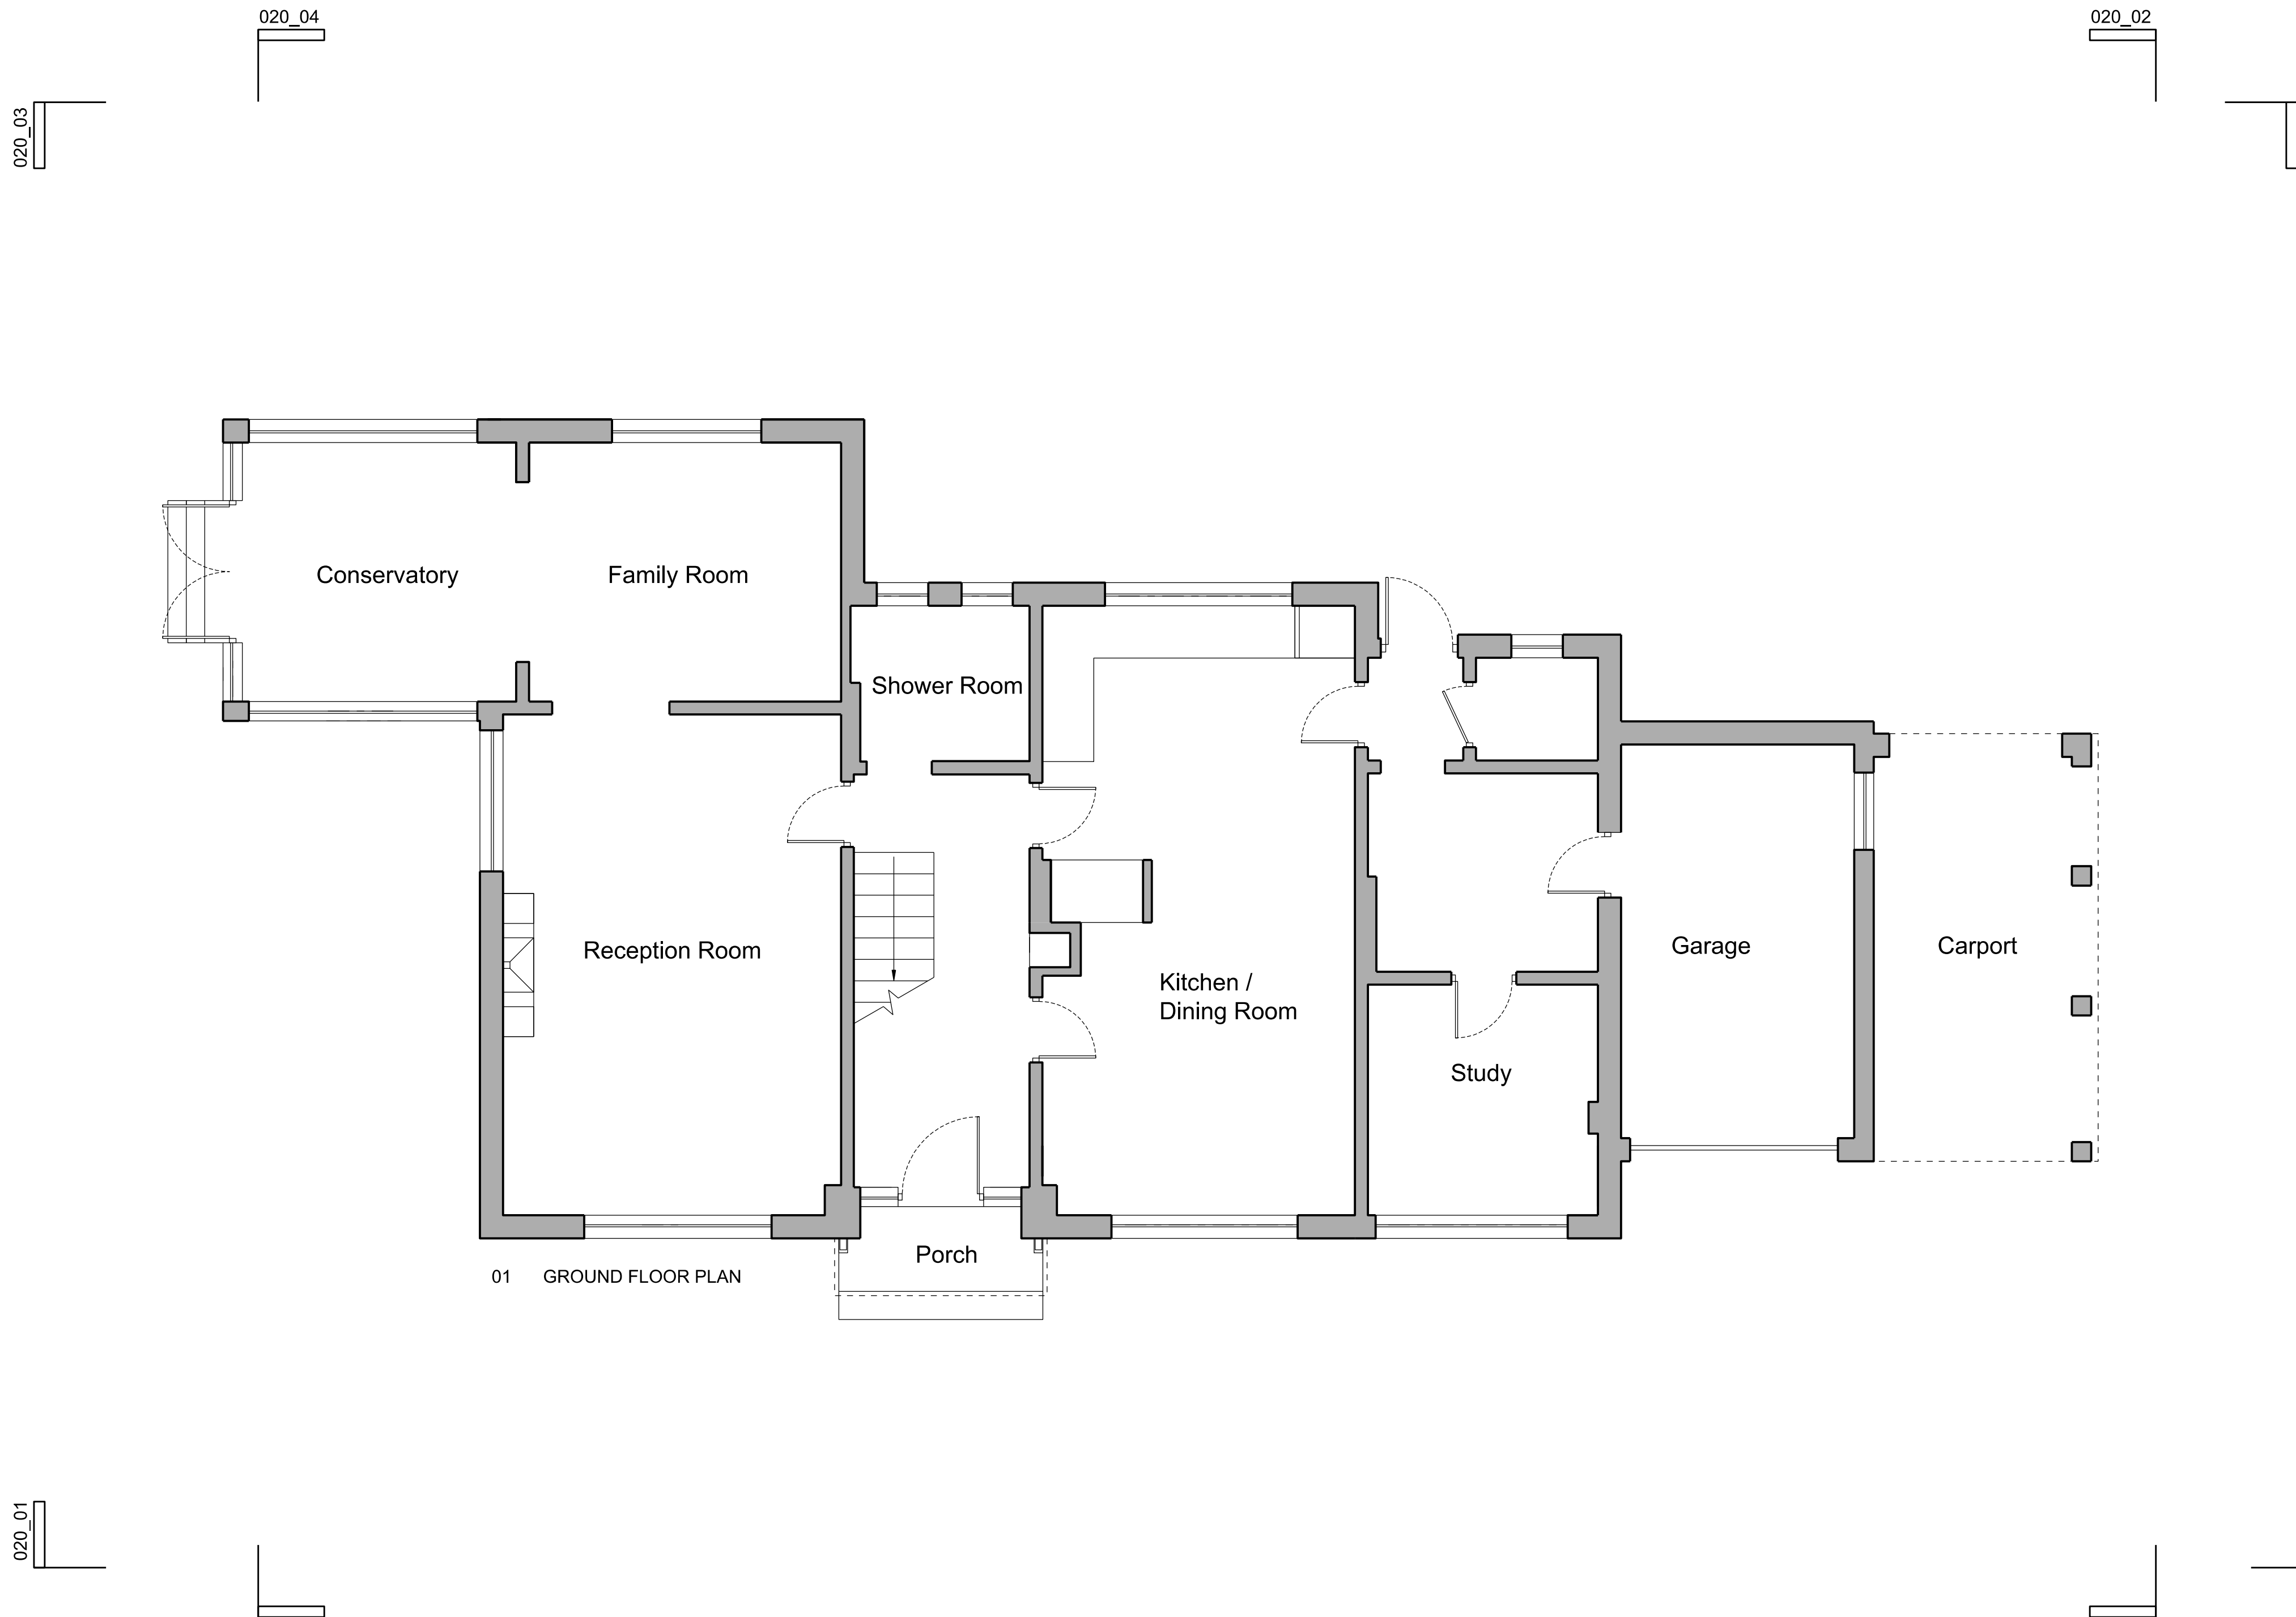


 

01 GROUND FLOOR PLAN

ALL DIMENSIONS TO BE CHECKED ON SITE. DO NOT SCALE FROM DRAWINGS.

Existing Fabric

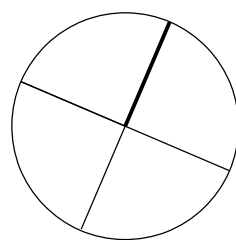

revision	date	
-	22.11.24	Issued for comment
A	29.11.24	Updated drawings
B	30.01.25	Updated drawings

**Andrew Paine
Architecture**

T 020 7207 5898
E studio@aparchitecture.co.uk
W www.aparchitecture.co.uk

job title
MULBERRIES
drawing title
EXISTING GROUND FLOOR PLAN

scale 1:50 at A1; 1:100 at A3	status FOR COMMENT
----------------------------------	-----------------------

project 24019	drawing 010	revision B
------------------	----------------	---------------