

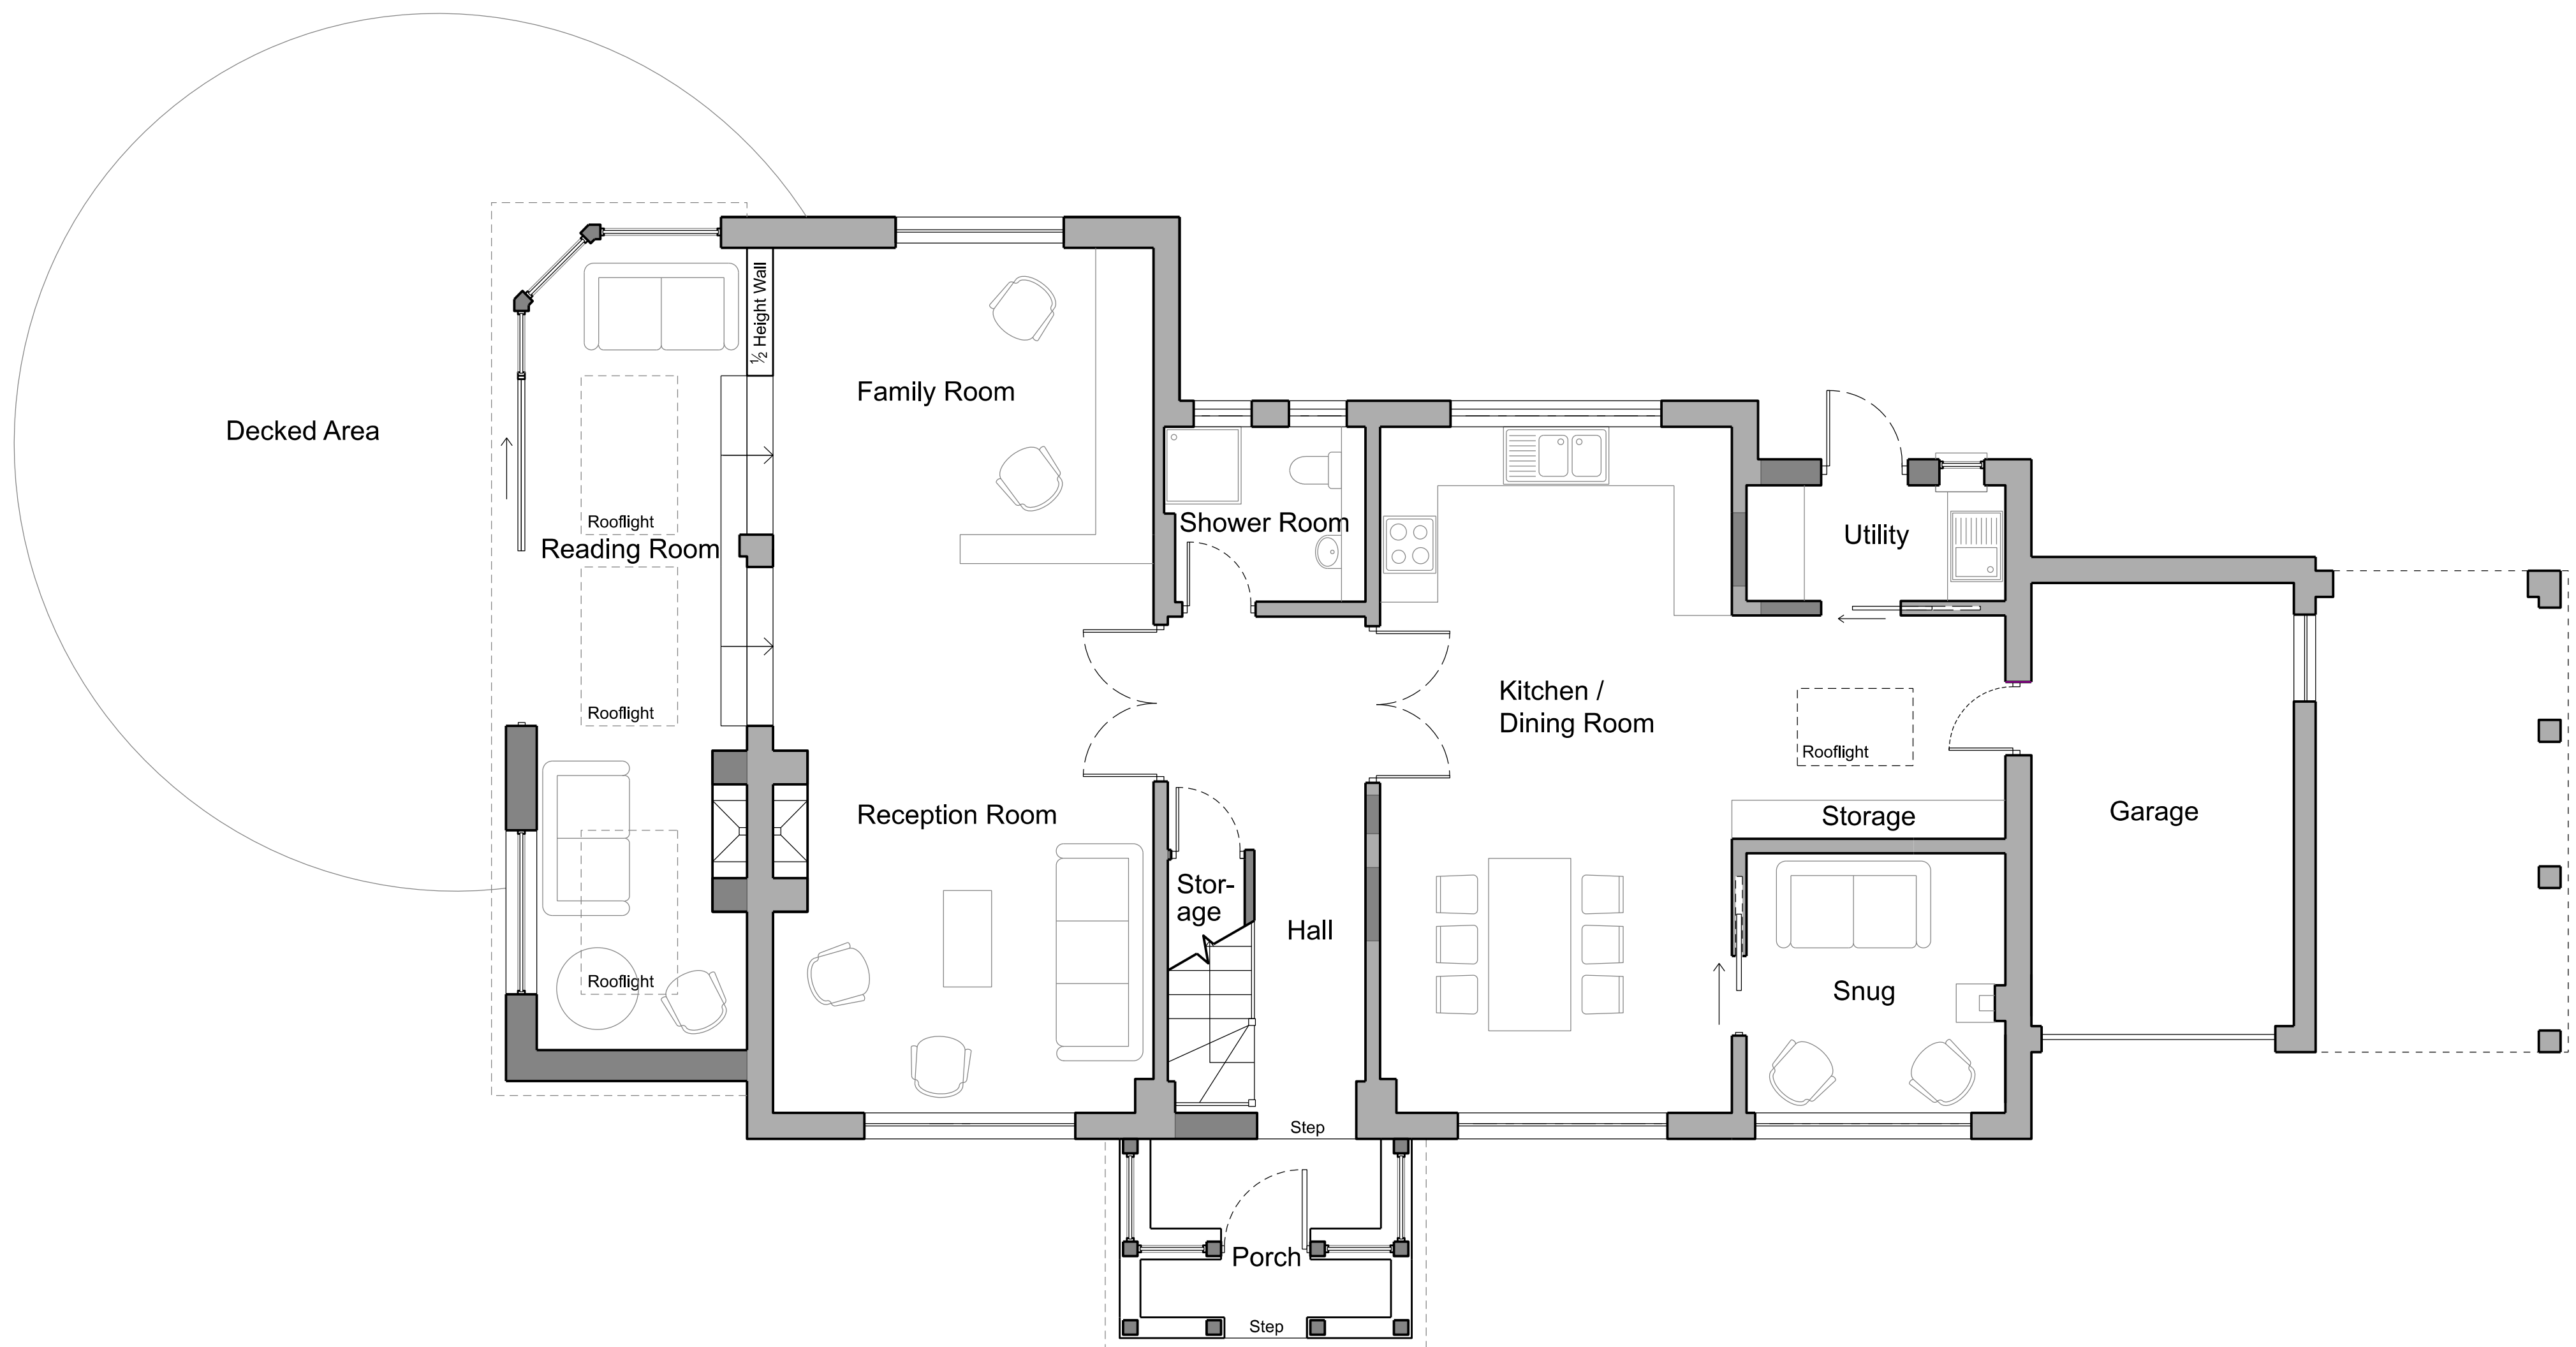


 

01 GROUND FLOOR PLAN

ALL DIMENSIONS TO BE CHECKED ON SITE. DO NOT SCALE FROM DRAWINGS.

Existing Fabric
Proposed Fabric

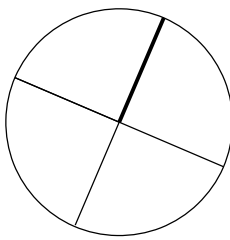

revision	date	
-	22.11.24	Issued for comment
A	29.11.24	Updated drawings
B	30.01.25	Side extension
C	06.02.25	Side extension updates
D	12.02.25	Planning

**Andrew Paine
Architecture**

T 020 7207 5898
E studio@aparchitecture.co.uk
W www.aparchitecture.co.uk

job title
MULBERRIES
drawing title
PROPOSED GROUND FLOOR PLAN

scale		status	
1:50 at A1; 1:100 at A3		FOR COMMENT	
project	drawing	revision	
24019	110	D	