


120_03 120_04

120_02


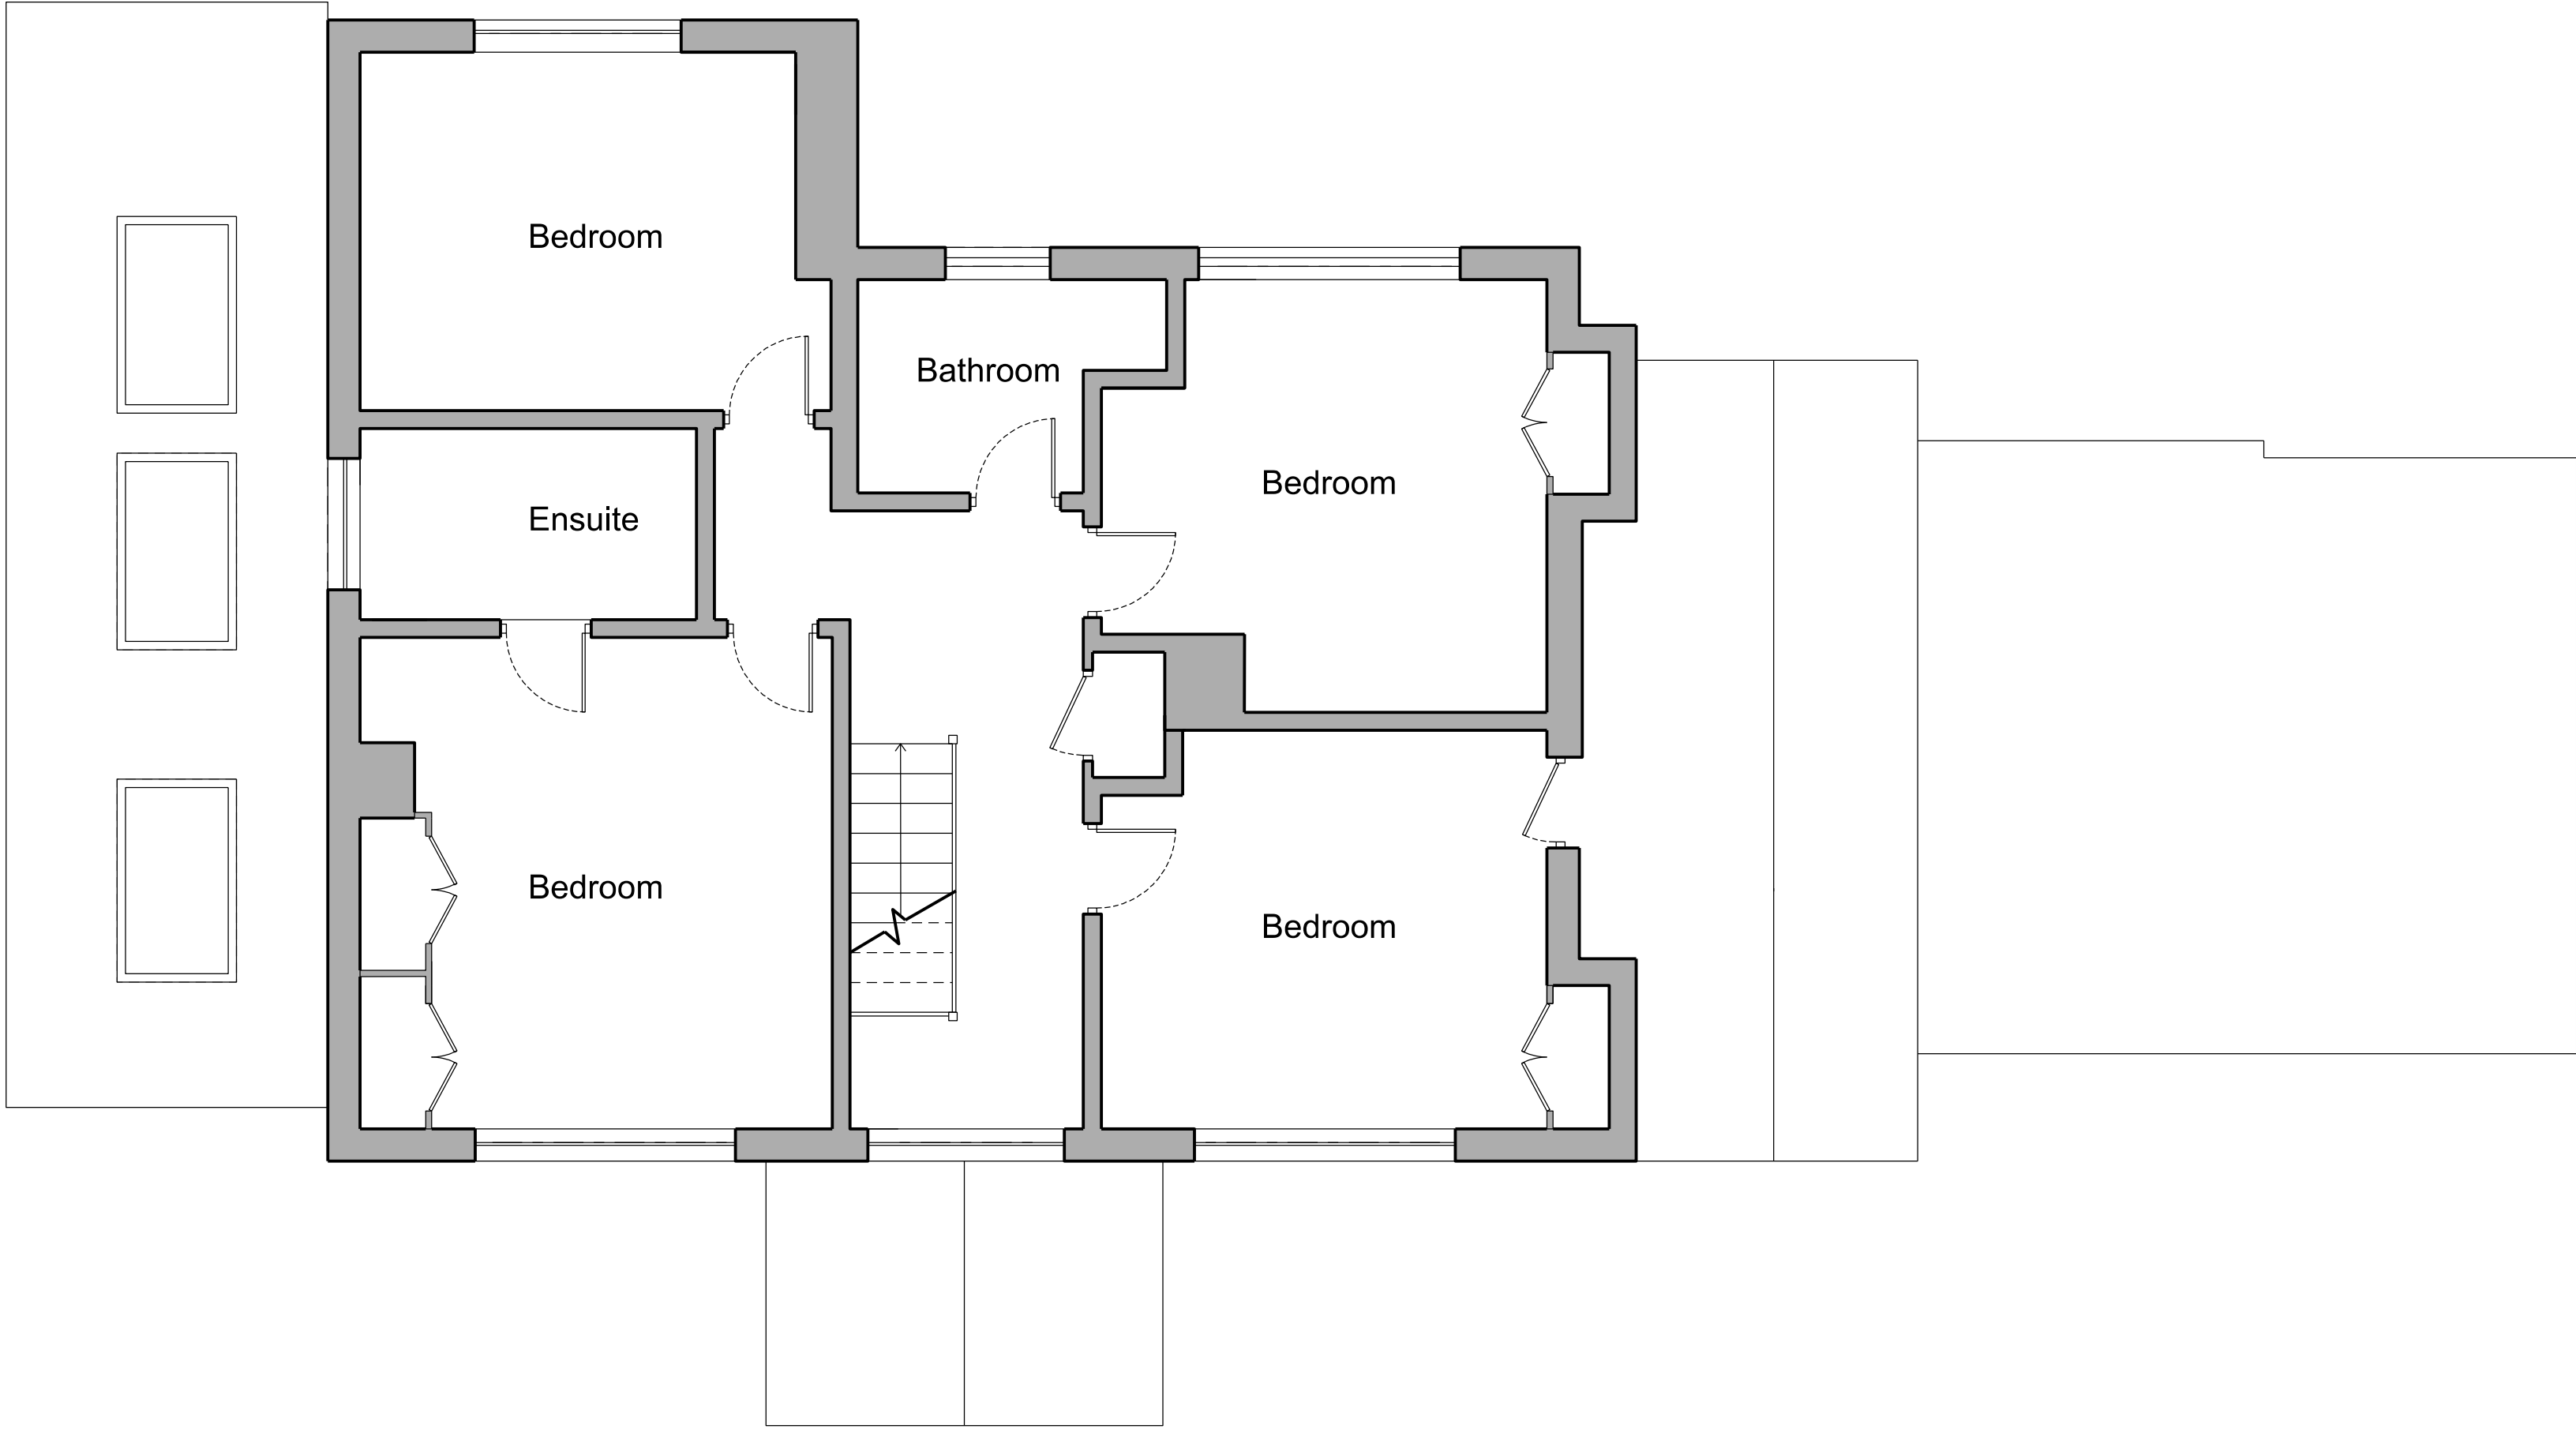


120_01

01 FIRST FLOOR PLAN

ALL DIMENSIONS TO BE CHECKED ON SITE. DO NOT SCALE FROM DRAWINGS.

Existing Fabric

 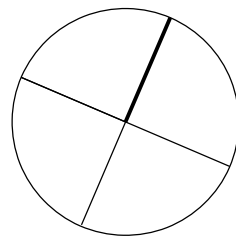

revision	date	
-	22.11.24	Issued for comment
A	30.01.25	Side extension
B	06.02.25	Side extension updates
C	12.02.25	Planning

**Andrew Paine
Architecture**

T 020 7207 5898
E studio@aparchitecture.co.uk
W www.aparchitecture.co.uk

job title
MULBERRIES
drawing title
PROPOSED FIRST FLOOR PLAN

scale	status	
1:50 at A1; 1:100 at A3	FOR COMMENT	
project	drawing	revision
24019	111	C