




01 FRONT ELEVATION

Proposed brickwork
Proposed timber frame porch
Proposed half glazed panel door

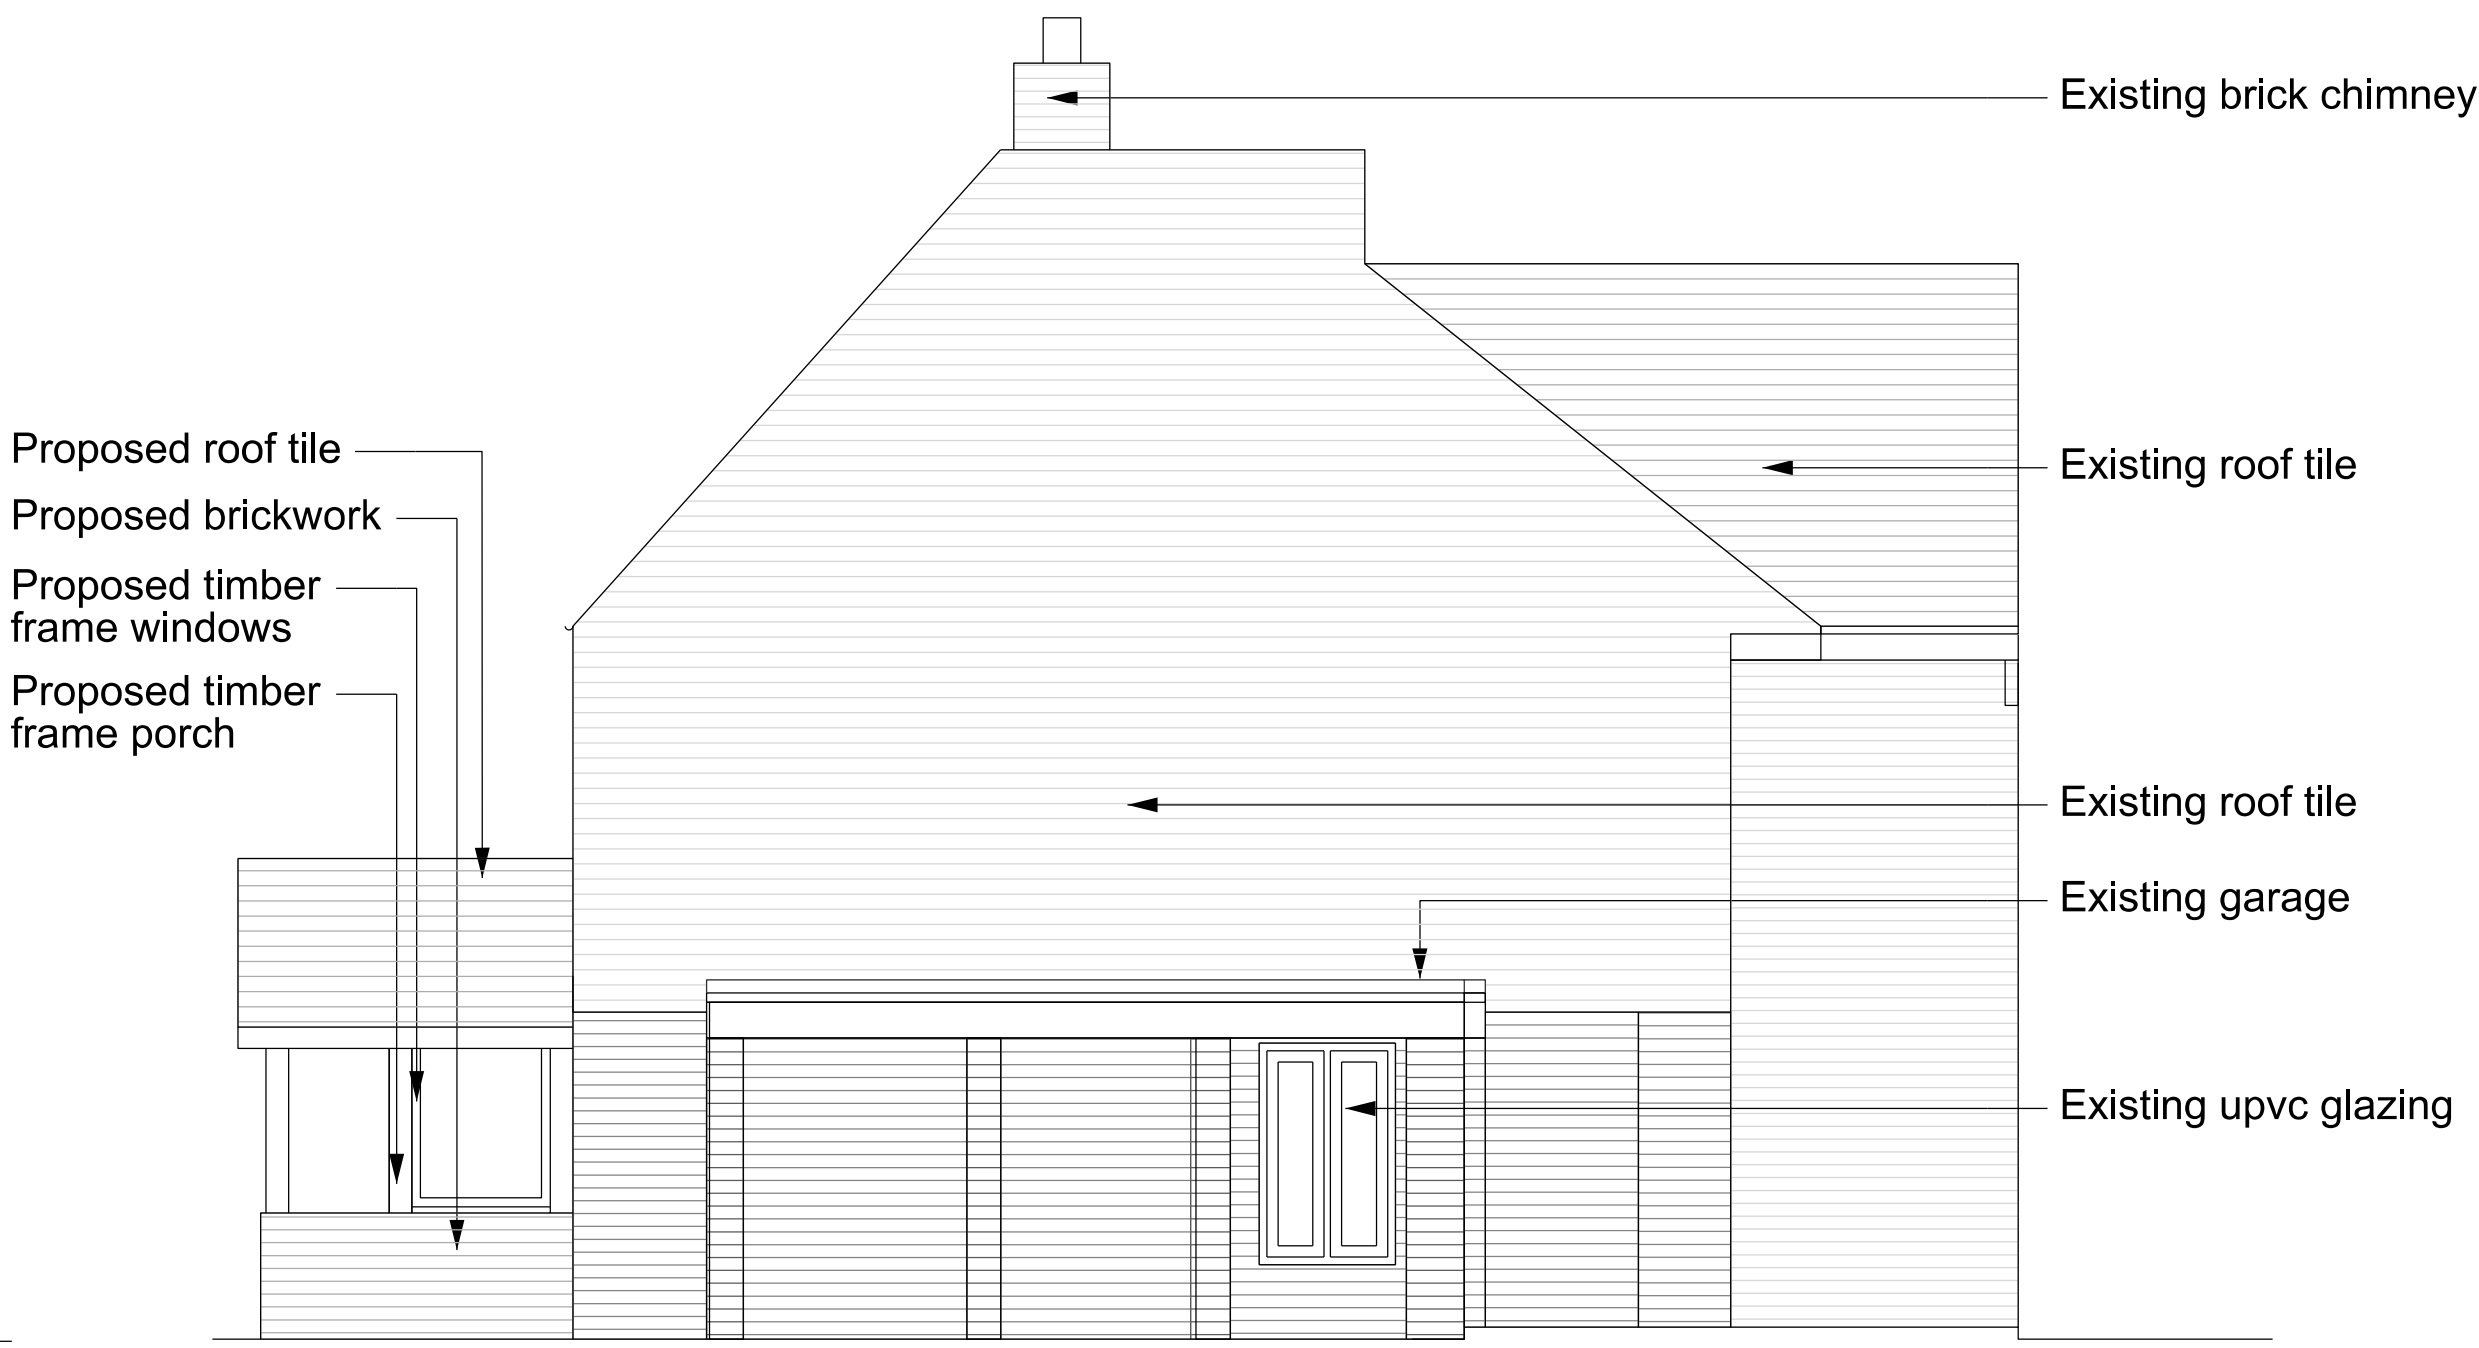

02 SIDE ELEVATION

Proposed roof tile
Proposed brickwork
Proposed timber frame windows
Proposed timber frame porch

Existing brick chimney
Existing roof tile
Existing roof tile
Existing garage
Existing upvc glazing



03 REAR ELEVATION

Proposed new upvc window
Proposed new door

Proposed decking
Proposed timber weatherboard cladding
Proposed timber framed glazing
Proposed roof overhang




04 SIDE ELEVATION

Existing brick chimney
Existing roof tile
Existing brickwork
Existing upvc glazing
Proposed roof lights
Proposed roof tile
Proposed roof overhang
Proposed timber framed sliding door
Proposed timber framed glazing
Proposed timber weatherboard cladding

Proposed decking
Proposed roof tile
Proposed timber frame windows
Proposed brickwork
Proposed timber frame porch

Existing Fabric

 

revision	date	
-	22.11.24	Issued for information
A	29.11.24	Updated drawings
B	30.01.25	Side extension
C	06.02.25	Side extension updates
D	12.02.25	Planning

Andrew Paine
Architecture

T 020 7207 5898
E studio@aparchitecture.co.uk
W www.aparchitecture.co.uk

job title
MULBERRIES
drawing title
PROPOSED SECTIONS AND ELEVATIONS

scale		status	
1:50 at A1; 1:100 at A3		FOR COMMENT	
project	drawing	revision	
24019	120	D	