



East Elevation

As Proposed
1:100

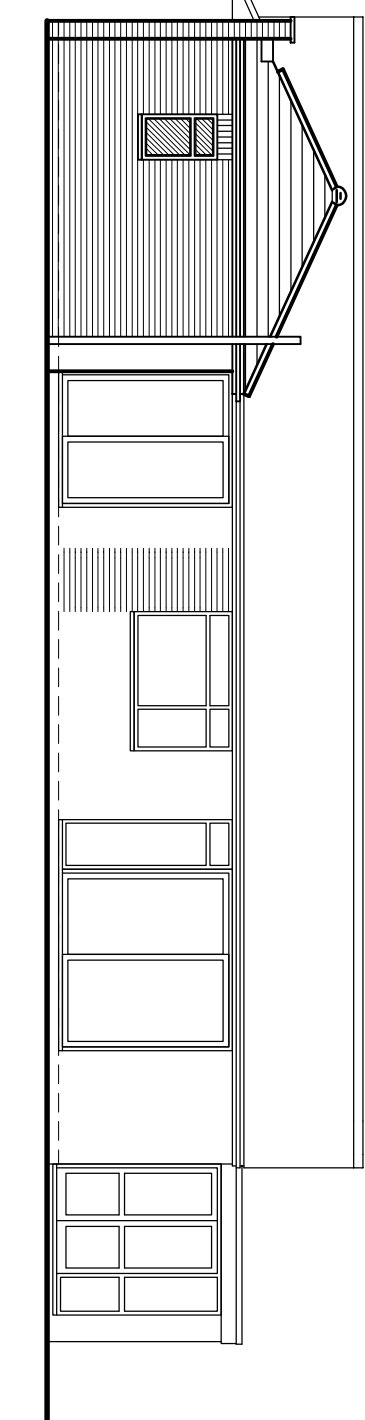

South Elevation

As Proposed
1:100

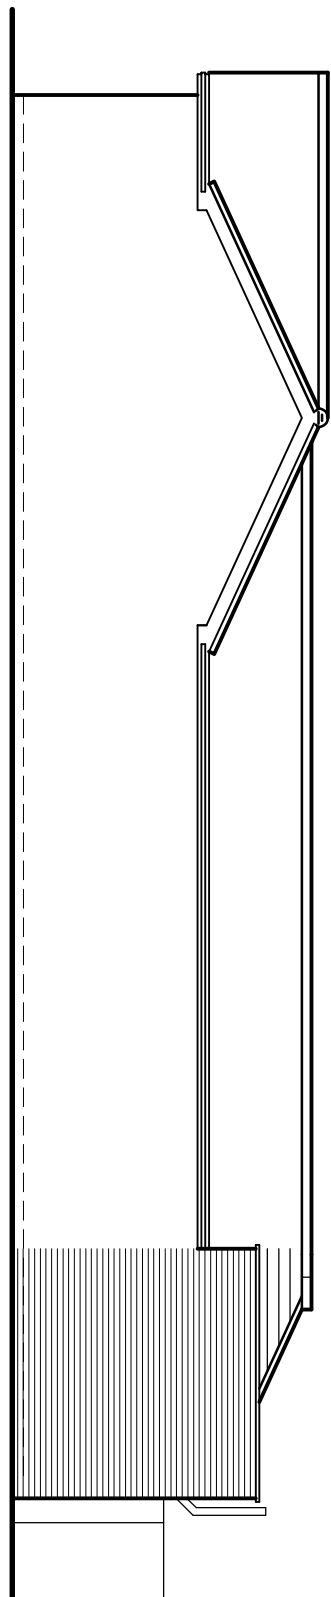


West Elevation

As Proposed
1:100


North Elevation

As Proposed
1:100

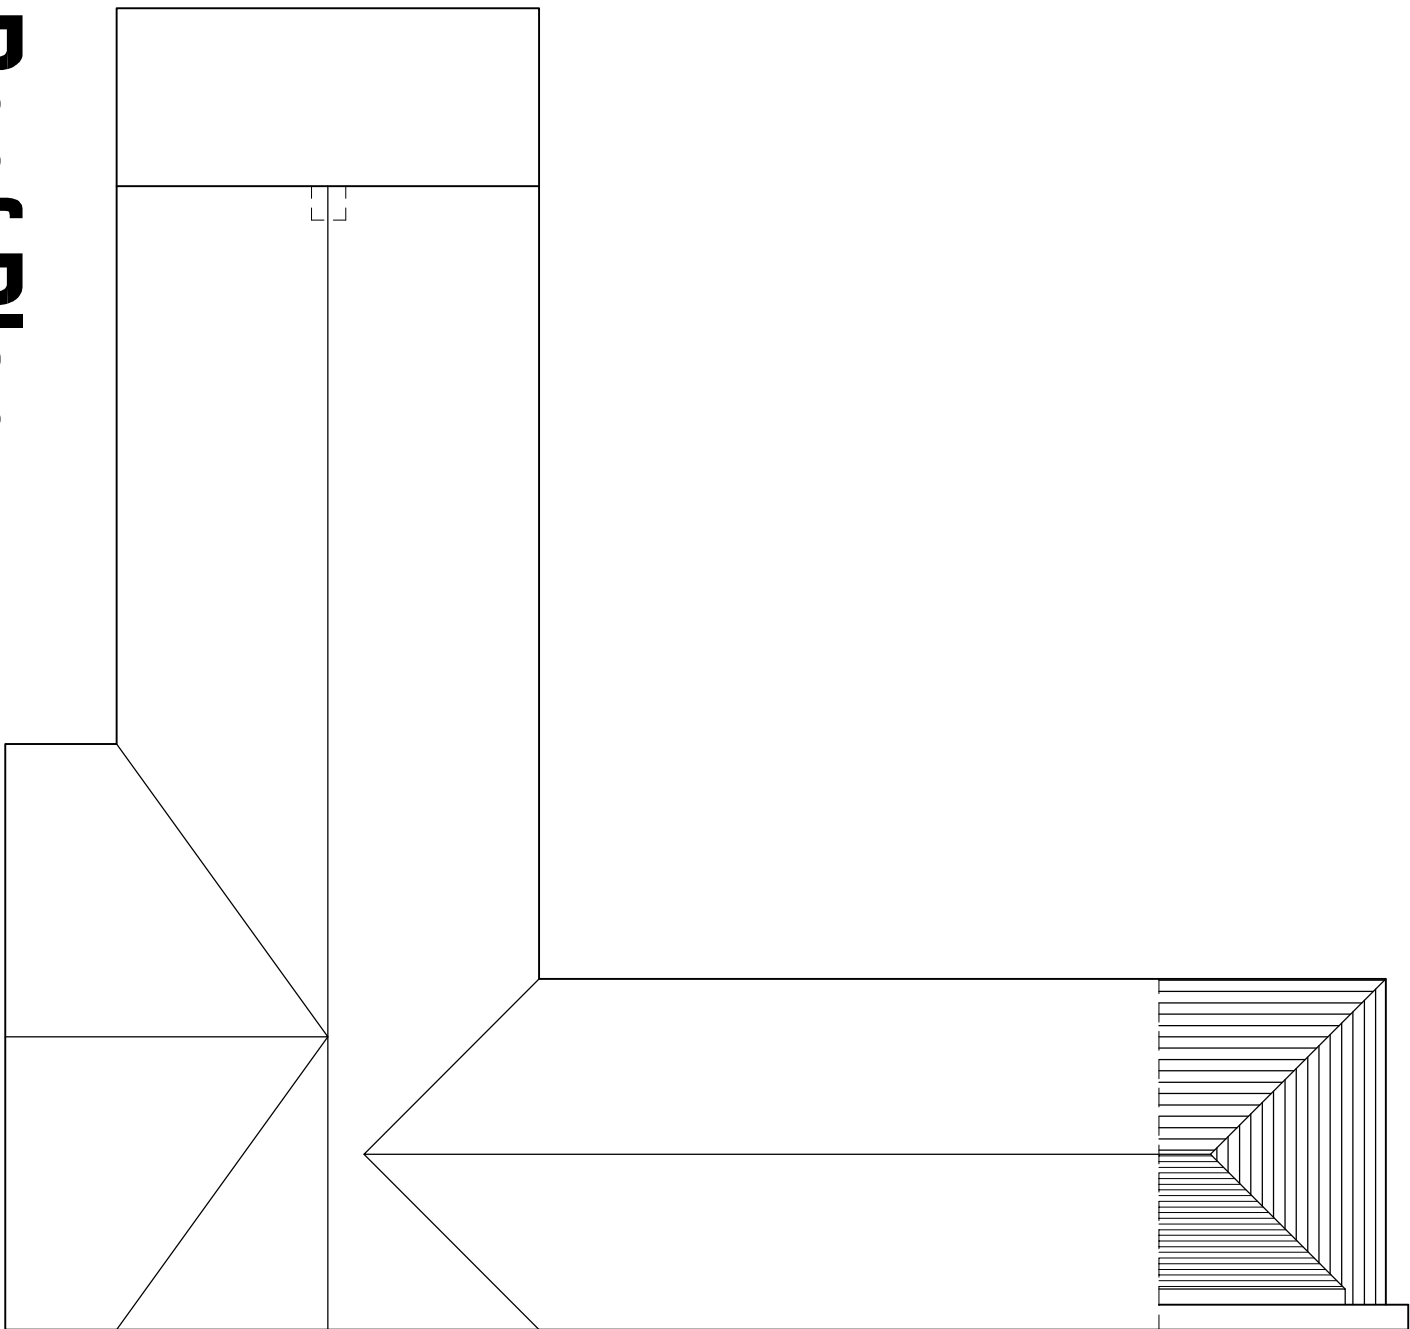


Roof Plan

As Proposed
1:100

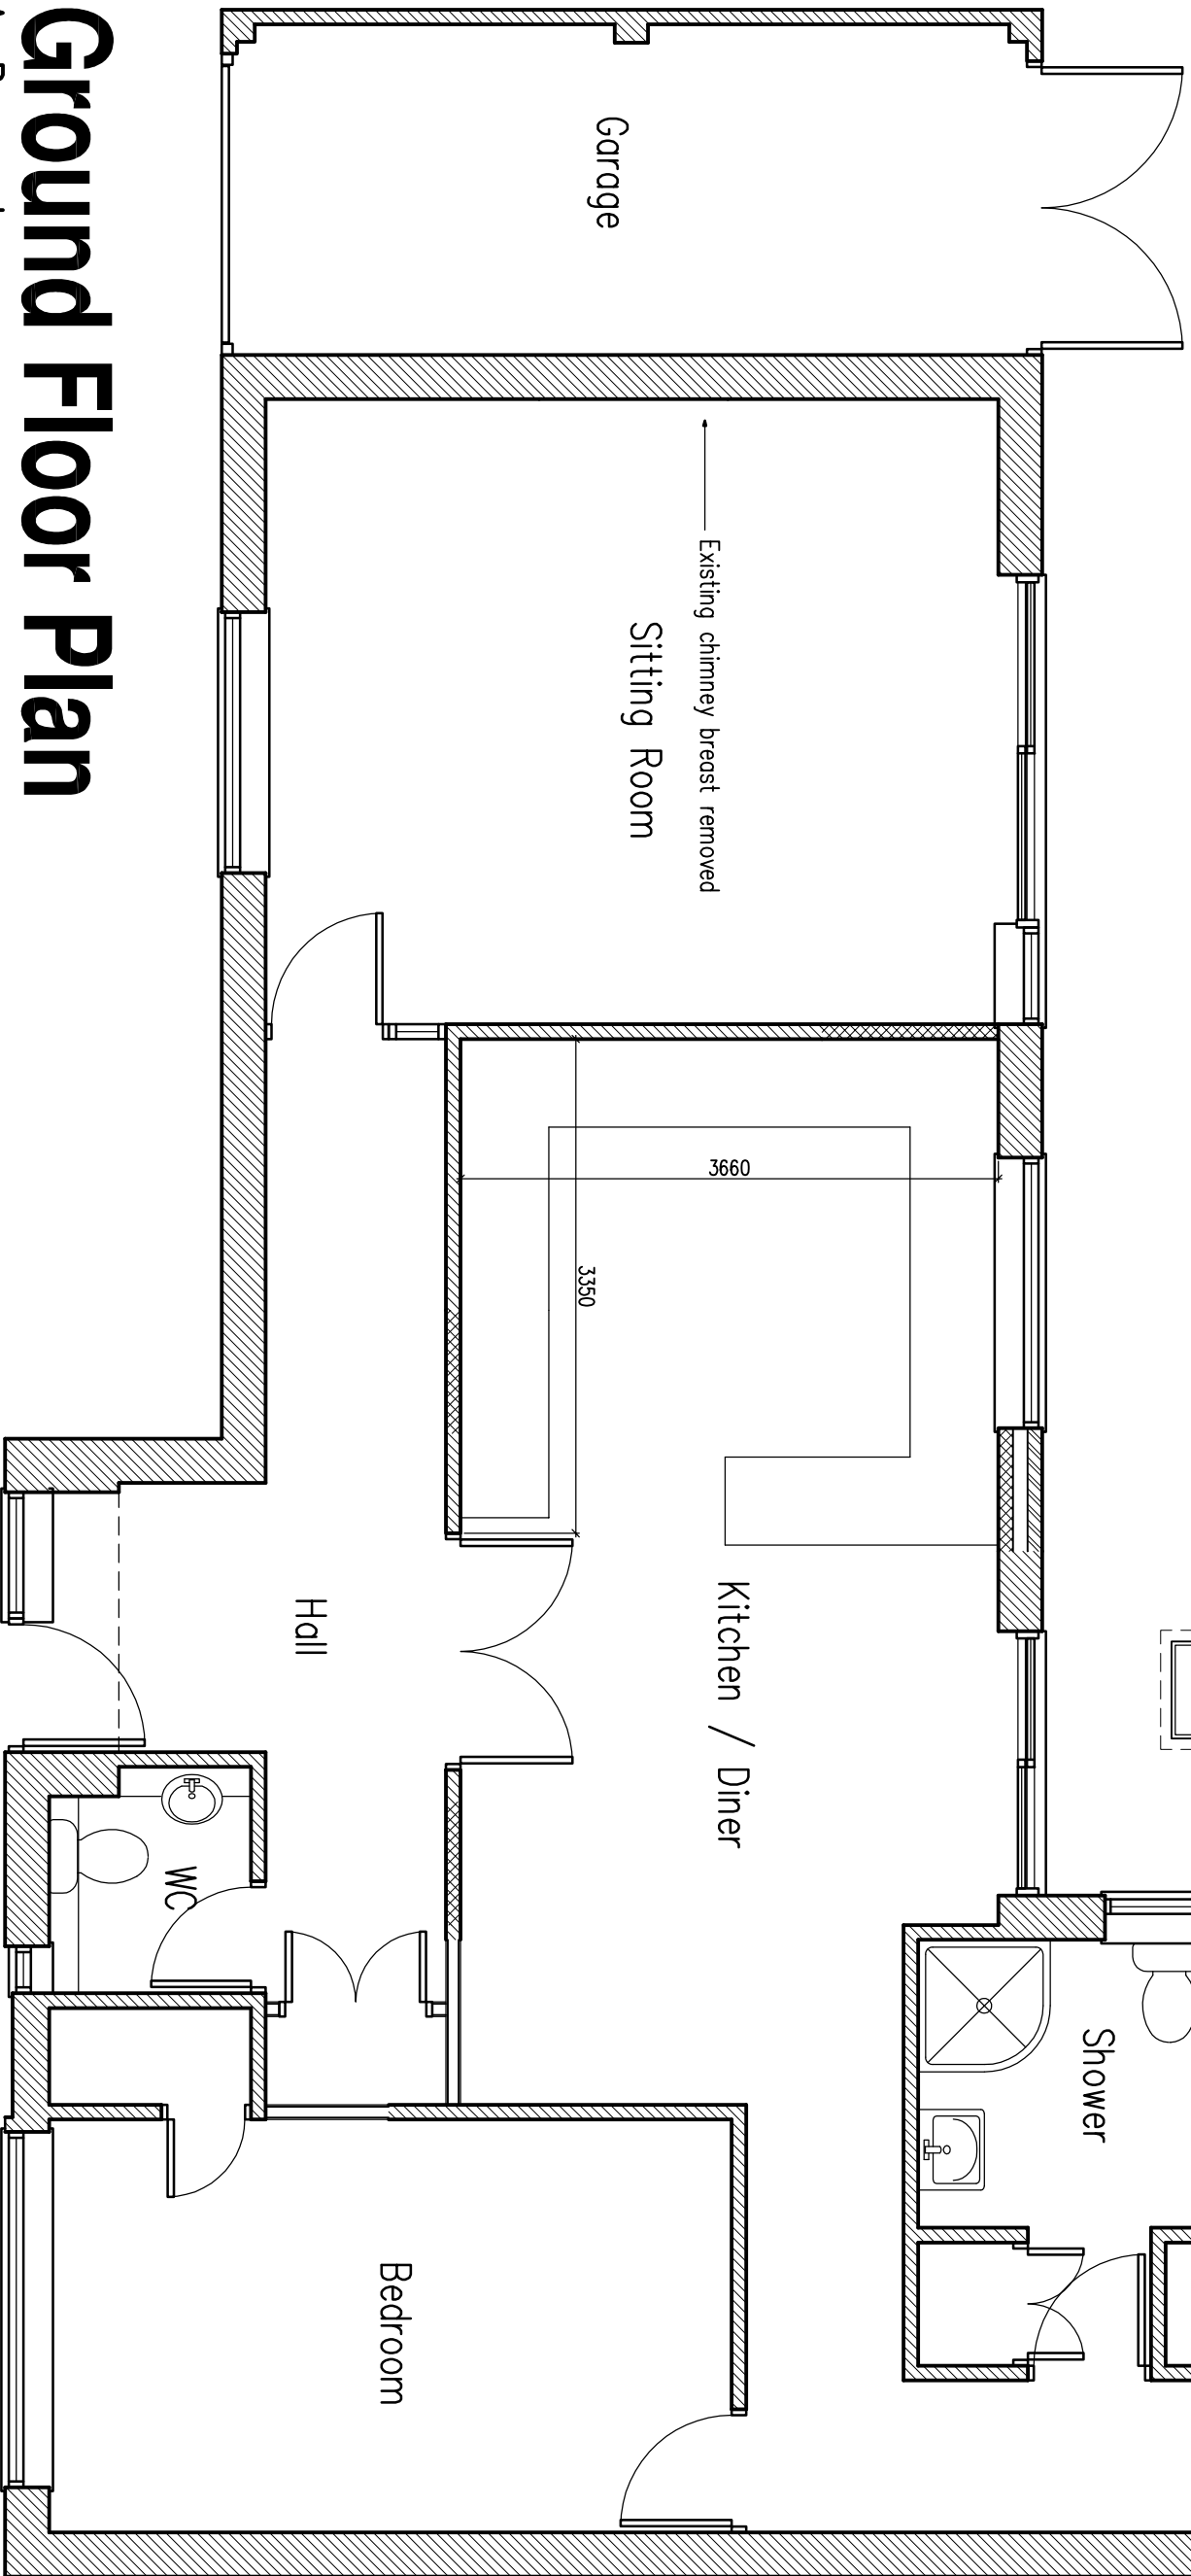

Ground Floor Plan

As Proposed
1:50

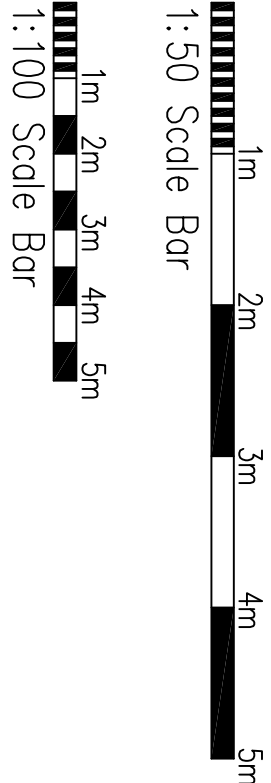

B Feb 2025 - Rev'd plan added	
A Feb 2025 - Reverted to client comments	
Project: Proposed Extension & Internal Alterations at: 29 Greenlands Drive Burgess Hill	
Drawing title: Floor Plans & Elevations As Proposed	
Client: Mr & Mrs Hurley	
Copyright of: Clive Voller Associates Chartered Building Surveyors 15 Station Road Burgess Hill West Sussex RH15 9DE Tel: 01444 871010 Fax: 01444 870099 Web: www.clivevoller.com	
Scale: 1:50, 1:100 @ A1	
Date: Feb 2025	Drawn:
Dwg. No. 4126-02	Rev'n B