




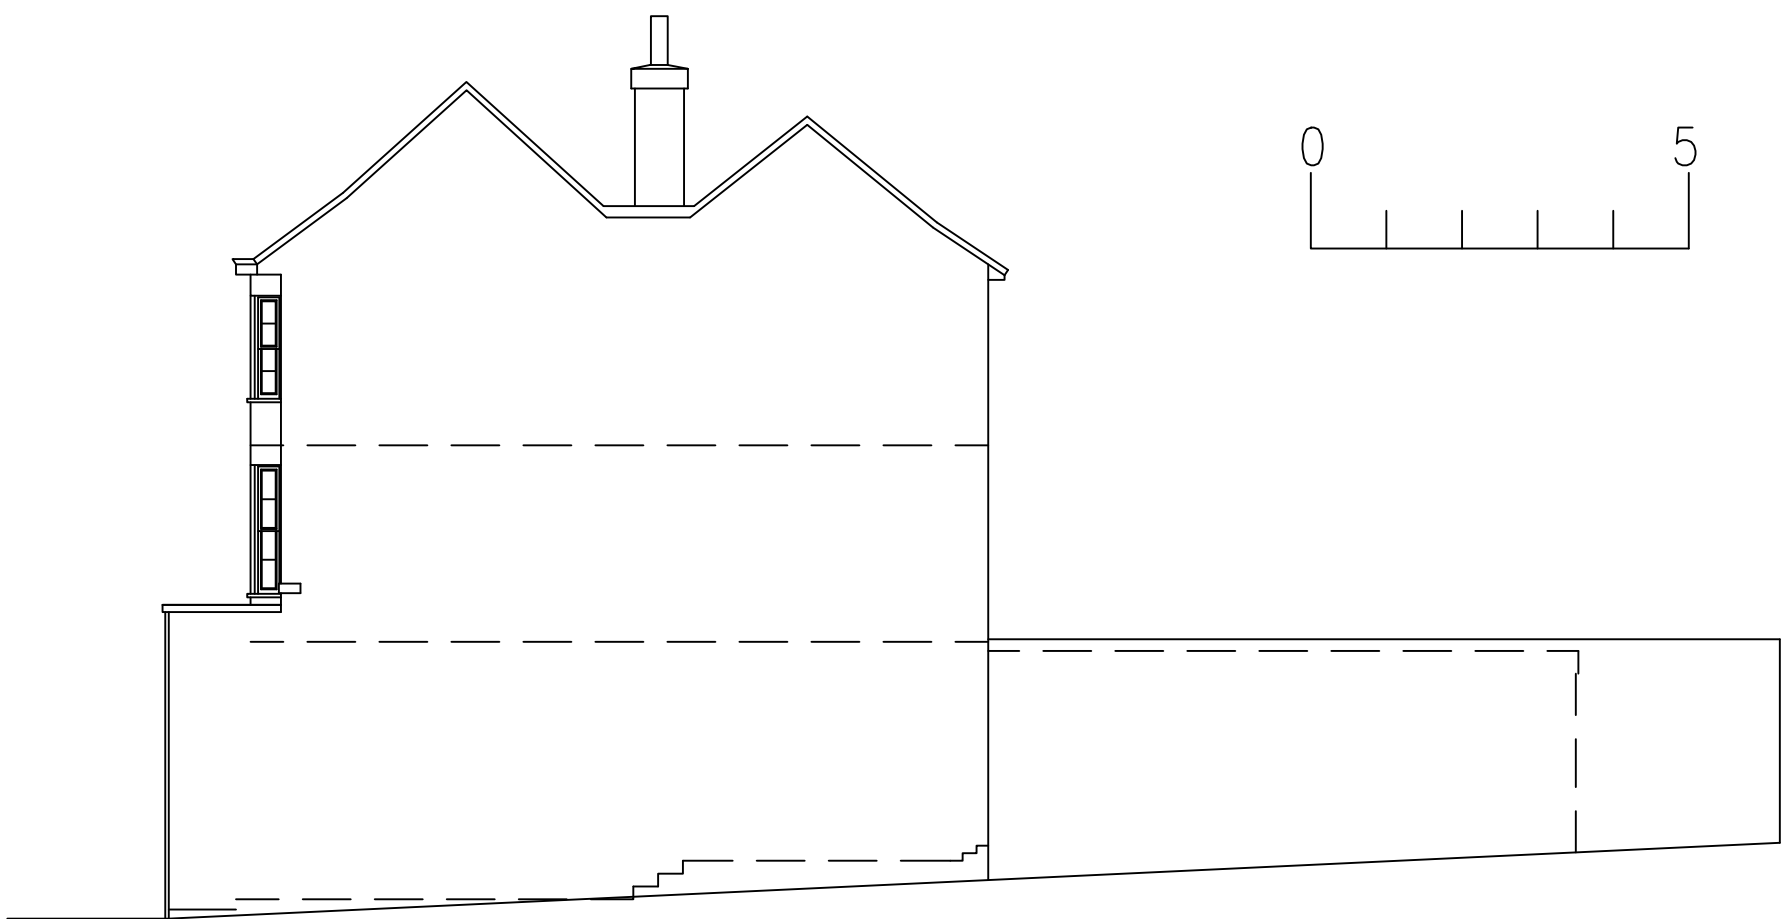

Front Elevation as Proposed

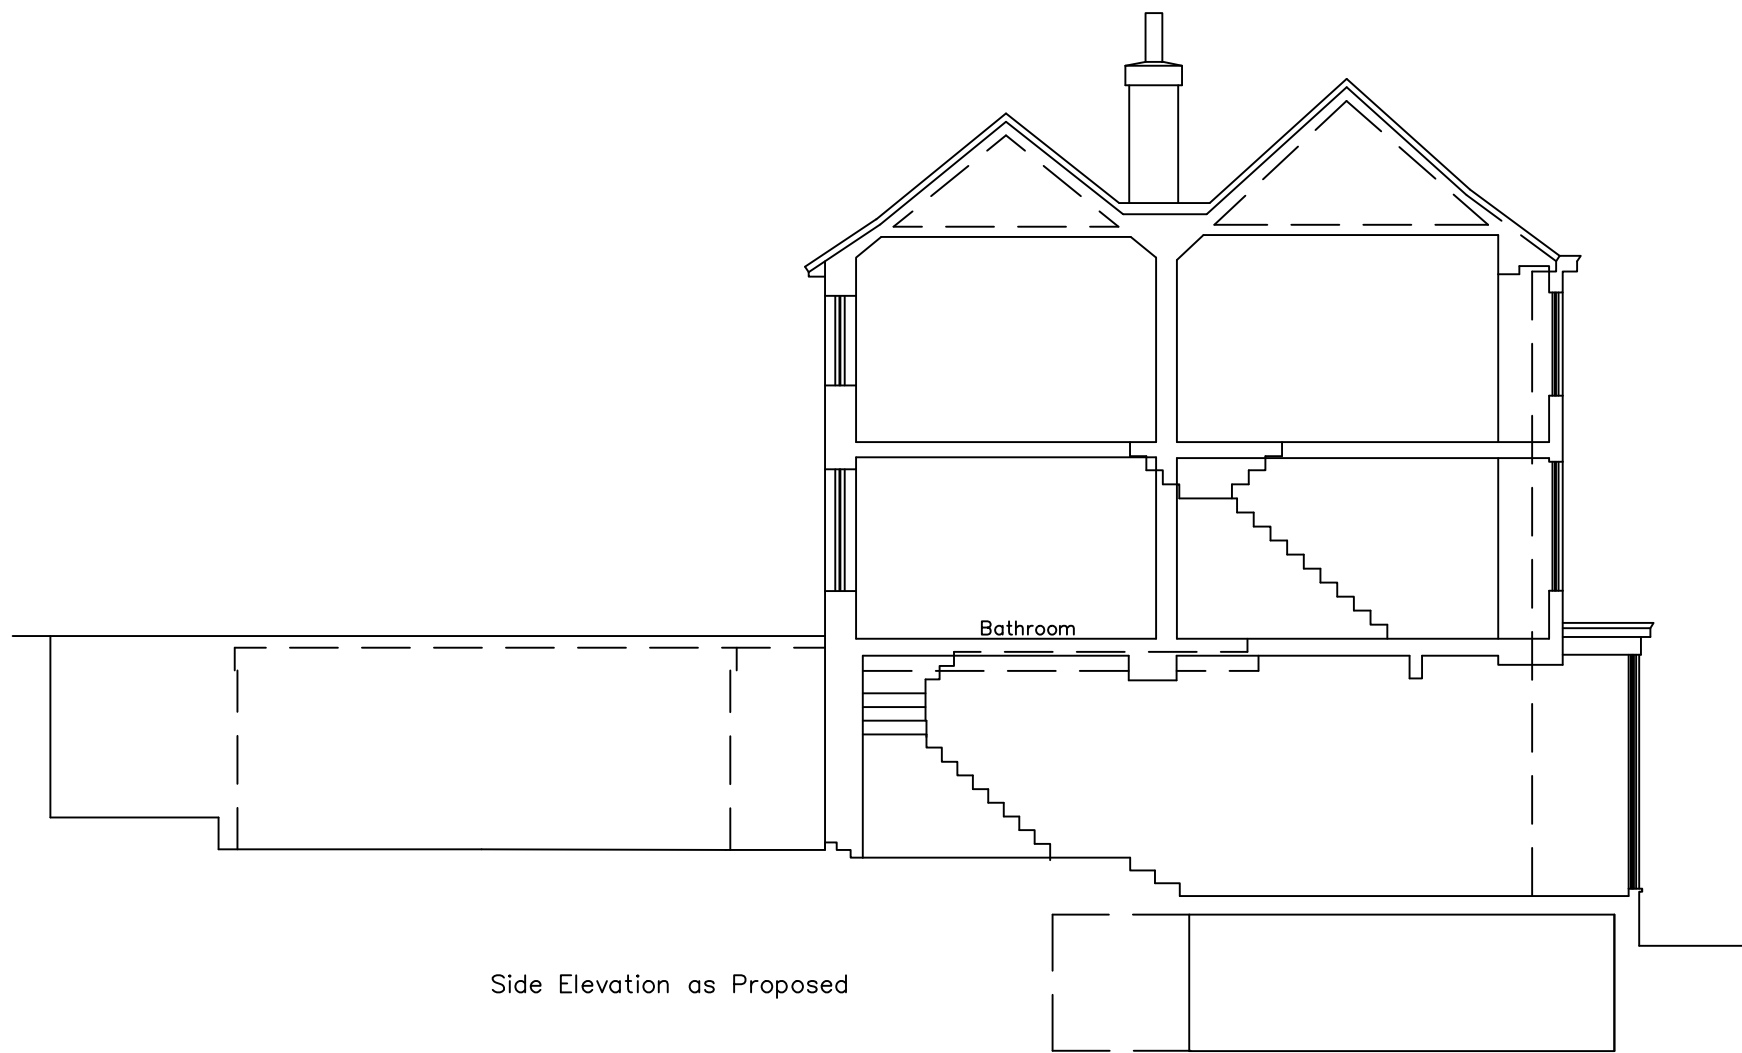

Side Elevation as Proposed

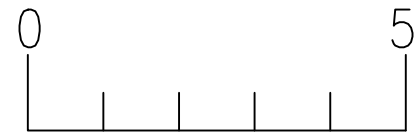

Side Elevation as Proposed



Rear Elevation as Proposed

B | D

BELMONT DESIGNS
ARCHITECTURAL PRACTICE

james@belmont-designs.co.uk
www.belmont-designs.co.uk
37 Ashenground Road
Haywards Heath
RH16 4PS
Tel: 01444 455161 Mobile 07885 387900

NOTES

DO NOT SCALE OFF THIS DRAWING.

CHECK ALL DIMENSIONS ON SITE BEFORE ANY WORK IS COMMENCED.

ALL GOODS MATERIALS AND WORKMANSHIP MUST CONFORM WITH CURRENT BUILDING REGULATIONS, BRITISH STANDARDS AND CODES OF PRACTICE.

Rev	Date	By	Amendment
C	15/06/2026	JM	Removal of PV panels
B	12/06/2026	JM	Planning Amendment
A	10/02/2026	JM	PV Panels - Planning Amendment

Client
Ms R Bryant

Site Address
**Heathfield House
11 High Street
Cuckfield
RH17 5JU**

Project
**Proposed internal alterations and
alterations to rear external door**

Drawing Title
Proposed Elevations

Date	Scale	Drawn By	JM
Jan 2026	1:50@A1	Checked By	JTM
Job No	Dwg No	Rev	
B.006.26	03		C