


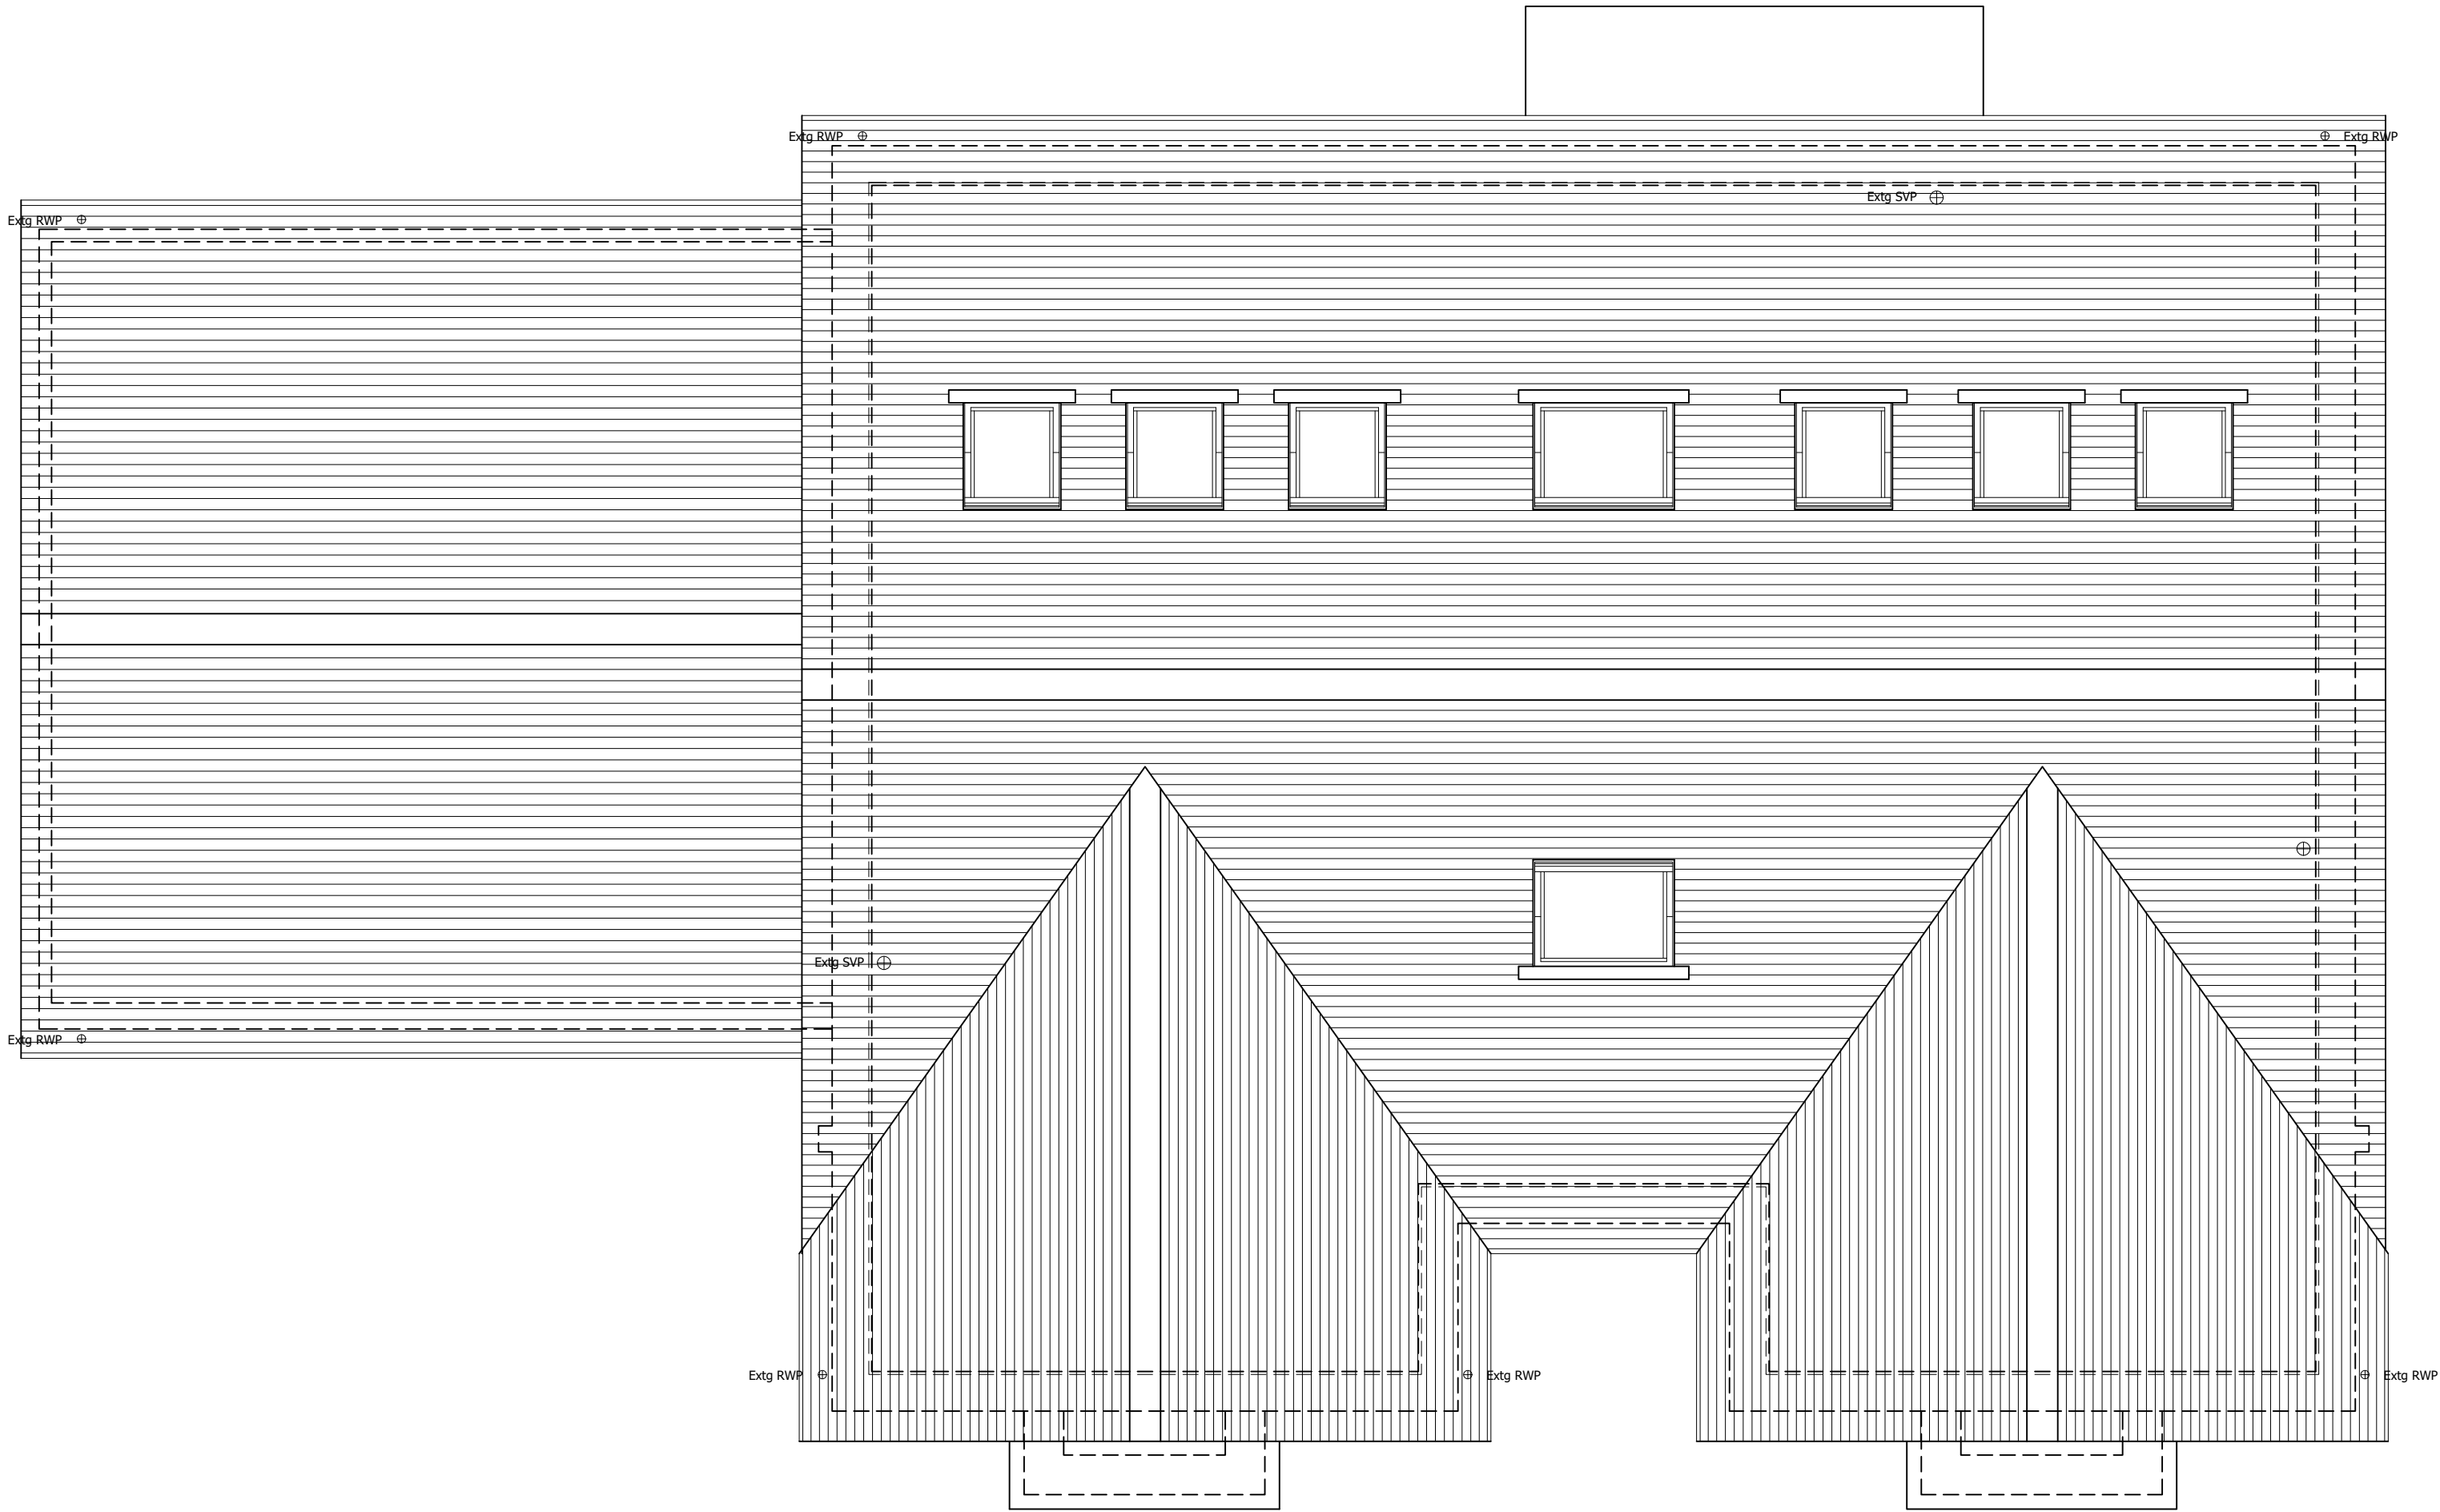

PROPOSED ROOF PLAN



Homeowners Name (s):

Mr & Mrs Moore

Site Address:

63 Langmore Lane
Lindfield
RH16 2BD

Local Authority:

Mid Sussex District Council

Project Description:

Loft Conversion

Drawing Title:

Proposed Roof Plan

Drawing Number:

7

Date issued:

14/03/2025

Scale:

1:50 @ A2

Revision:

B

Drawn by:

JW

© Copyright Measured and Drawn Ltd.

This drawing is the property of Measured and Drawn Ltd and as such is the subject of Intellectual Property Rights including copyright and design rights. You must not reproduce, copy, loan or submit this drawing to any other party without the written consent of Measured and Drawn Ltd.

Dimensions whether scaled or figured are for Planning & Building Control approvals only. The General Contractor is responsible for the verification of all dimensions on site and must inform Measured and Drawn Ltd of any discrepancies prior to the setting out or ordering of materials.

IT IS THE HOME OWNERS RESPONSIBILITY TO OBTAIN PARTY WALL, LINE OF JUNCTION OR NOTICE OF ADJACENT EXCAVATION AGREEMENTS.

