


The Castle Inn, Hickstead, RH17 5LZ	
1725 3.007	
CLIENT	CHLOE BREEN
DRAWING	AS PROPOSED ELEVATIONS - N + S
DATE	FEBRUARY 2025
SCALE	1:100 @ A1

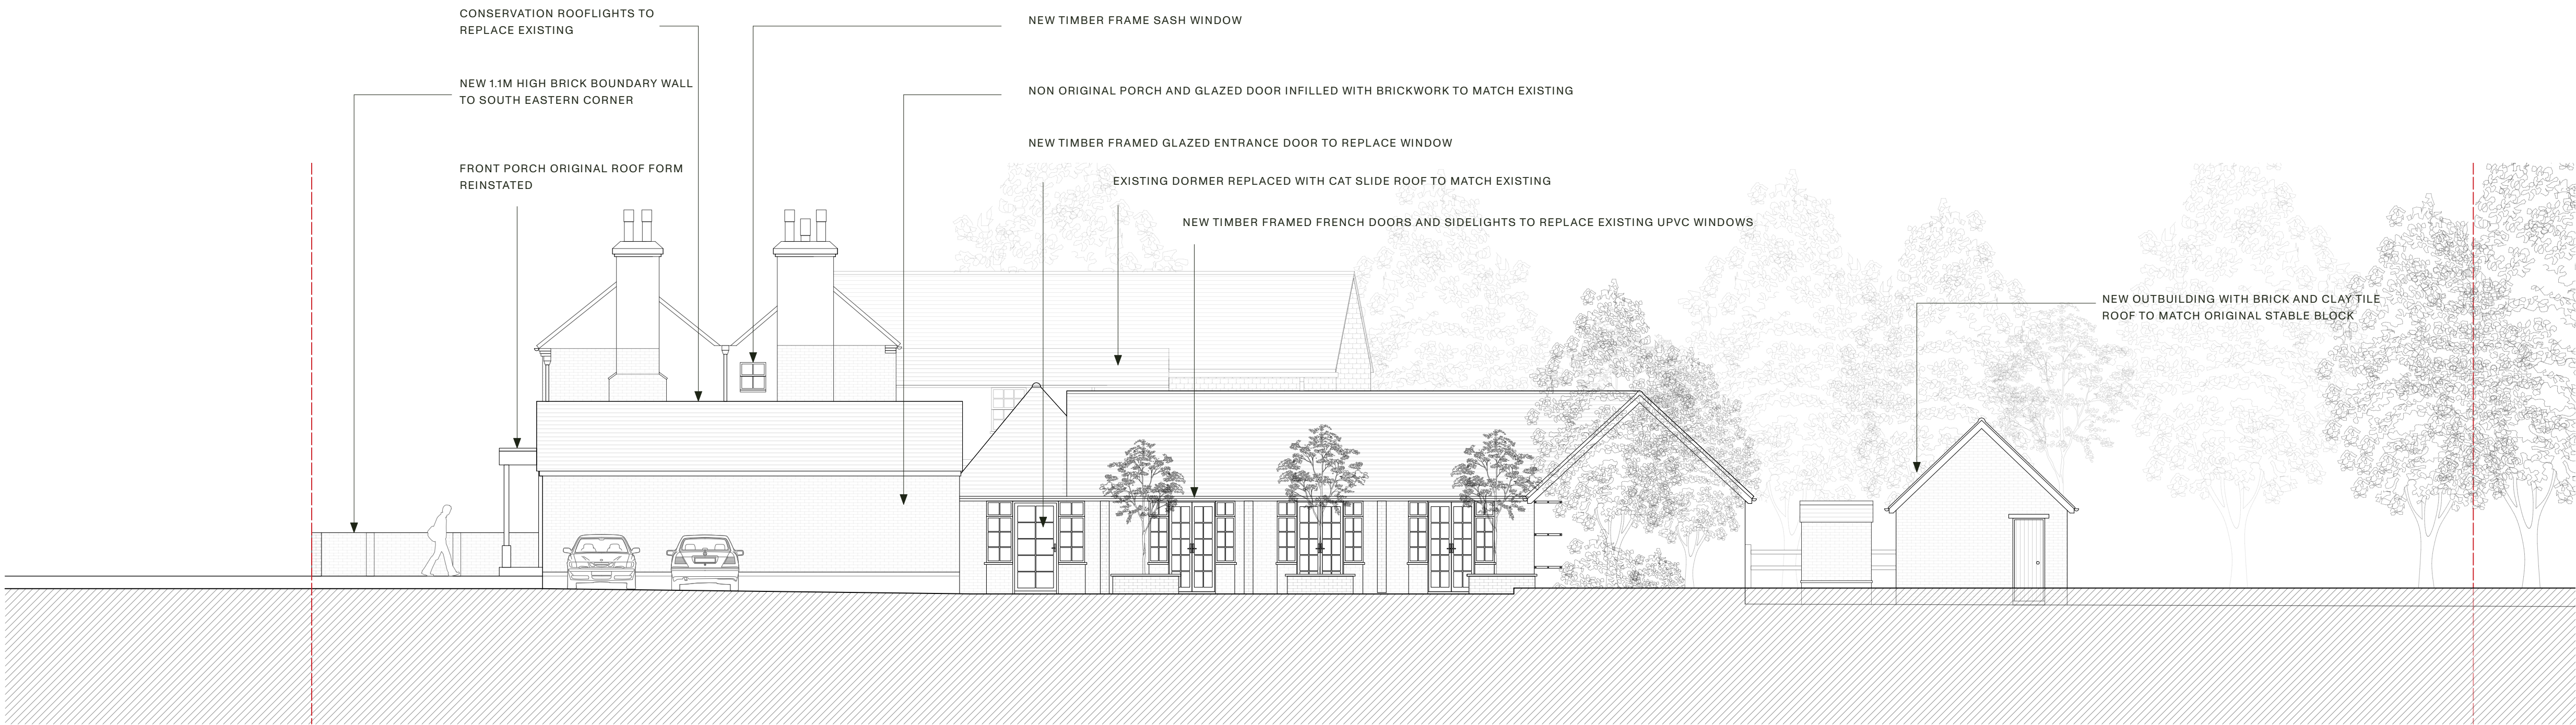


SOUTH ELEVATION



NORTH ELEVATION

AS PROPOSED ELEVATIONS SCALE 1:100

 

PRINT DRAWING AT A1

N.B. Unless otherwise noted this drawing is not to be used for construction purposes. If indicated as feasibility this drawing is subject to a detailed site investigation, including ground conditions/ contaminants, drainage design and planning / density negotiations. The layout may be based upon an enlargement of an os sheet or other small scale plans and its accuracy needs to be verified by survey. CDM regulations have not been fully considered.

The Workshop, unit 3,
29-42 Windsor Street,
Brighton, BN1 1RJ

landivar-architects.com
info@landivar-architects.com
01273 739590

