



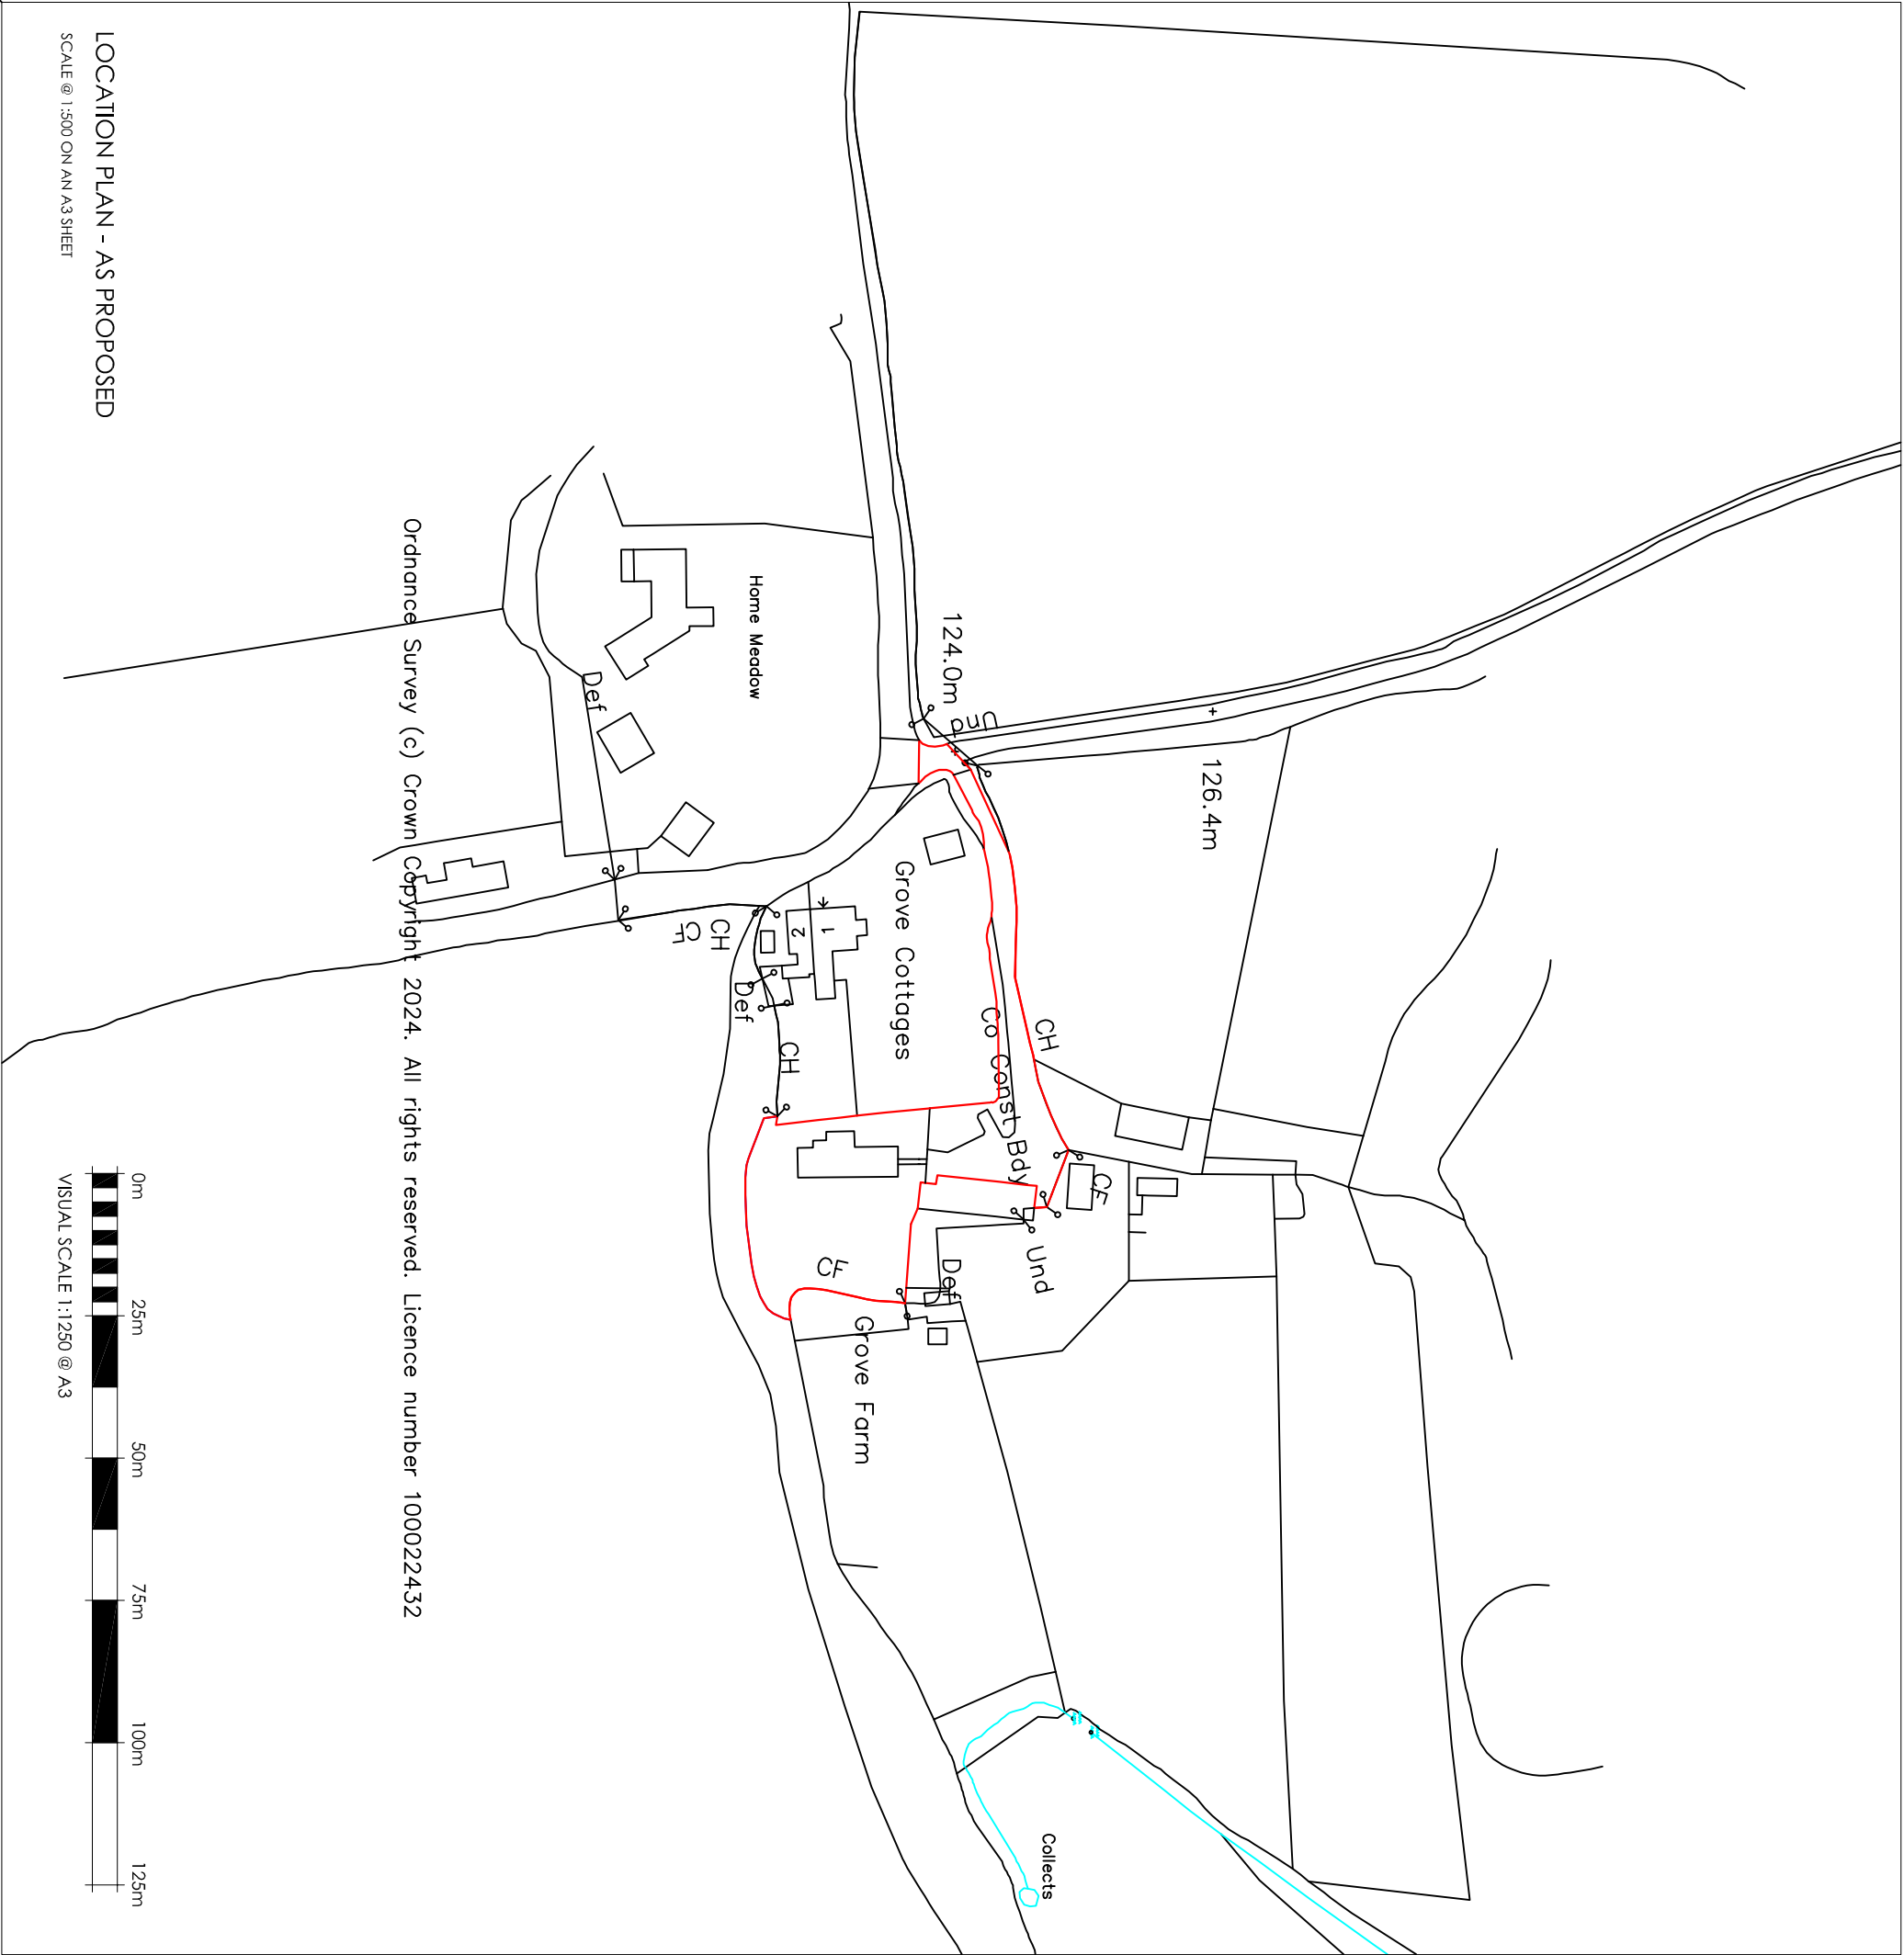


LOCATION PLAN - AS PROPOSED

SCALE @ 1:500 ON AN A3 SHEET

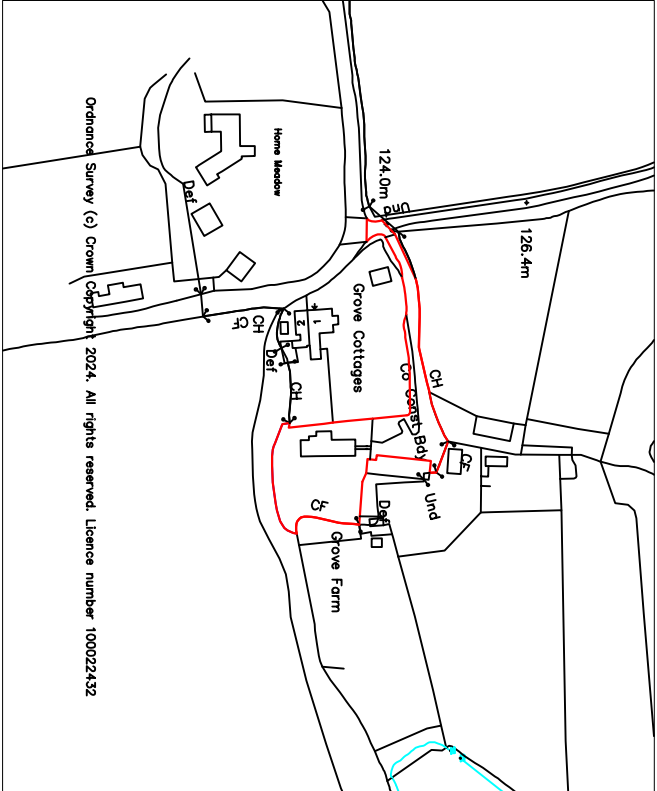

SITE PLAN - AS PROPOSED

SCALE @ 1:2500 ON AN A3 SHEET

 

VISUAL SCALE 1:2500 @ A3

REV.	DATE	BY	AMENDMENT	CHK.
REV.	DATE	BY	AMENDMENT	CHK.

PLANNING

2 Lucchester Way, Piddockholl Road,
West Wycombe, Bucks HP8 4HE
(0) 4441 452604
H@goldbrooke.co.uk
www.goldbrooke.co.uk

NOTES:
DO NOT SCALE OFF THE DRAWING UNLESS FOR PLANNING PURPOSES.
CHECK ALL DIMENSIONS ON SITE BEFORE ANY WORK IS COMMENCED.
ALL COLOURS, MATERIALS AND WORKMANSHIP MUST COMPLY WITH CURRENT
BUILDING REGULATIONS, BRITISH STANDARDS AND CODES OF PRACTICE.
COPYRIGHT OF THE DRAWING IS RESERVED BY GOLDBROOK CONSULTING LLP
UNLESS OTHERWISE STATED BY THE DRAWING OR OTHERWISE INDICATED.

CLIENT:
Chris Blenkinsop

PROJECT:
Grove Farm House
Conston Lane
Ashburywood
RH19 3SG

DRAWING:

Site/Location Plan - As Proposed

DATE:	SCALE:	DRAWN BY:	SC
12.03.25	1:1250 & 1:2500	CHECKED BY:	

DWG NO.	DRAWING NO.	REV.
GS27	P.PL01	A