




© Copyright CKA Architectural Ltd.
Drawing must not be copied or reproduced without
permission from CKA Architectural.
All dimensions to be checked on site.

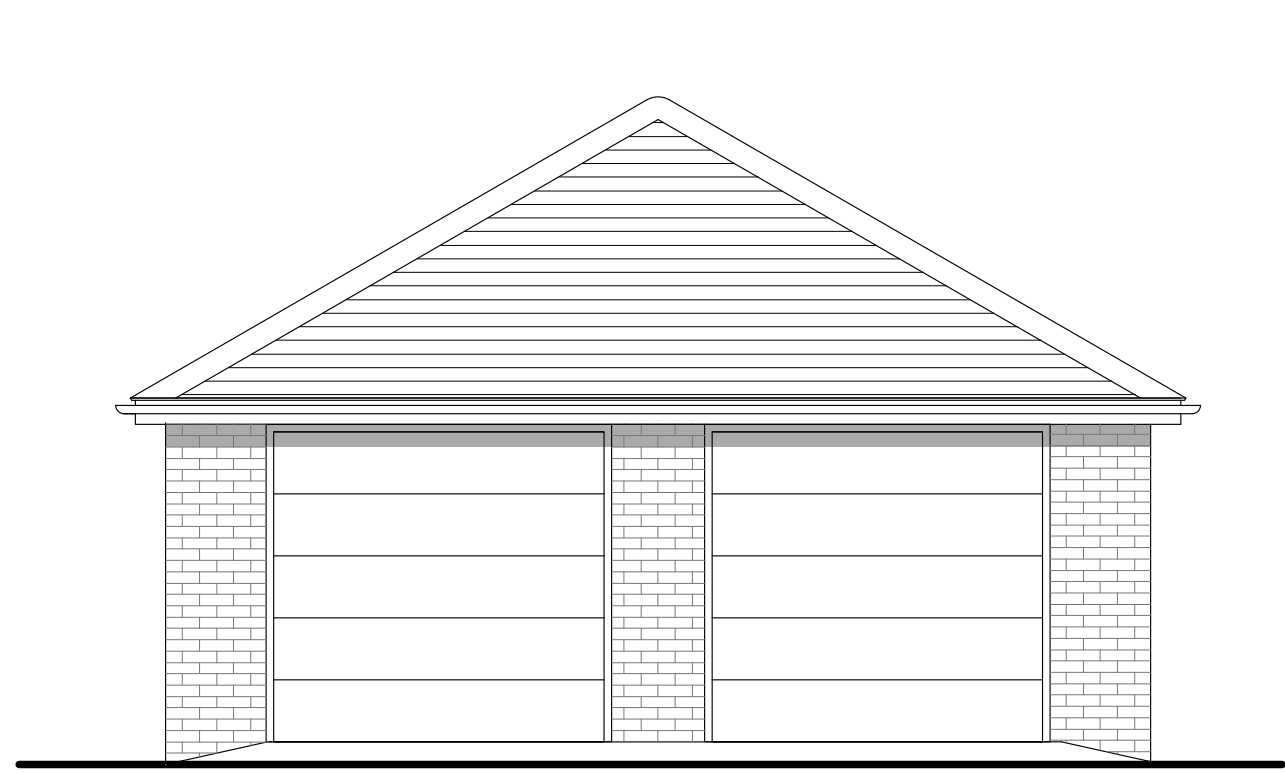


South West Elevation (Front)

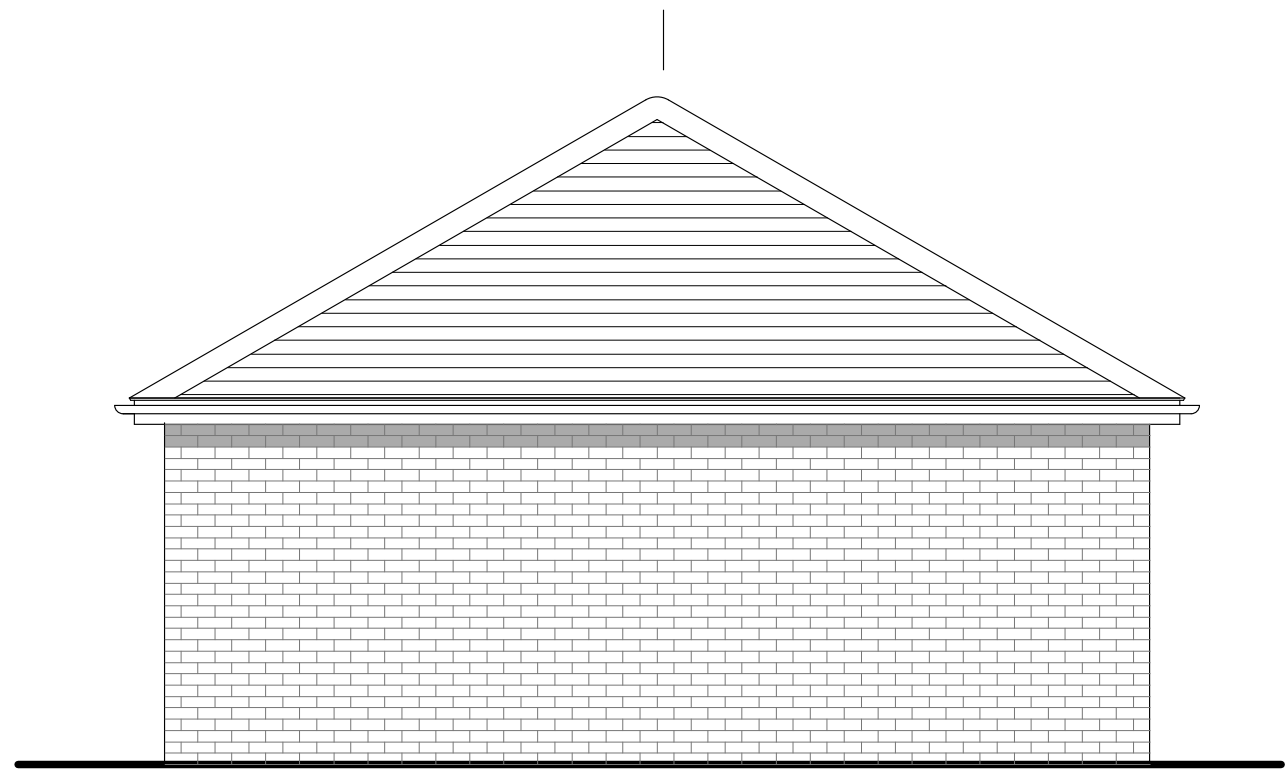

North West Elevation (Side)

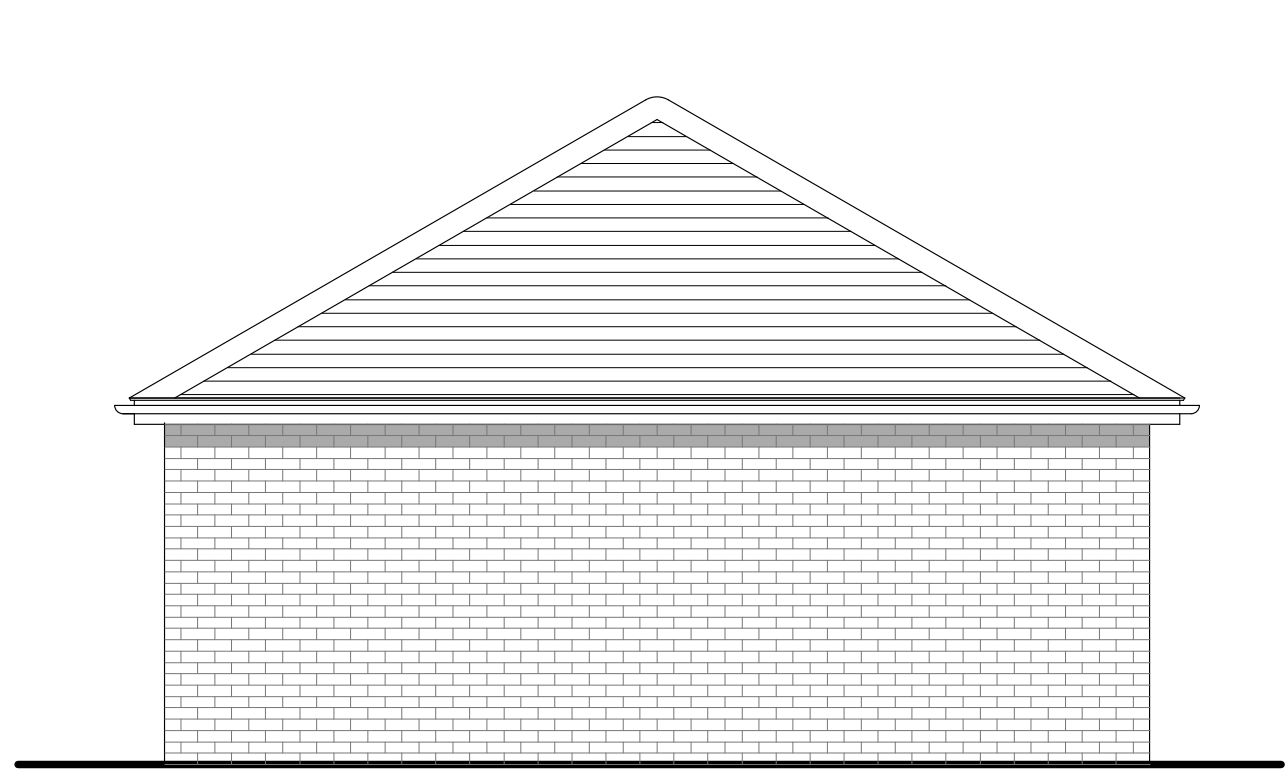


North East Elevation (Rear)

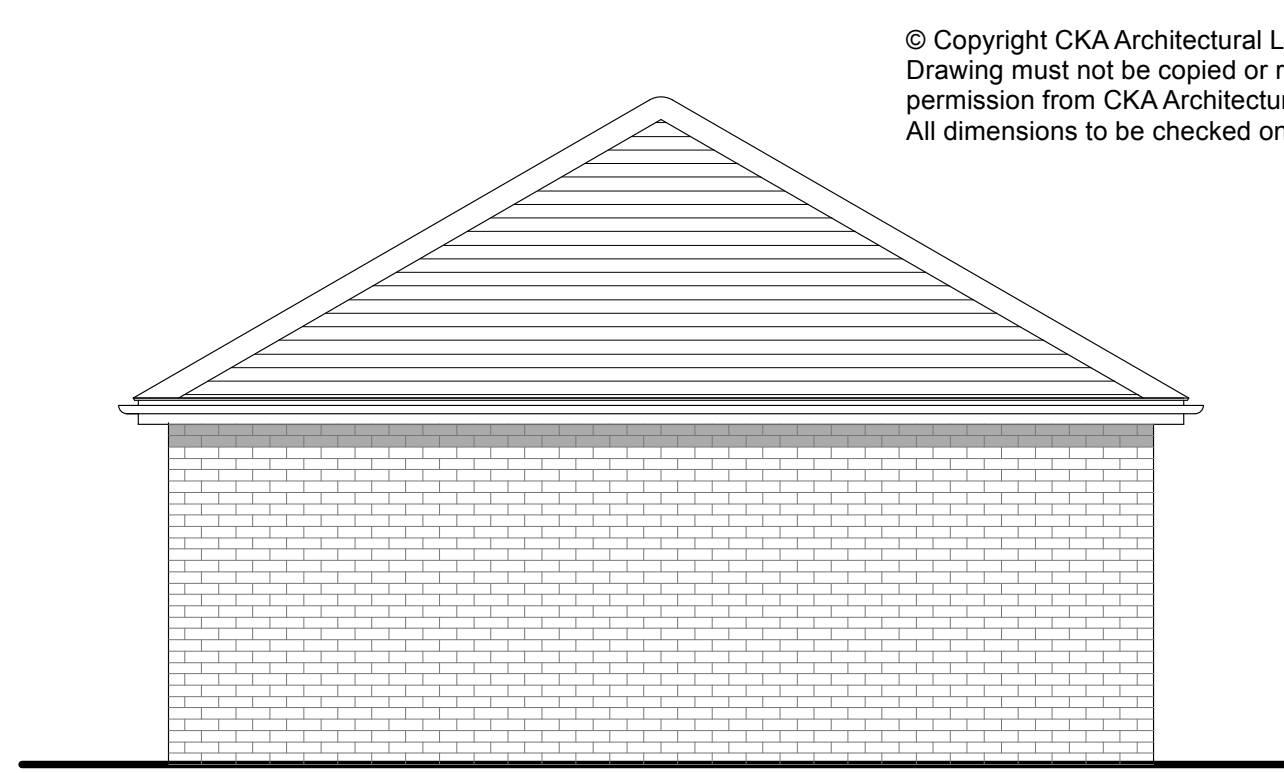


South East Elevation (Side)


Elevations
Garages - Plots 3 & 4

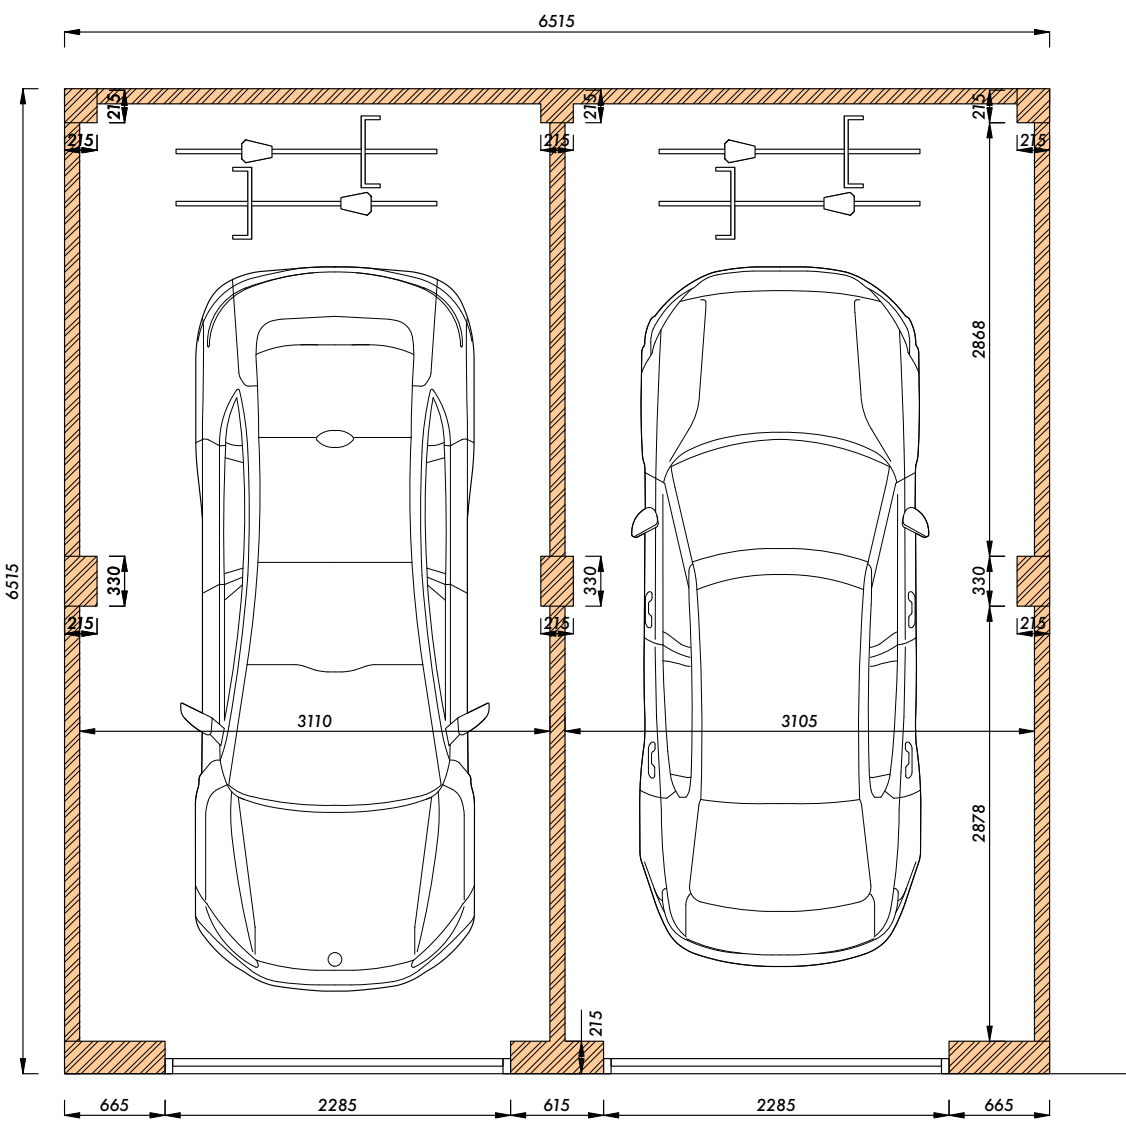


Plan
Garages - Plots 3 & 4

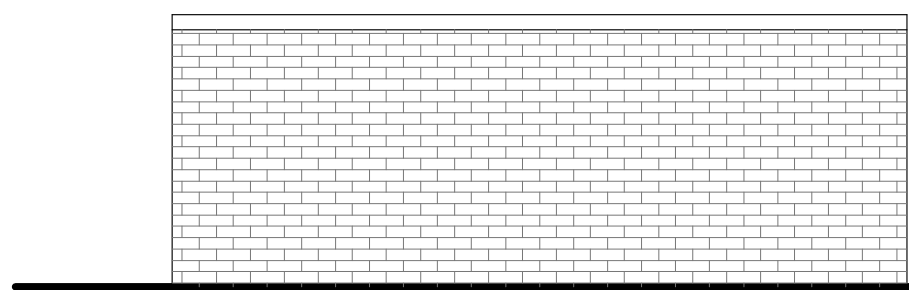


North West Elevation
Elevations - Bin Store

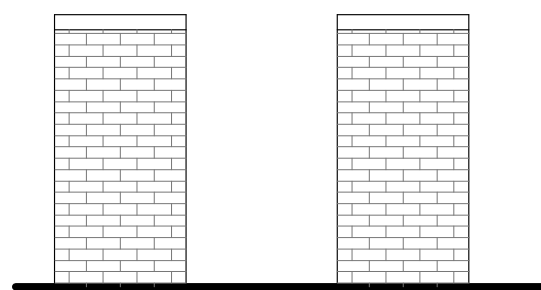



South West Elevation

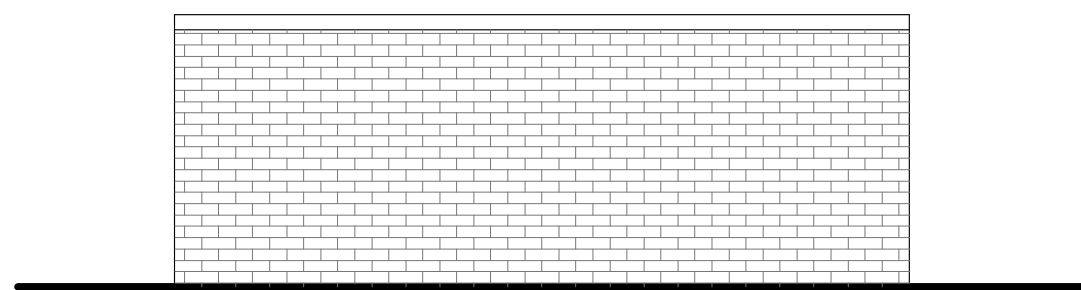


South East Elevation

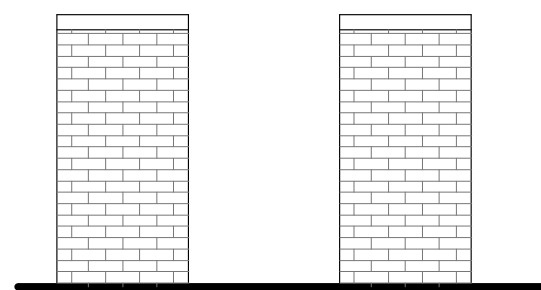


North East Elevation

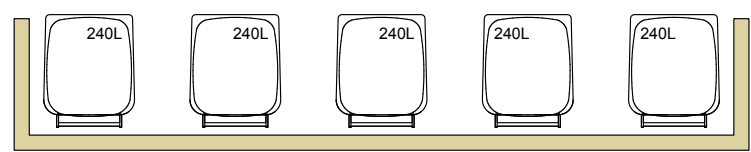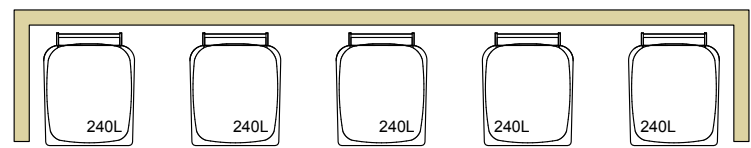


Plan
Bin Store

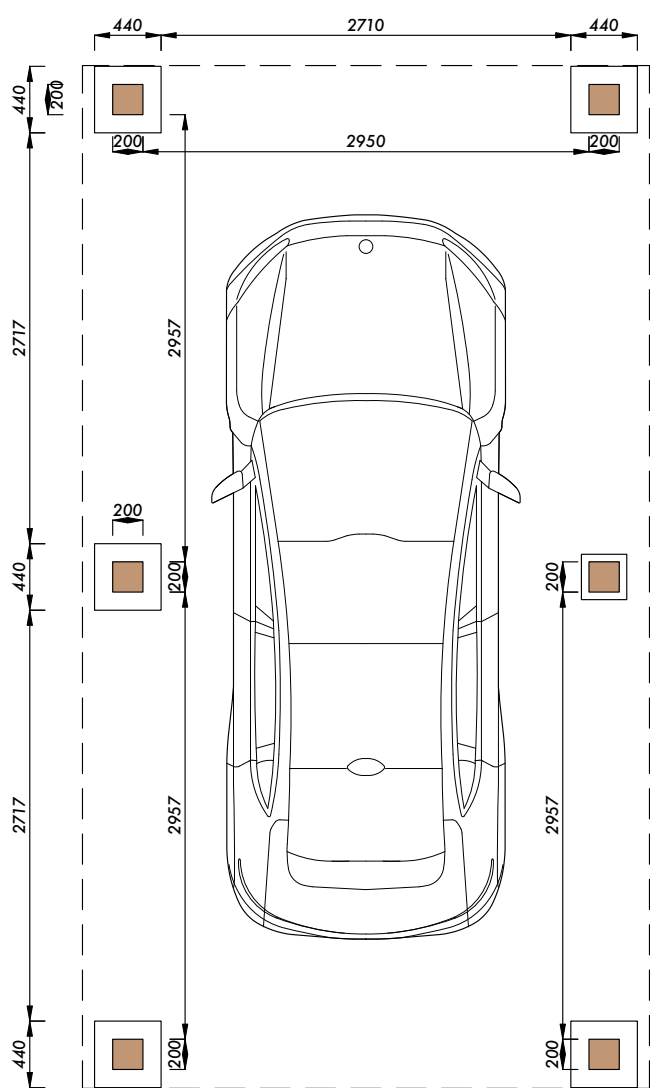


Plan
Car Port - Plot 5

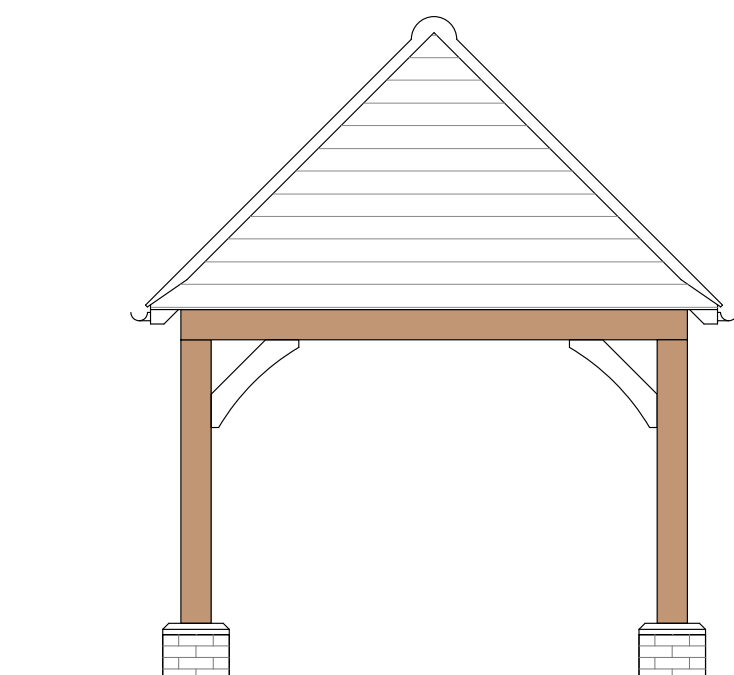


North East Elevation (Front)

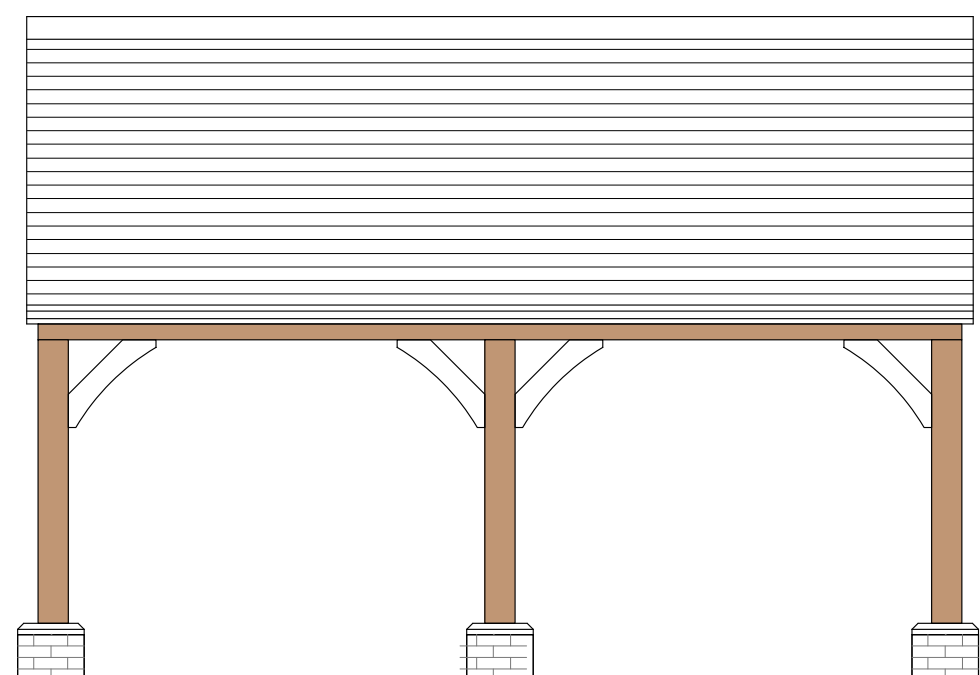

South East Elevation (Side)

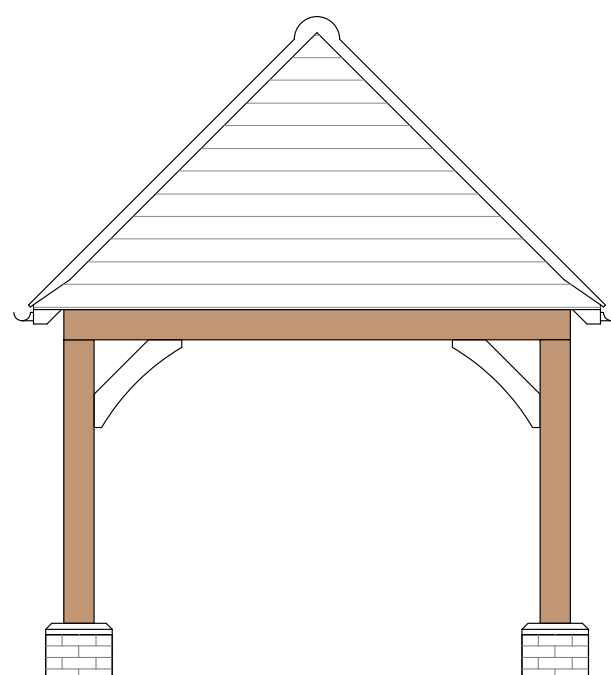

South West Elevation (Rear)

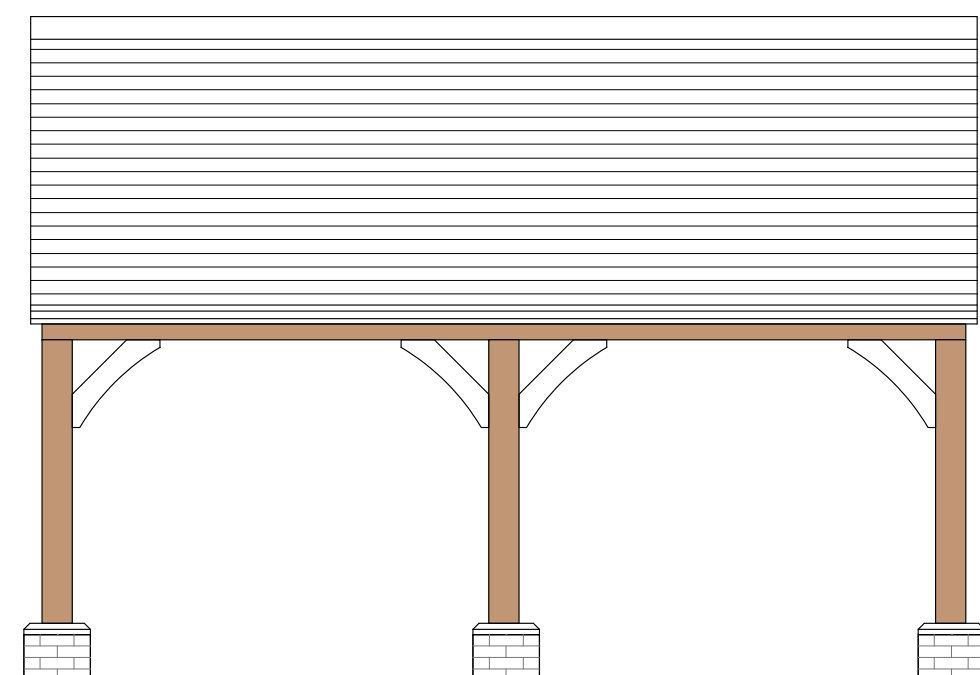

North West Elevation (Side)

Elevations - Car Port - Plot 5

Revisions	
- 17/04/2025	First issue
A 27/05/2025	Updated
B 13/04/2026	Updated
C 15/04/2026	Plot 5



CKA Architectural Ltd
36 Church Street, Eastbourne, BN21 1HS
01323 729516 ckaa.co.uk

Client
J W Stratton Ltd

Project address
Stetton Works
Turners Hill Road, Crawley Down
West Sussex RH10 4HQ

Project description
New dwellings

Drawing title
Garages and Bin Store - Plans
and Elevations

Scale 1:50 @ A1

Job N°	Drawing N°	Revision
3448	25	C

Garages and Bin Store - Plans and Elevations

