



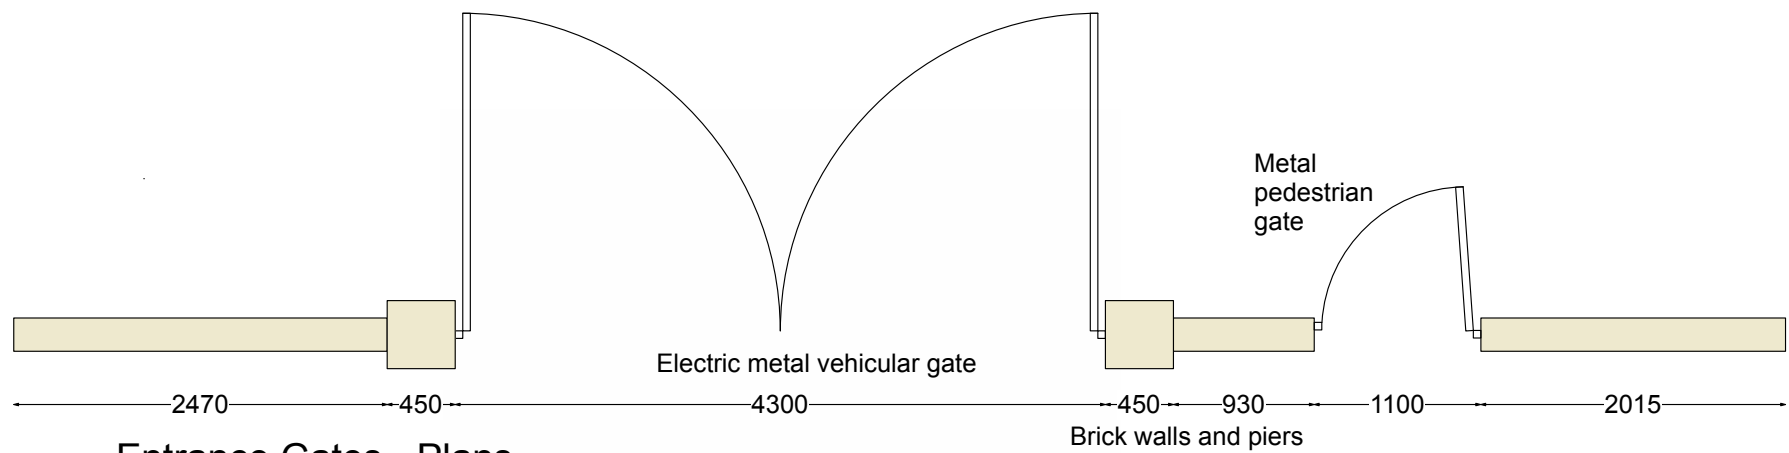

Entrance Gates - Plans

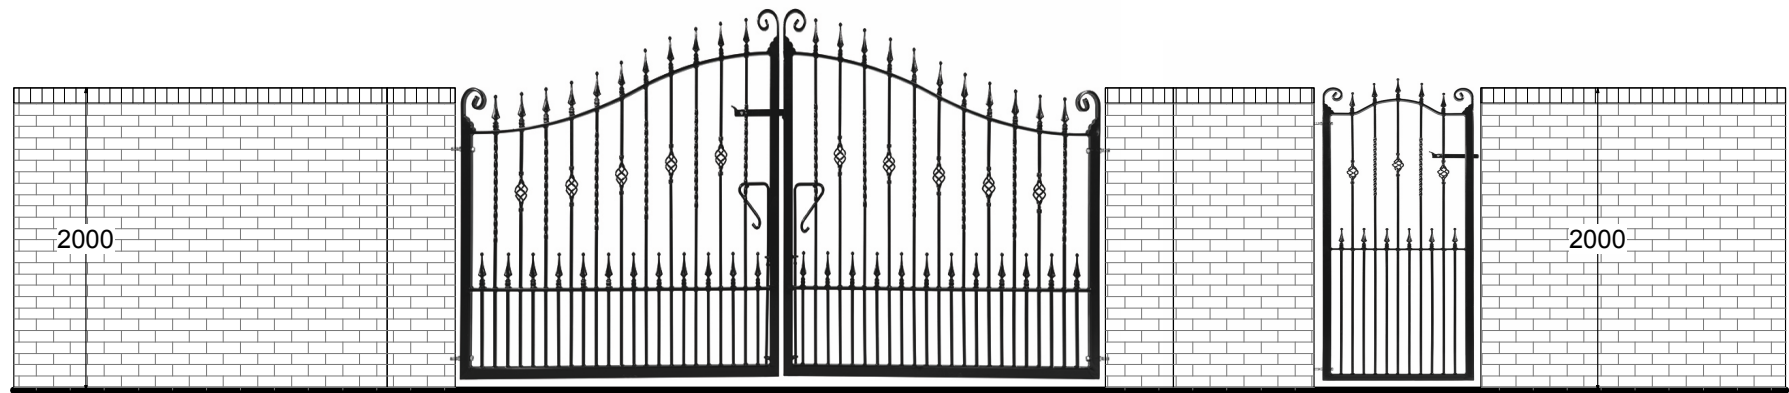

Entrance Gates - Front Elevation

Revisions
- 06/05/2026 First Issue



Client
J W Stratton Ltd

Project address
Stetton Works
Turners Hill Road, Crawley Down
West Sussex RH10 4HQ

Project description
New dwellings

Drawing title
Entrance Gates

Scale 1:50 @ A3

Job N° 3448
Drawing N° 27
Revision

Entrance Gates

