



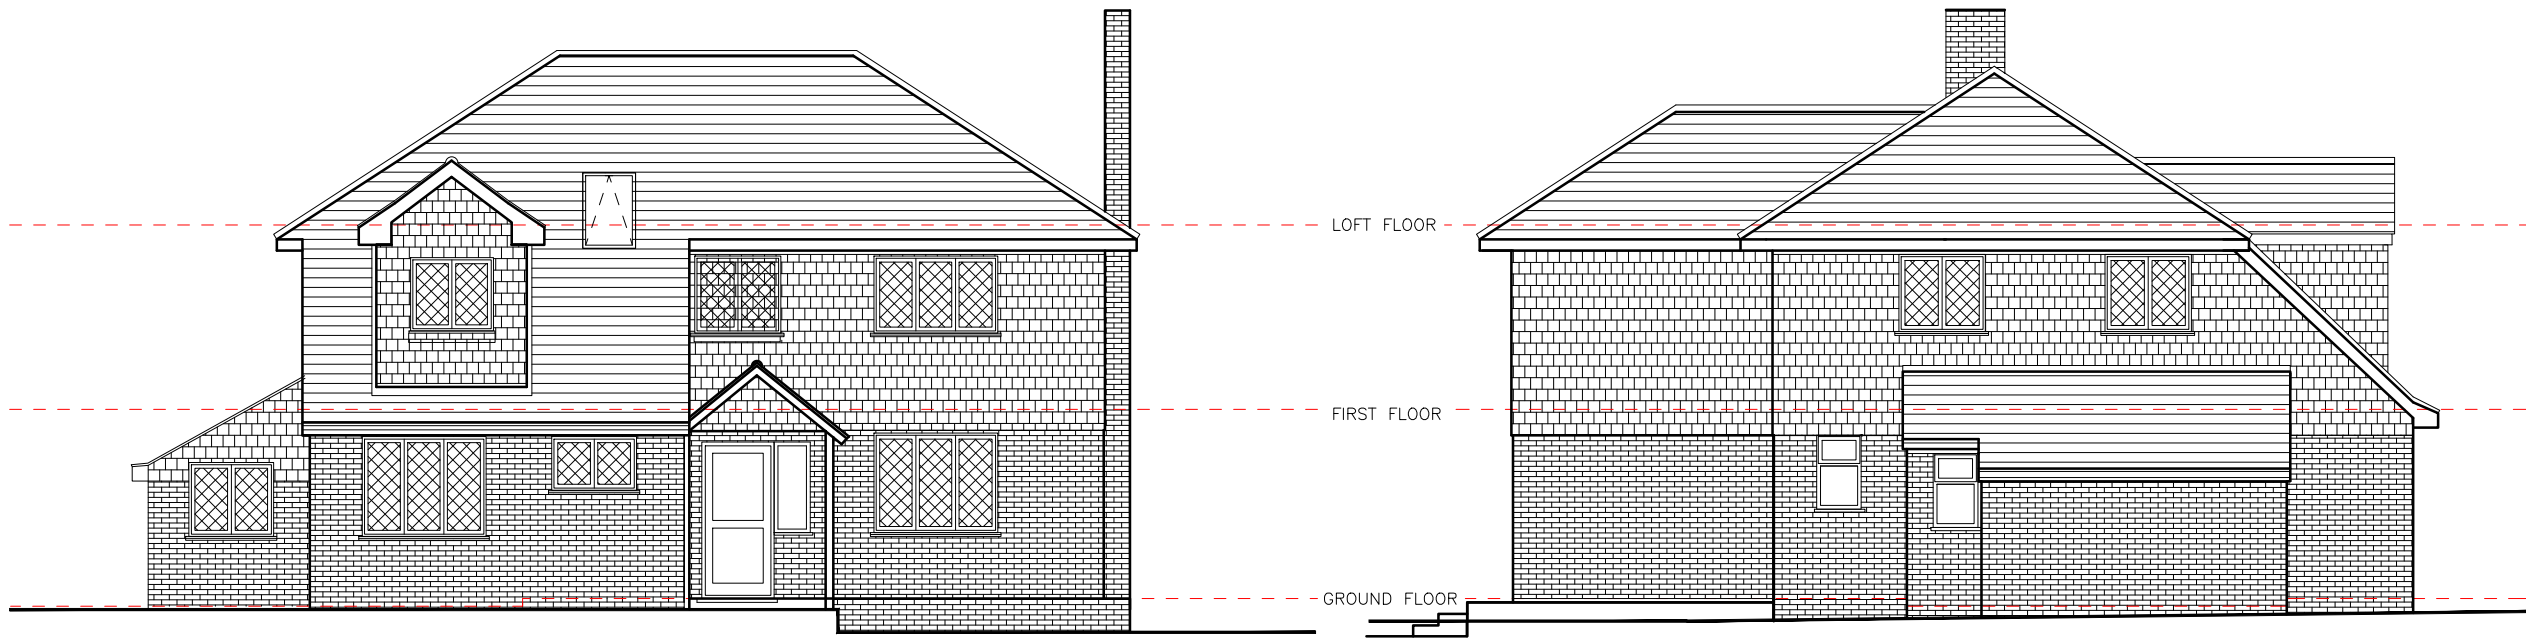

A) Existing Front Elevation


B) Existing Side Elevation

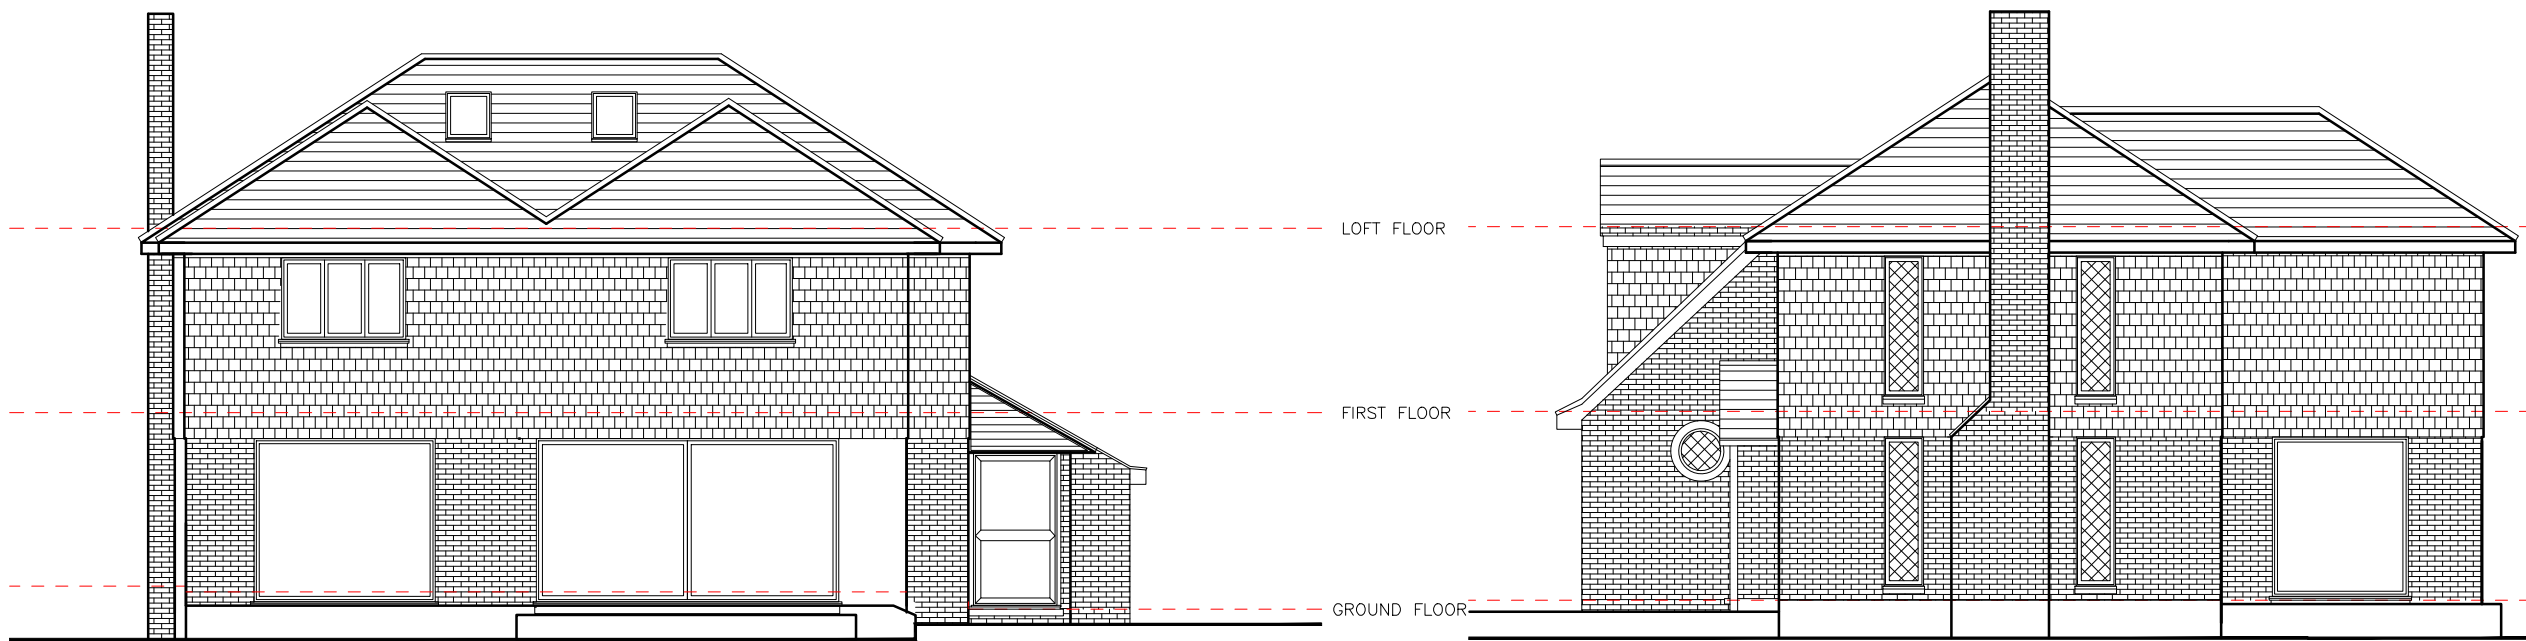

C) Existing Rear Elevation

D) Existing Side Elevation

PLANNING DRAWING

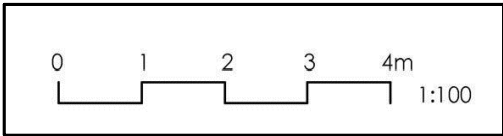

SARAH BREEZE RIBA

Client			
Alex & Will Williams			
Project			
1 Mytten Close Cuckfield West Sussex RH17 5LN			
Title			
Existing Elevations			
Drawn by		Checked by	
SB		AW&WW	
Scale		Date	
A3 @ 1:100		22/01/25	
Project no.	Dwg. no.	Revision	Prelim.
BA175	02	--	