



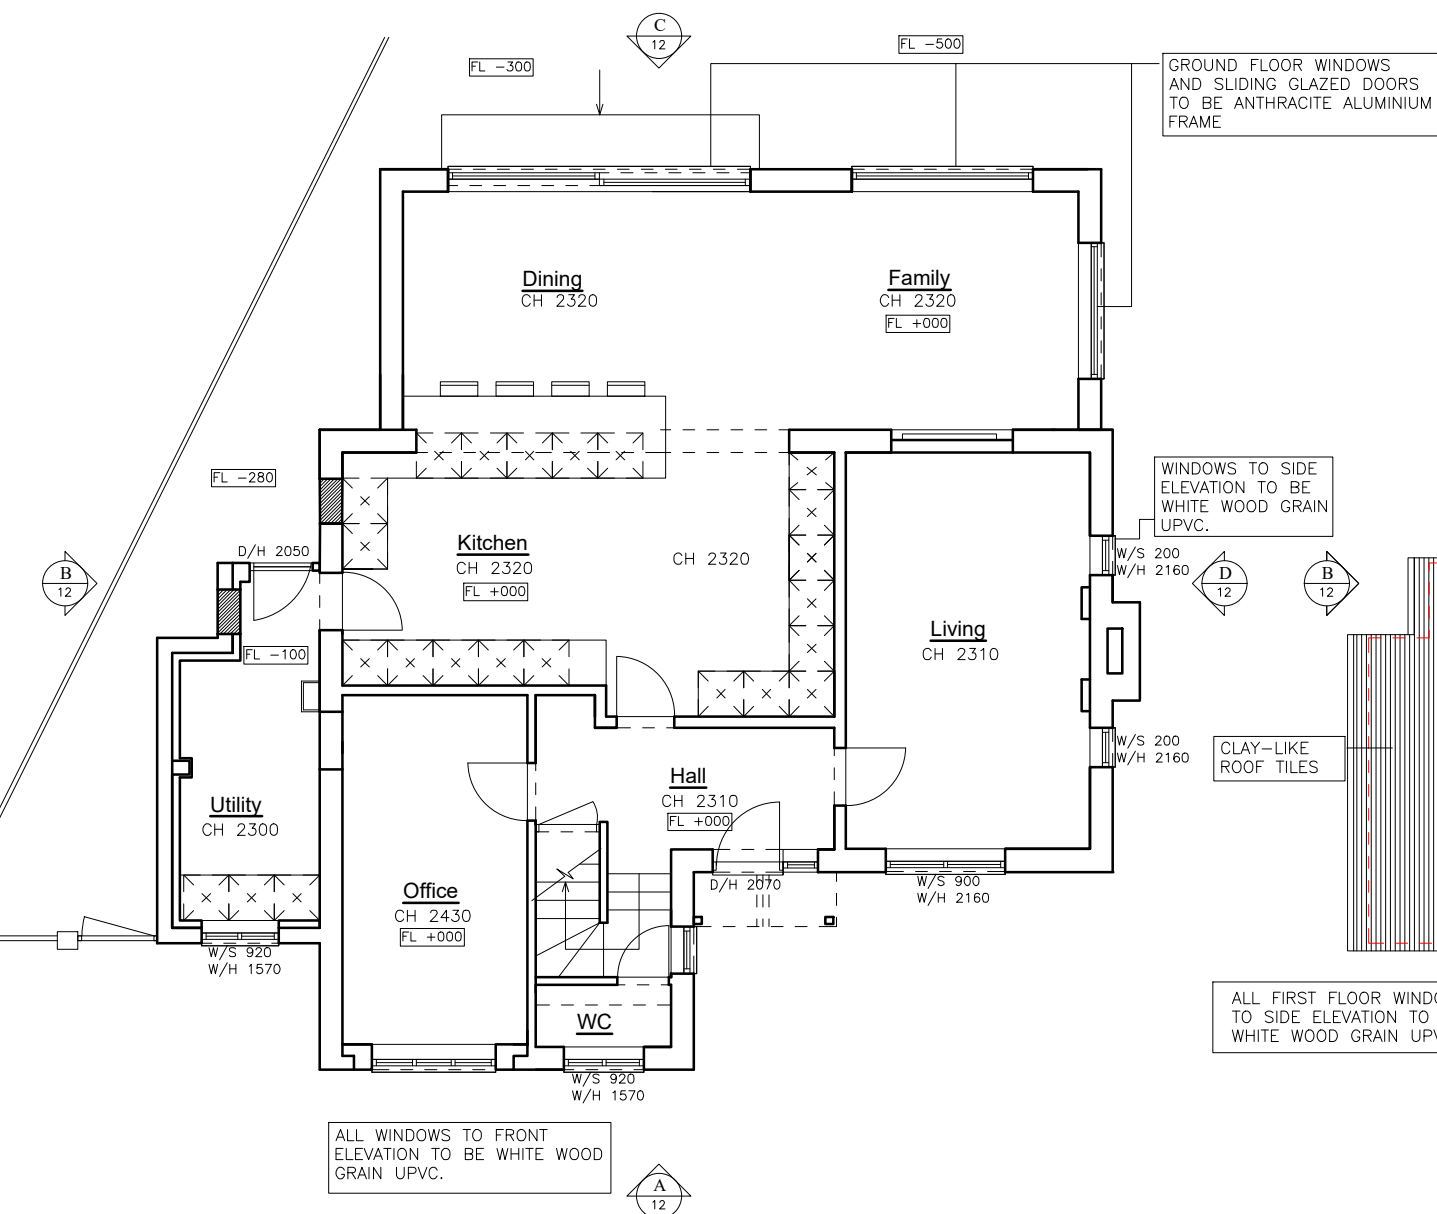


Proposed Ground Floor Plan

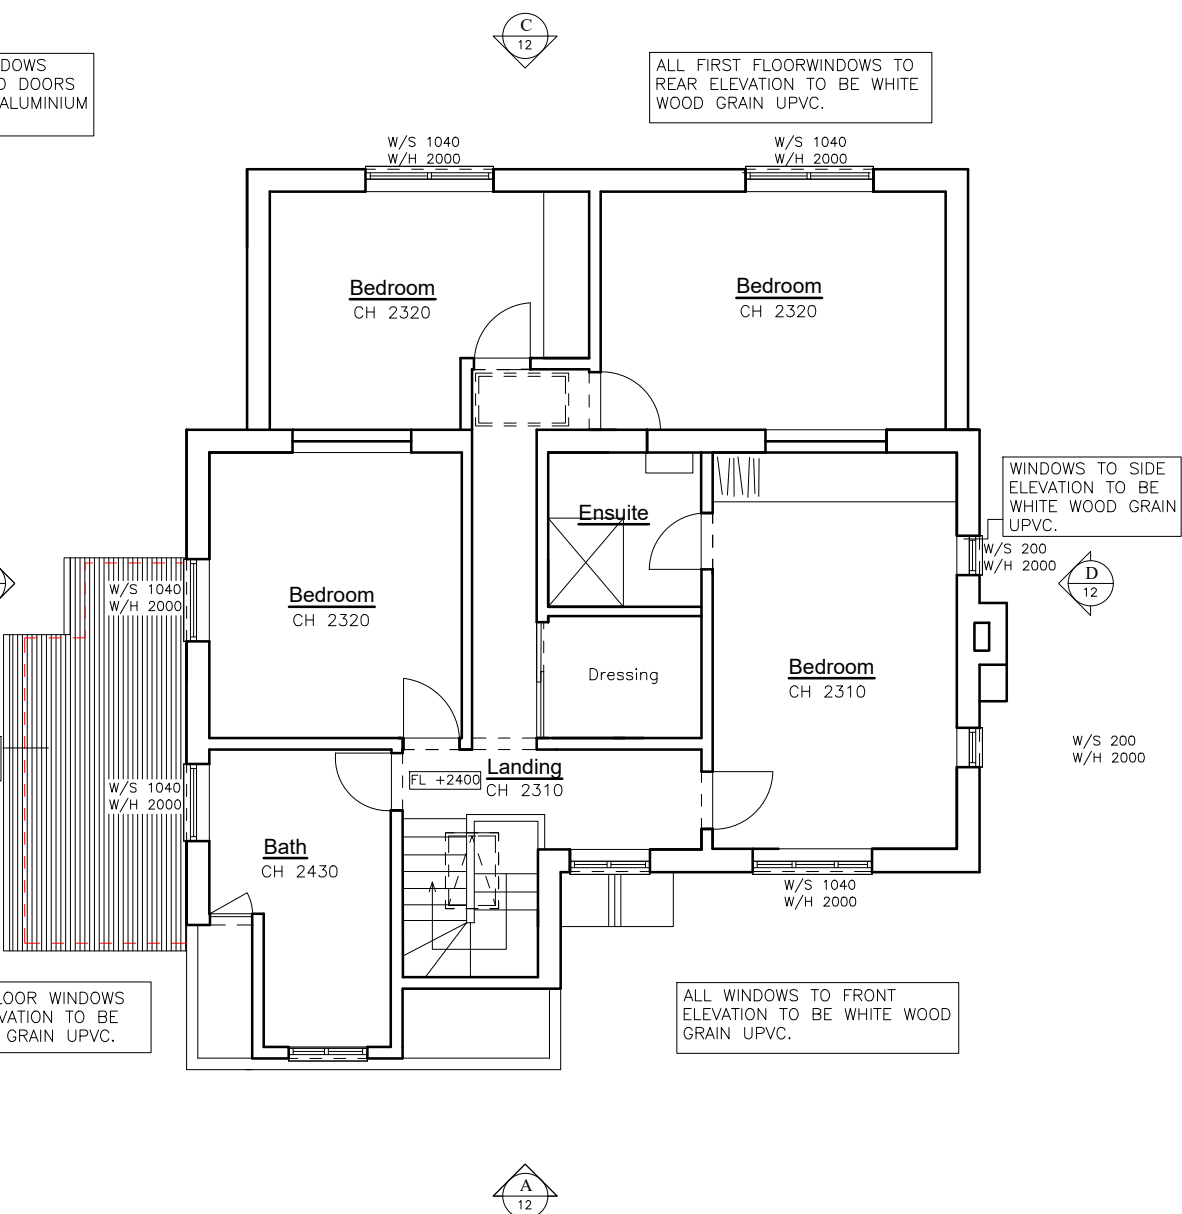

Proposed First Floor Plan

PLANNING DRAWING

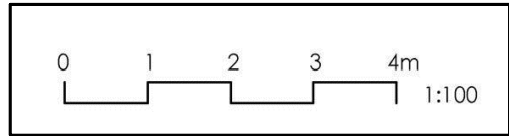

SARAH BREEZE RIBA

Client
Alex & Will Williams

Project
1 Mytten Close
Cuckfield
West Sussex RH17 5LN

Title
Proposed Ground &
First Floor Plan

Drawn by
SB

Checked by
AW&WW

Scale
A3 @ 1:100

Date
22/01/25

Project no.

Dwg. no.

Revision

Prelim.

BA175

10

--