



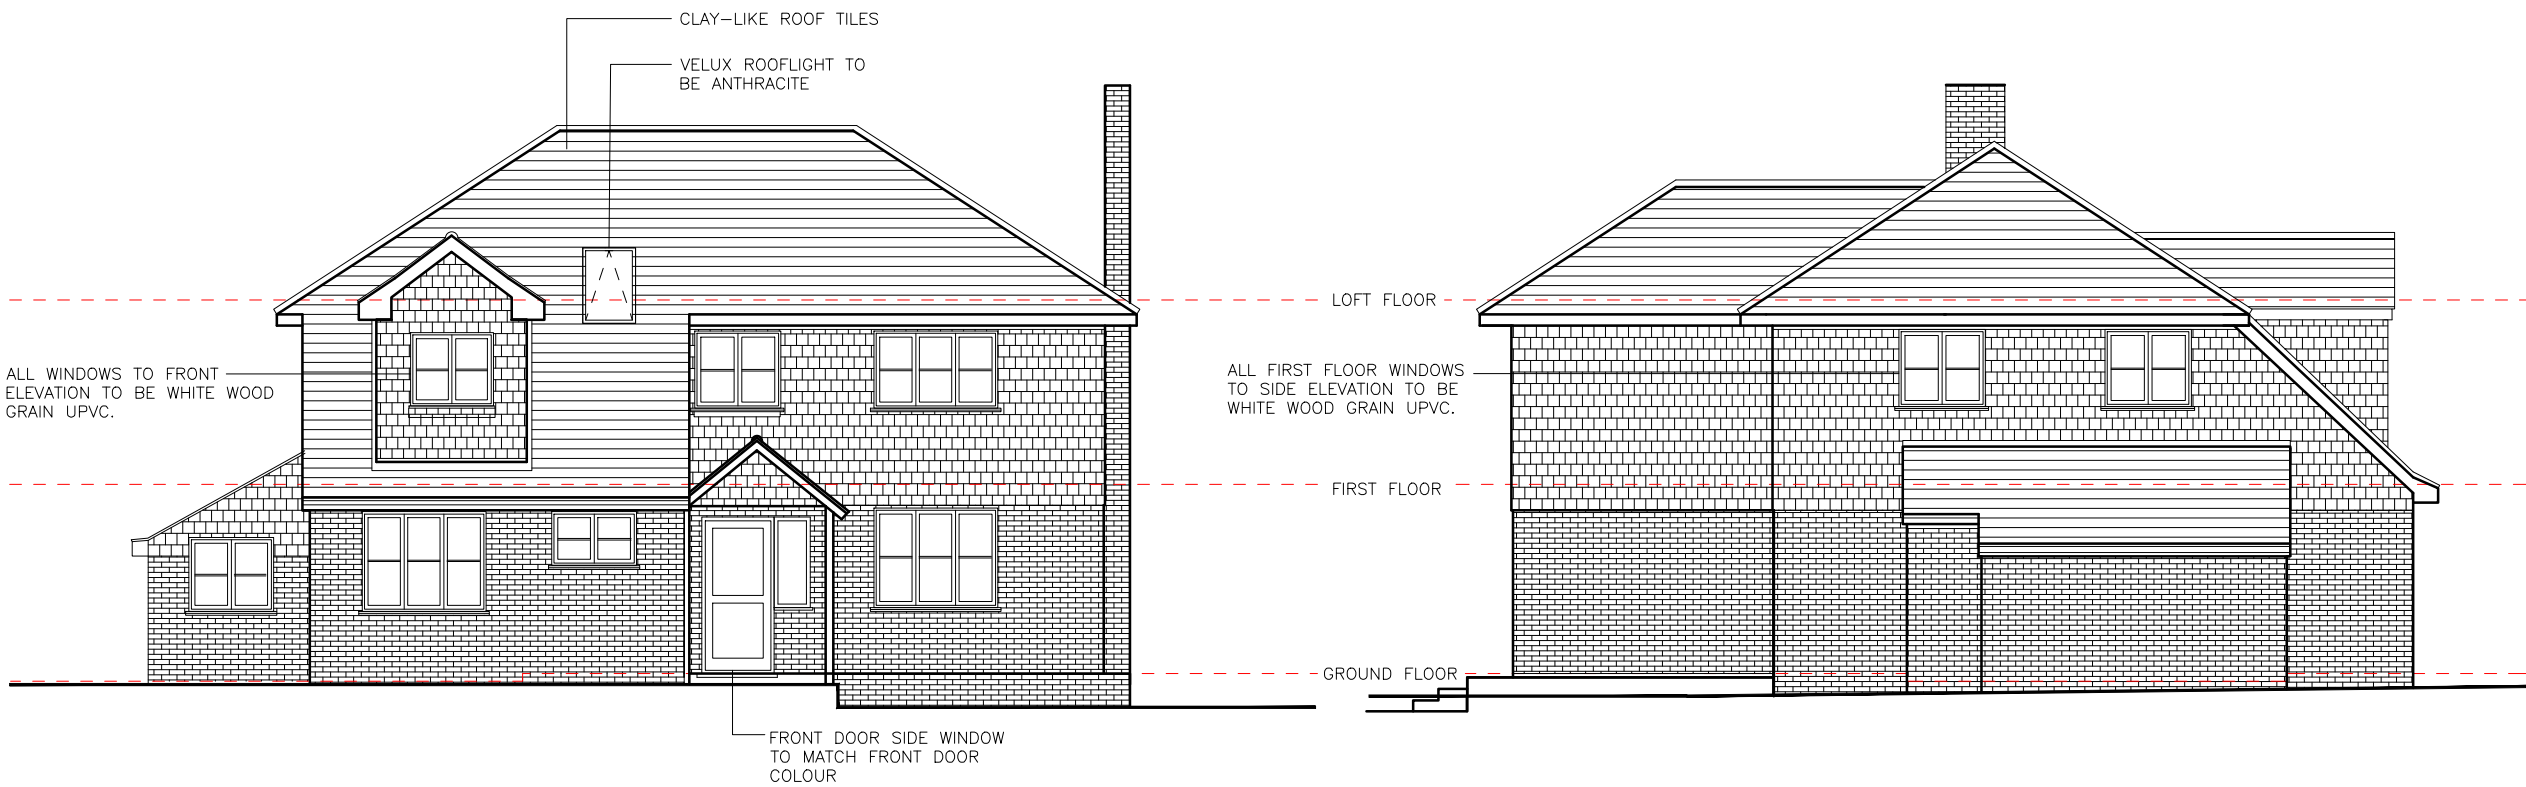

A) Proposed Front Elevation


B) Proposed Side Elevation

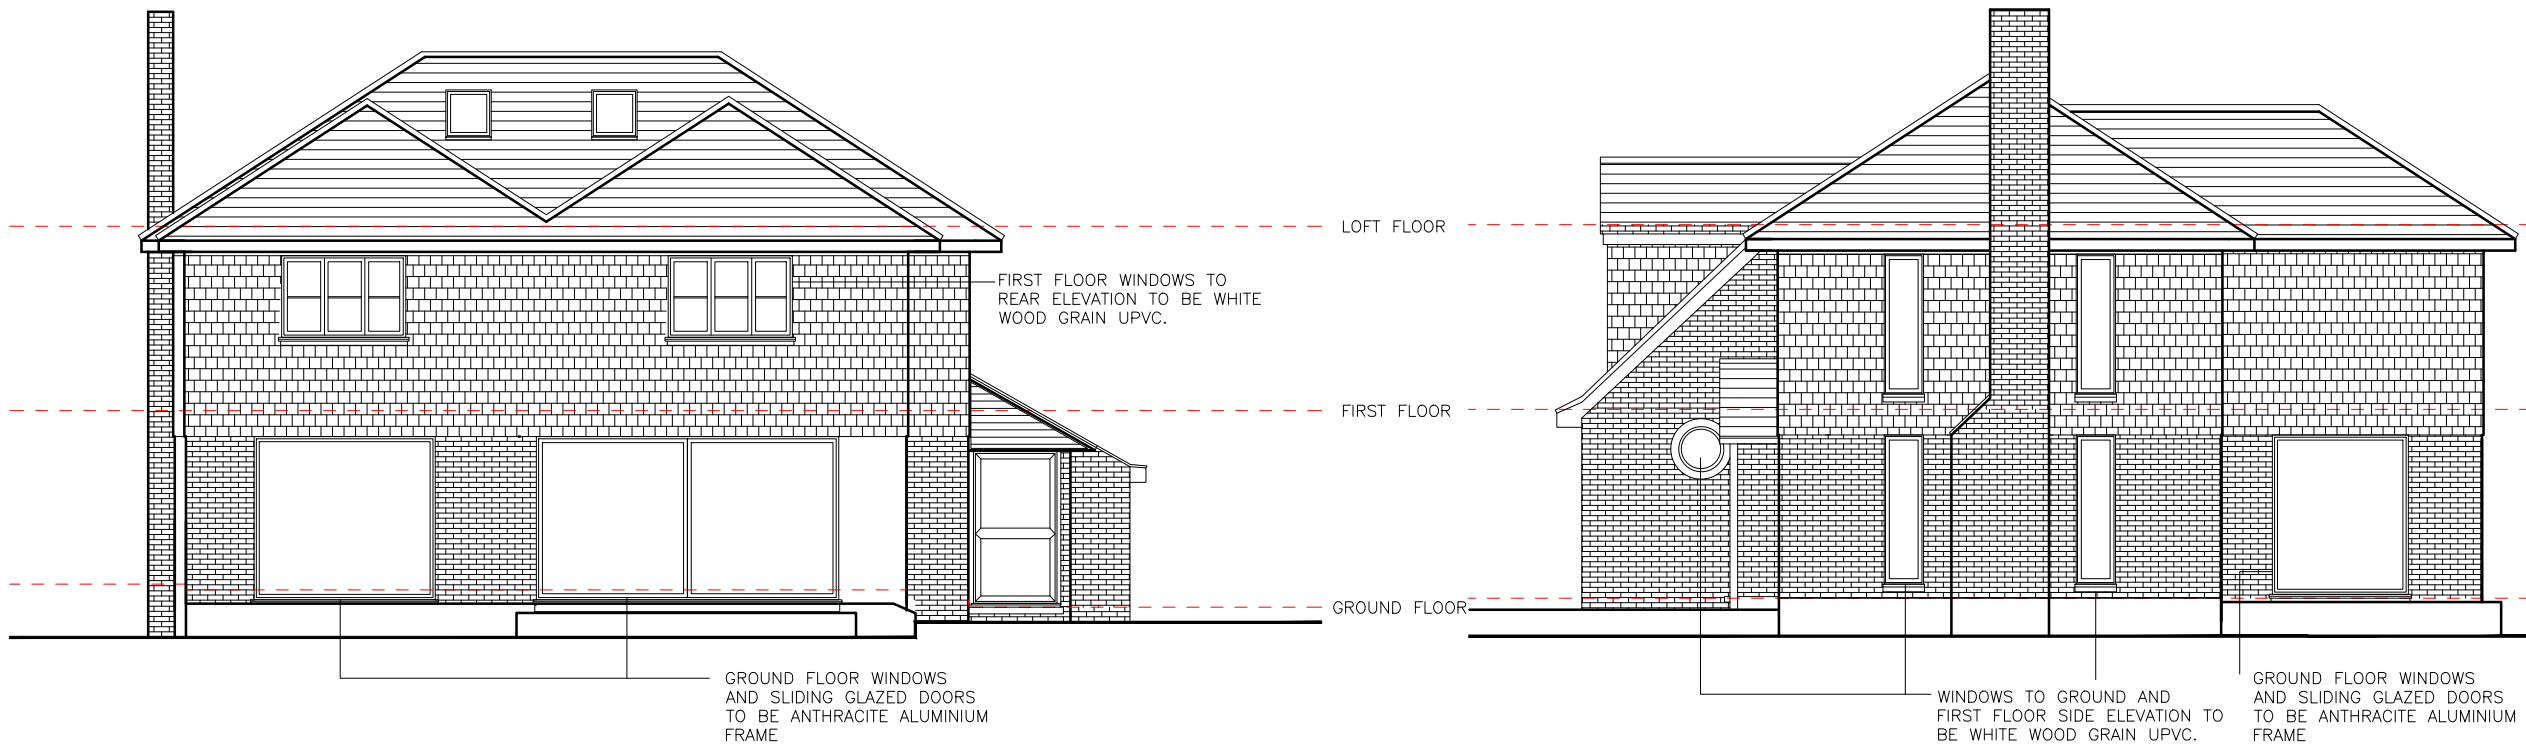

C) Proposed Rear Elevation

D) Proposed Side Elevation

PLANNING DRAWING

 

SARAH BREEZE RIBA

Client
Alex & Will Williams

Project
1 Mytten Close
Cuckfield
West Sussex RH17 5LN

Title
Proposed Elevations

Drawn by
SB

Checked by
AW&WW

Scale
A3 @ 1:100

Date
23/01/25

Project no.	Dwg. no.	Revision	Prelim.
BA175	12	--	