


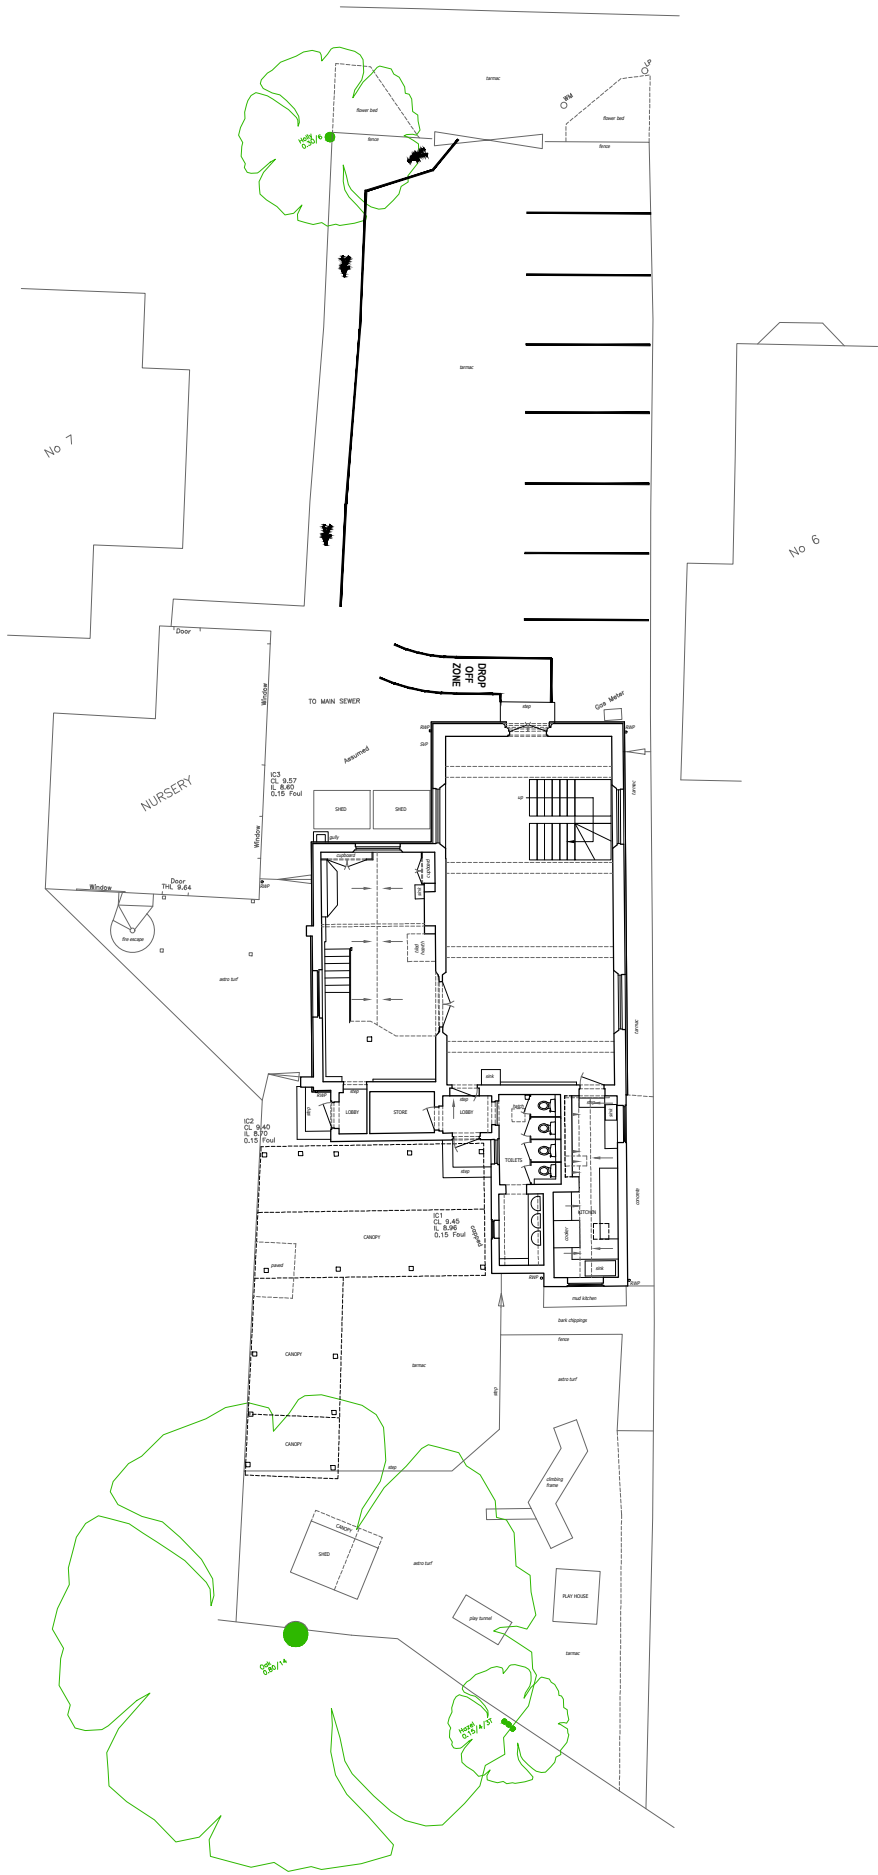


Notes

- Legend

Key

B	Capturing client amendments.	S.G	10.03.2025
A	Planning application prepared.	S.G	24.02.2025
Rev	Revision Detail	By	Date

 

MP Racing Ltd

Bluebell Barn Nursery,
North End, London Road,
East Grinstead, RH19 1QQ

Existing Site Plan

SURVEY DRAWINGS

Drawn by TDH	Checked by SG	Date 22.05.24	Scale 1:250@A3
Drawing No. SD2549-01		Revision B	