



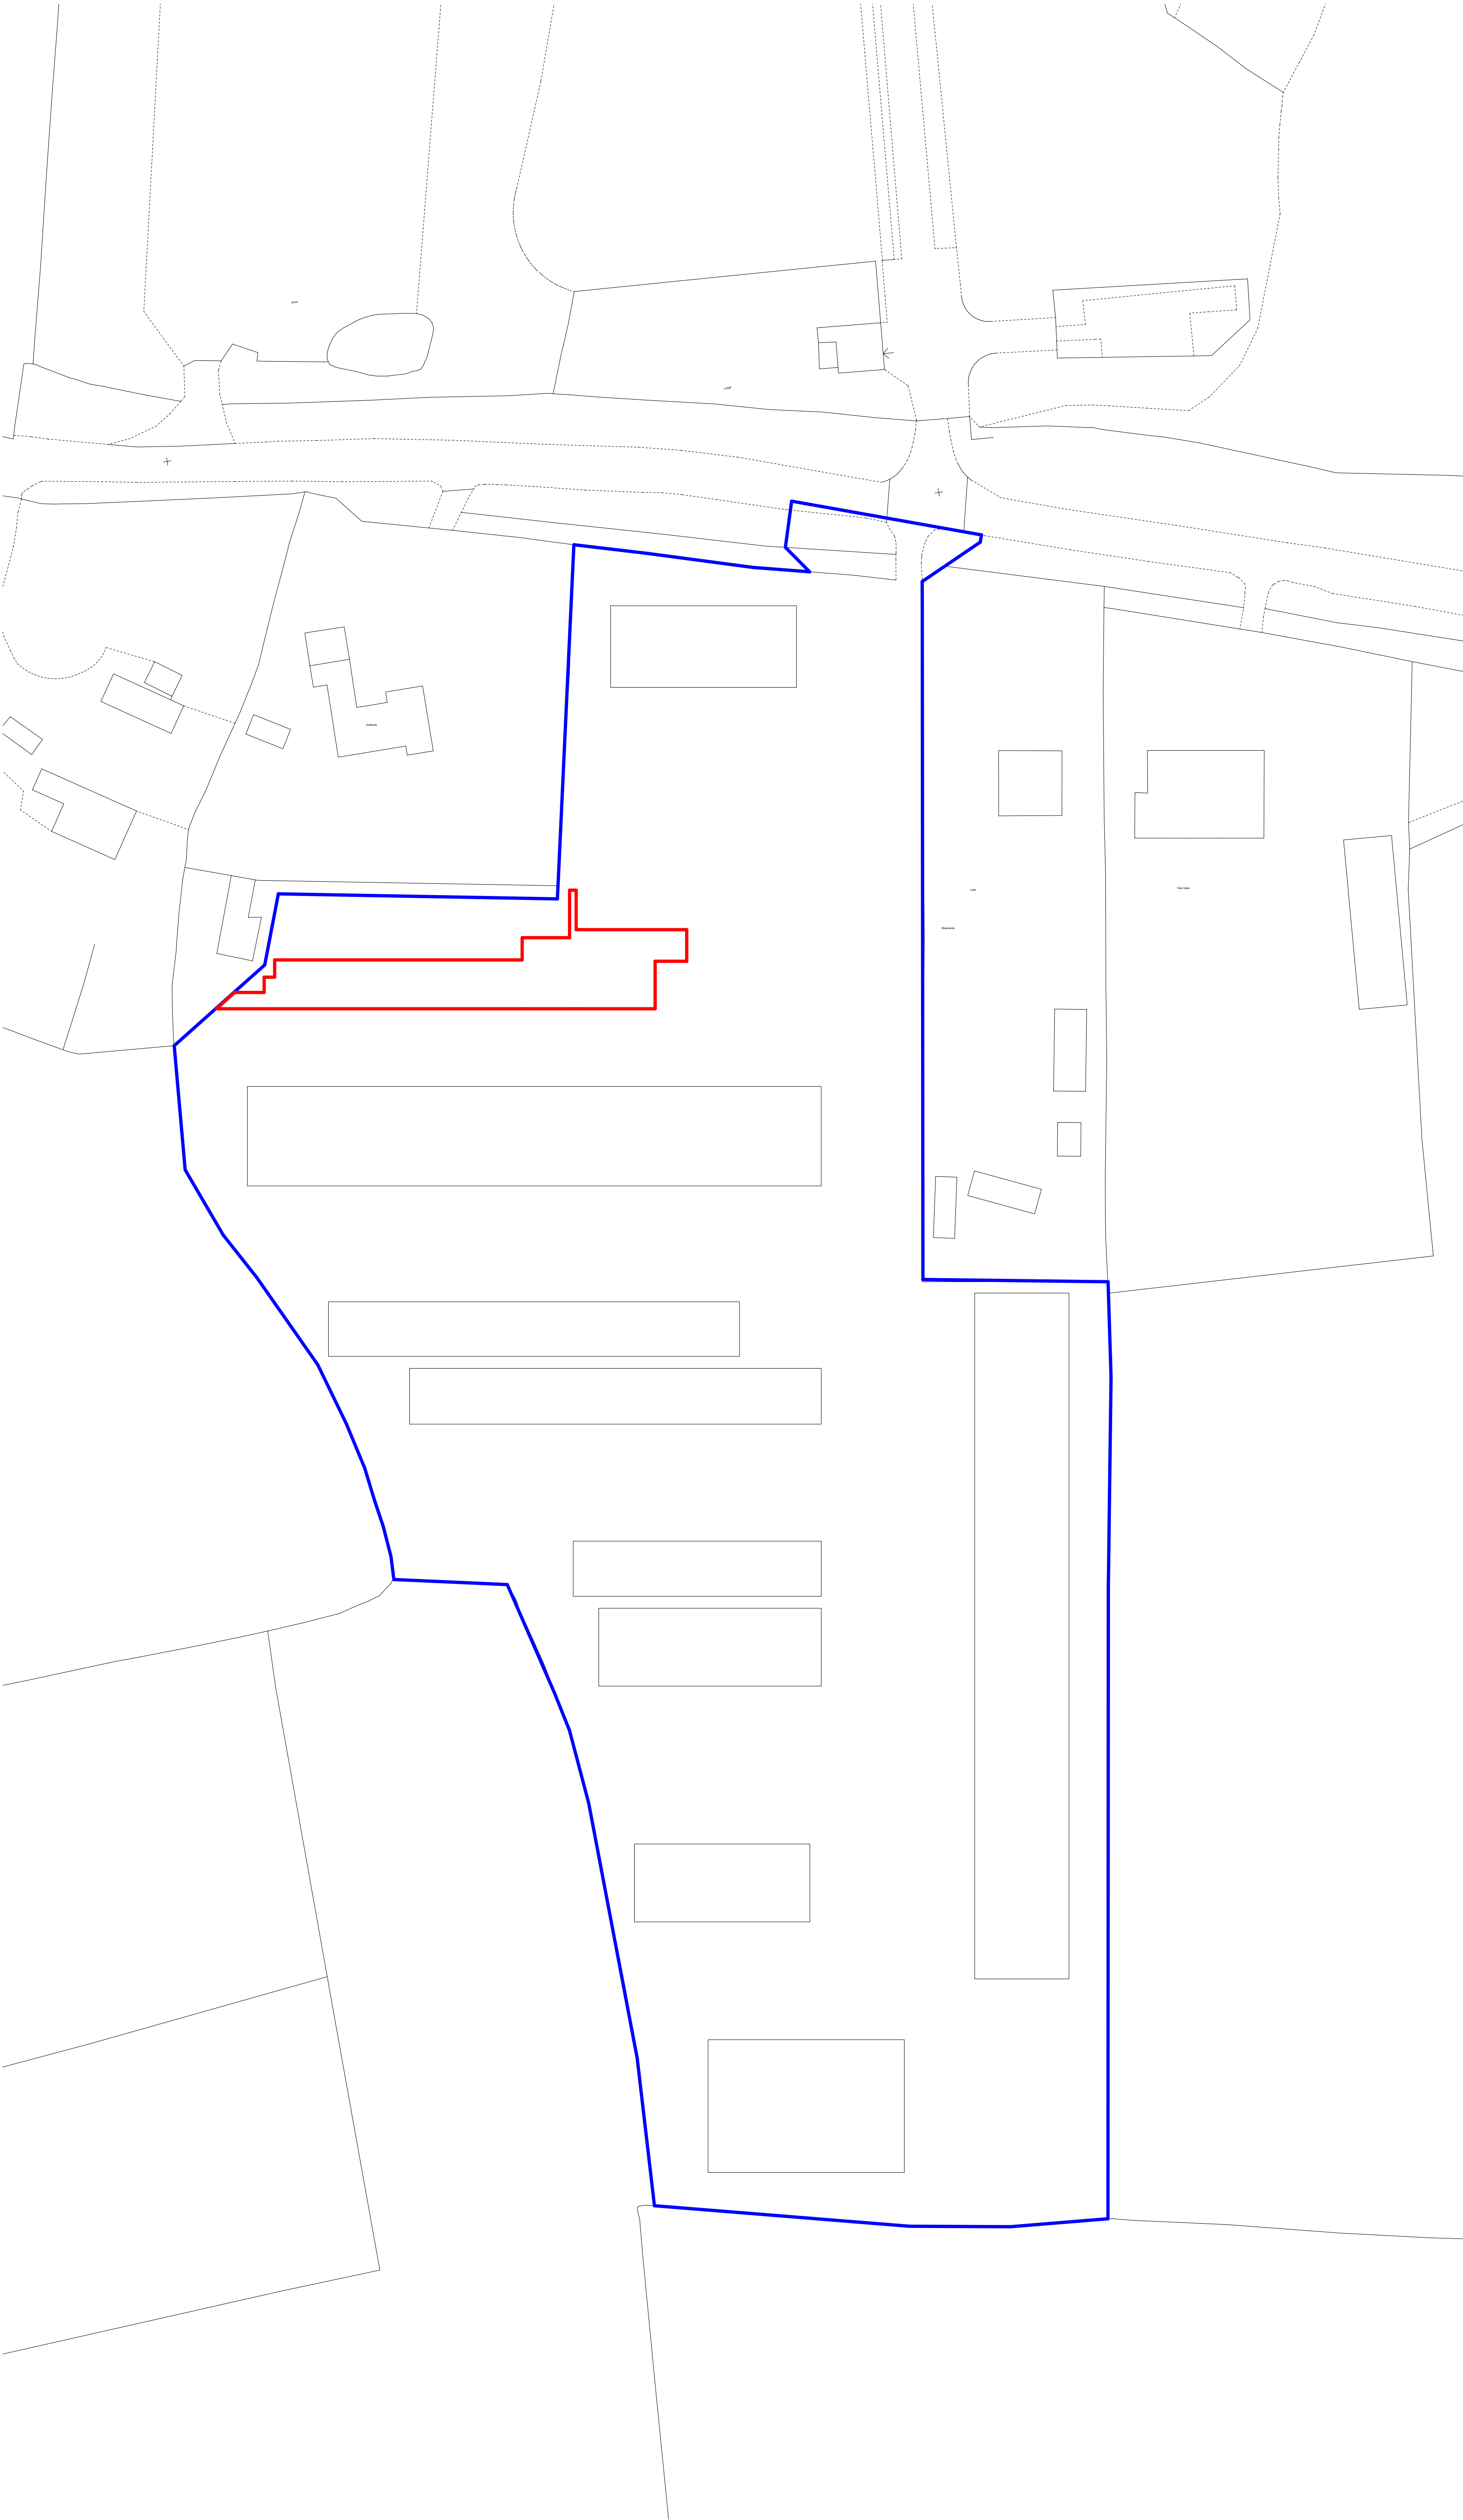


EXISTING SITE PLAN

1:500

*Drawings for planning purposes only and not for technical work. All technical work, dimensions, levels and measurements to be prepared by specialist.

Rev	Description	Issued By	Issue Date
-----	-------------	-----------	------------

 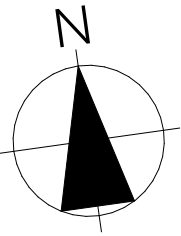

Bedford Park

Client

Bedford Park Developments

Project

GATEHOUSE HUB, NEAVES PARK

Drawing Title

EXISTING SITE PLAN

Drawing Scale(s)

1:500 A1

Drawing Number

2404-P-901 A

PROJECT - STAGE - DRAWING - REVISION