



PROPOSED DEMOLITION

PROPOSED NEW INTERNAL & EXTERNAL WALLS


REV D – REAR PITCHED ROOF AMENDED TO HAVE SMALL AREA OF FLAT ROOF. DORMER LOCATION AMENDED. BI-FOLD DOORS AMENDED TO ALUMINIUM FRAME. GROUND FLOOR SIDE WINDOW REMOVED. NEW VELUX ROOFLIGHT TO PITCHED ROOF 25.07.26

REV C – TWO STOREY EXTENSION STEPPED IN FROM EXISTING EXTERNAL SIDE WALL 07.01.26

REV B – CROWN ROOF REMOVED. WINDOW DORMER SIZE REDUCED 18.12.25

REV A – DOUBLE STOREY REAR EXTENSION REMOVED. SINGLE STOREY REAR EXTENSION WITH FLAT ROOF AND LANTERN ROOFLIGHT ADDED 13.12.25

PLANNING DRAWING

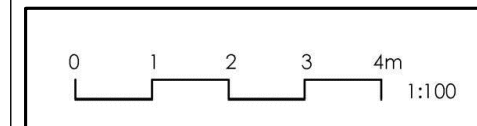

SARAH BREEZE RIBA

Client

Clare Stevens and Paul Hawkes

Project

2 Preston Cottages
Slaugham
West Sussex RH17 6AQ

Title

Proposed Floor Plans & Roof Plan

Drawn by

SB

Checked by

CS&PH

Scale

A3 @ 1:100

Date

13/12/2025


Project no.

Dwg. no.


Revision

Prelim.


BA217 10 D

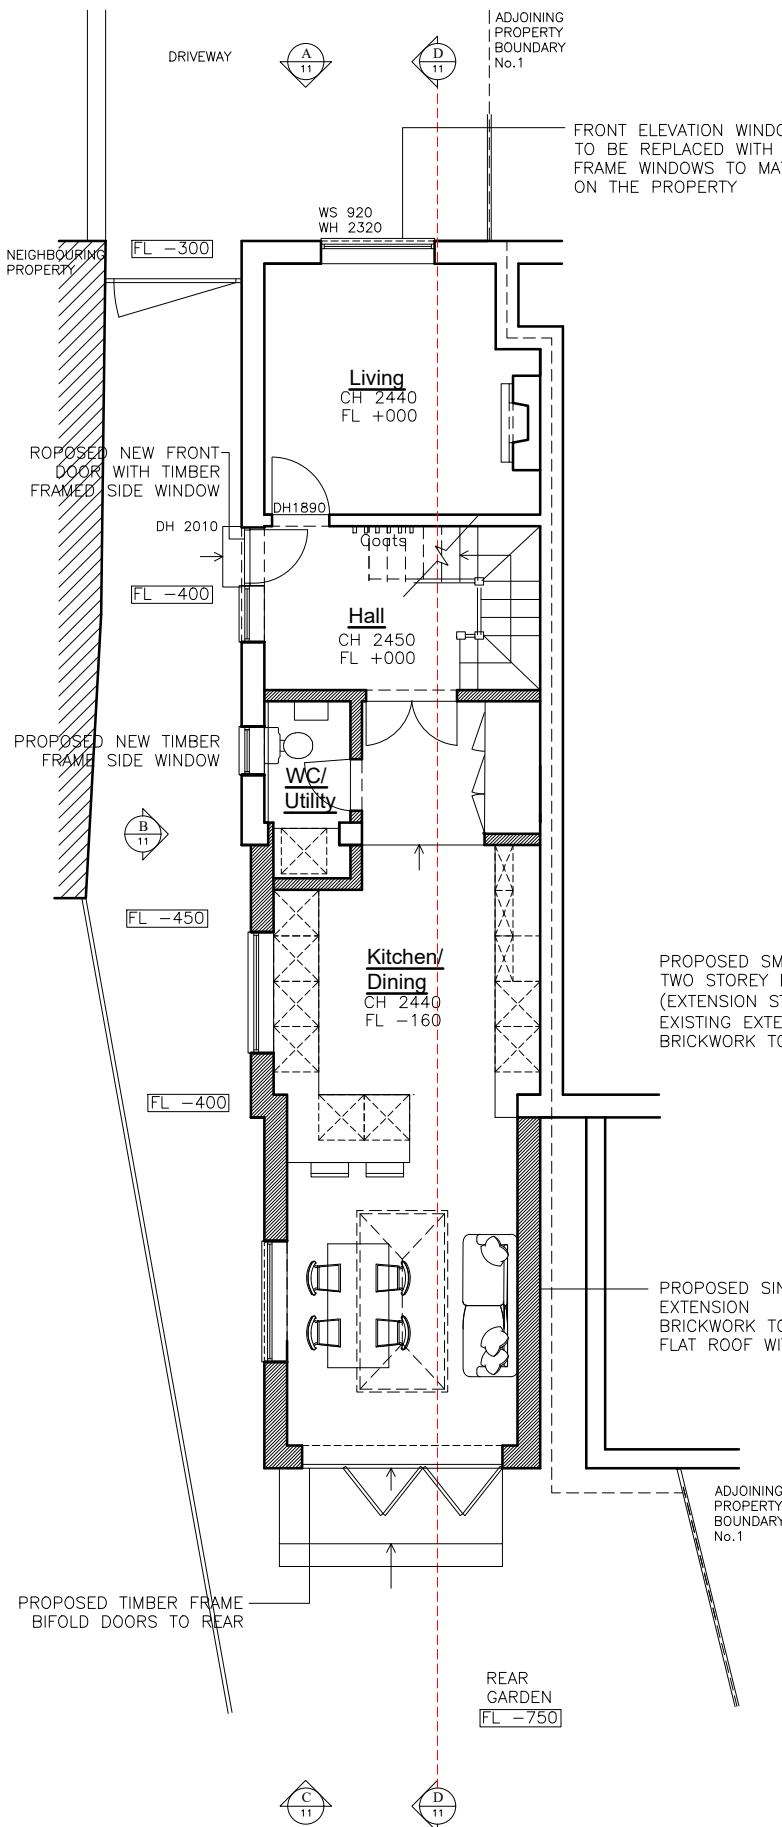

Proposed Ground Floor Plan

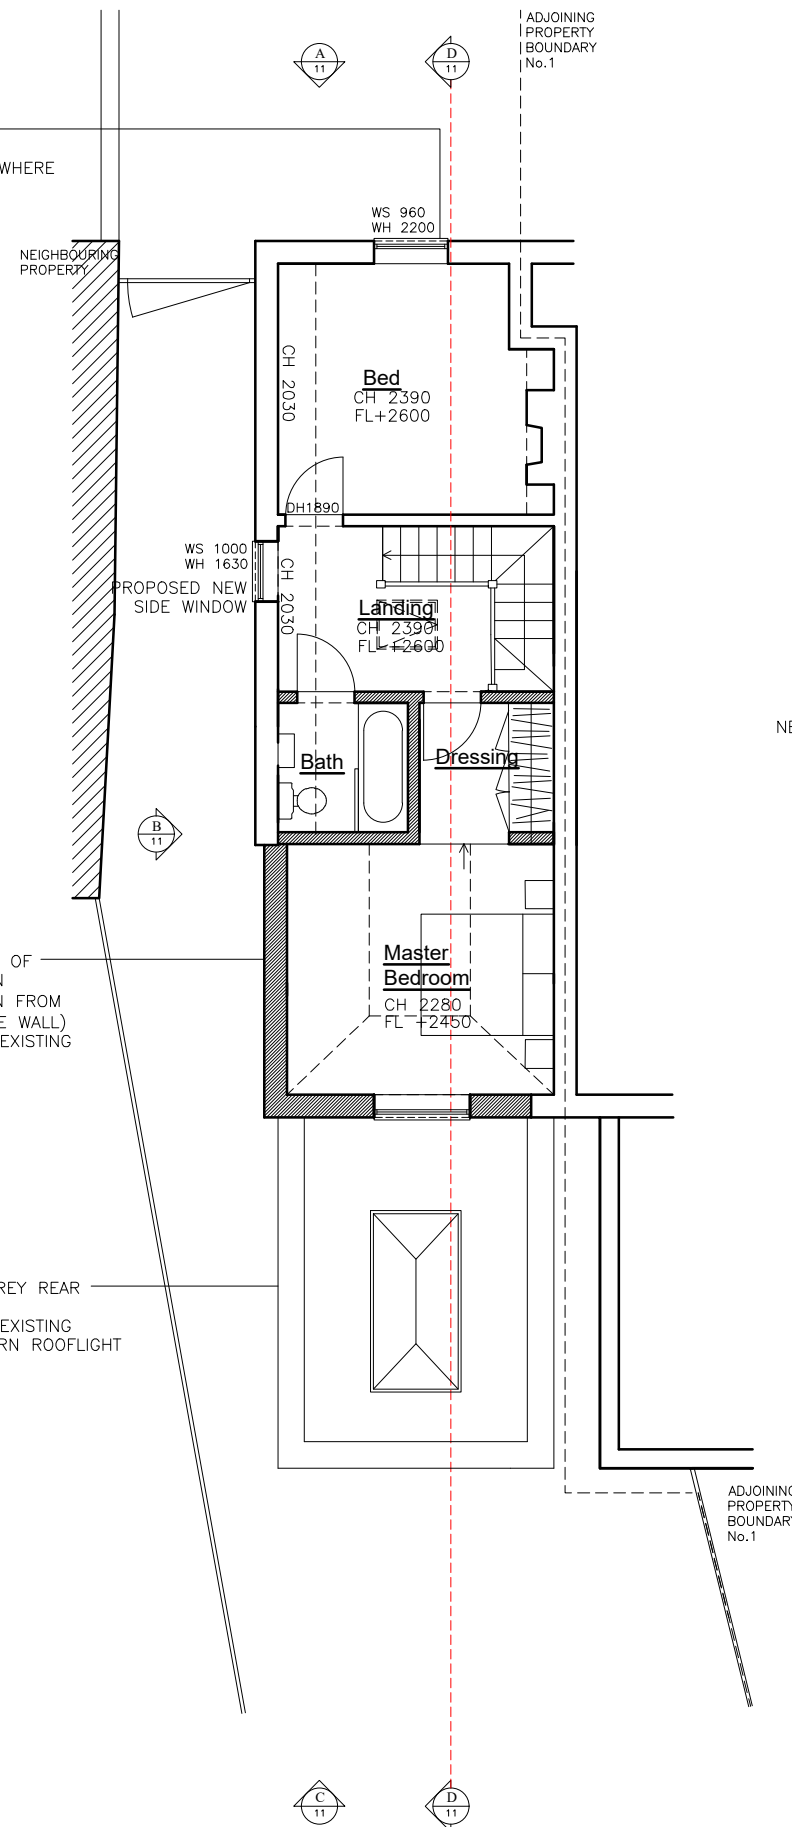

Proposed First Floor Plan

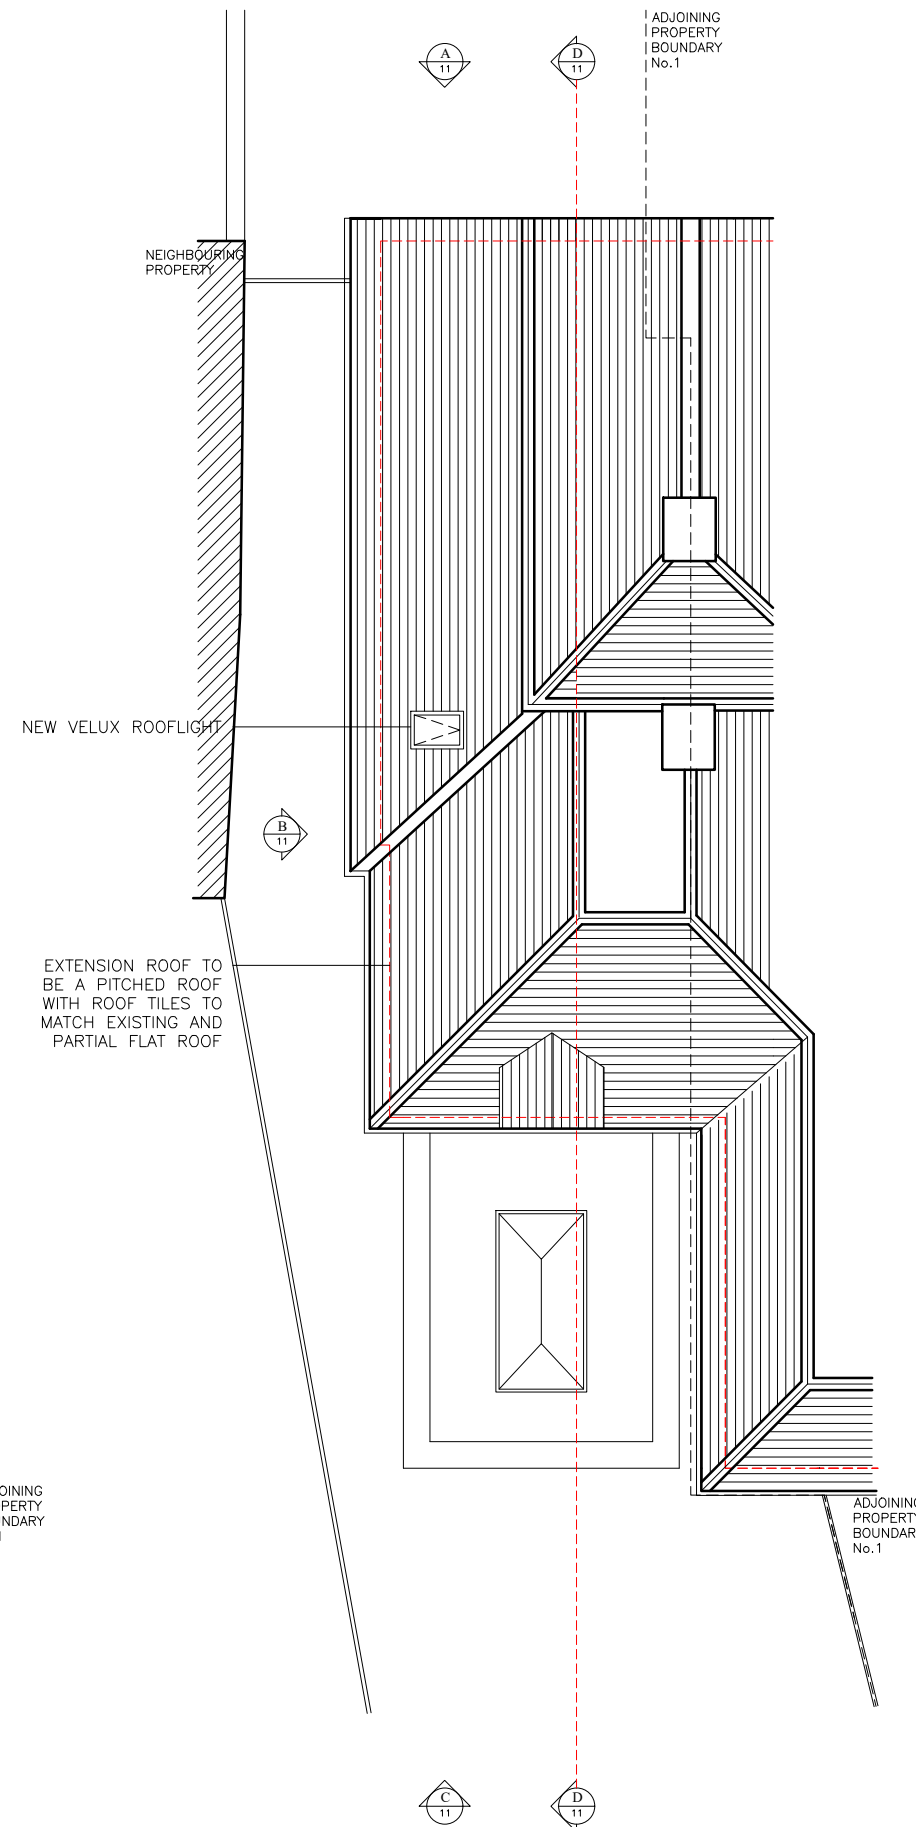

Proposed Roof Plan