
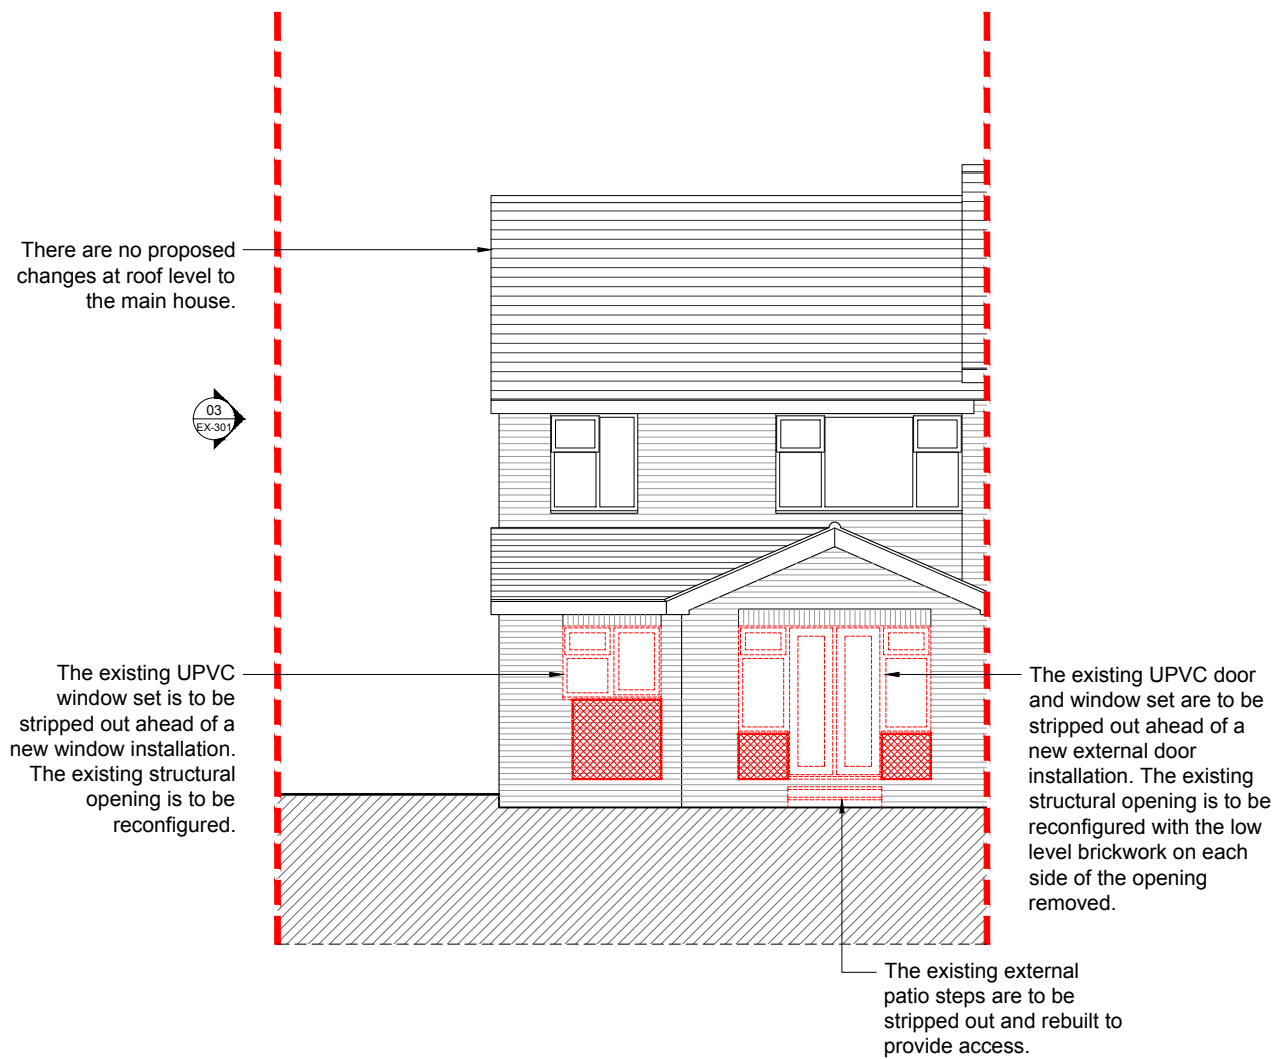


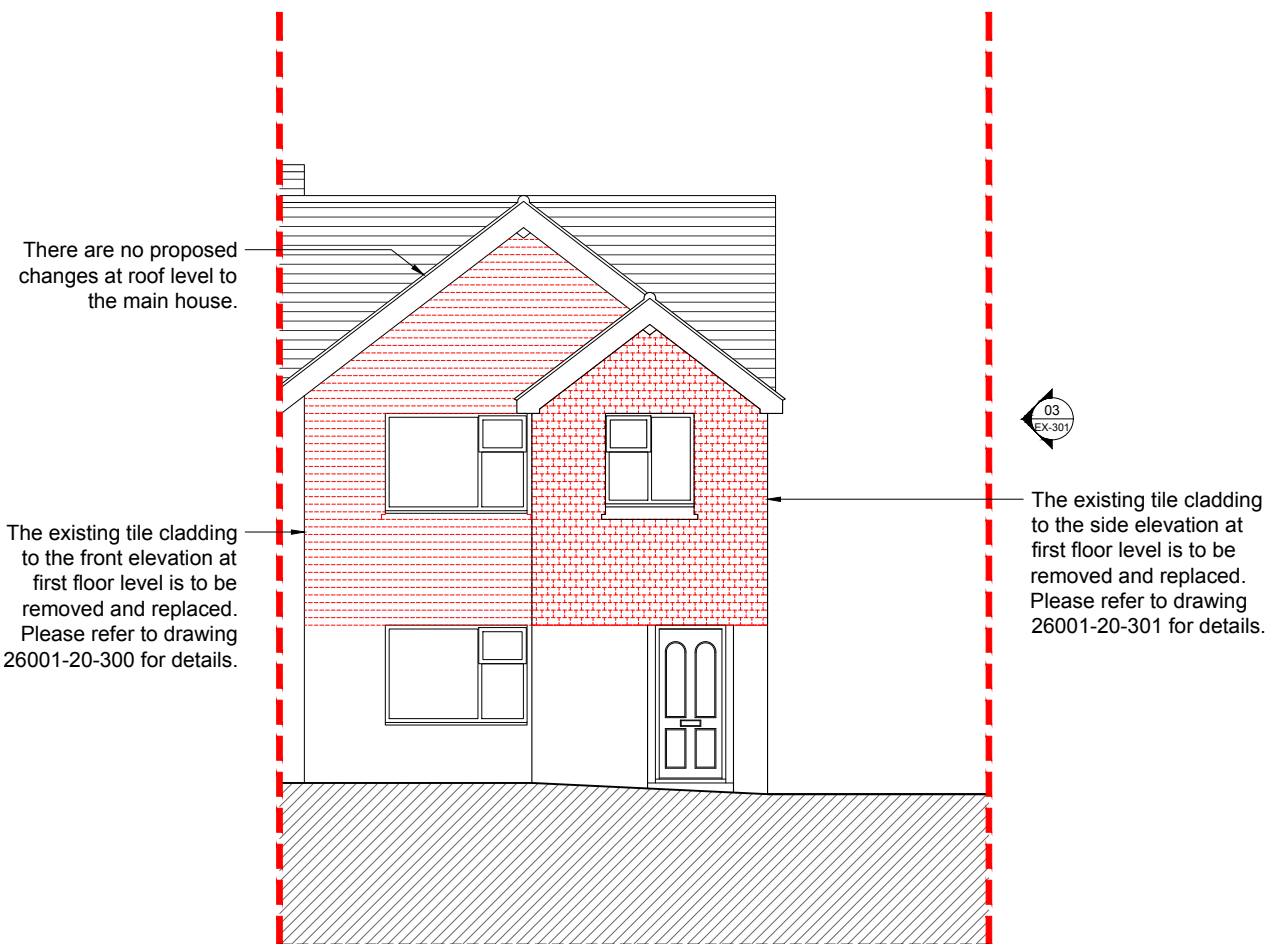

01 Demolition & Strip Out - Front Elevation
Scale: 1:100 [A3]

02 Demolition & Strip Out - Rear Elevation
Scale: 1:100 [A3]

Drawing Key:

- Application Site
- Existing Structure
- Demolition of Structure
- Strip Out / Removal of Fixtures & Finishes

A	20/07/26	Issued for PLANNING
/	19/06/26	Issued for CLIENT APPROVAL
Rev	Date	Description

ROSE
CHAPMAN
ARCHITECTS

PLANNING

Project	Sunnywood Drive	Project Reference	26001
Client	Private		
Date	June 2026	Scale	1:100 @ A3

Drawn	Checked	Approved	Rev
NR	NR	NR	A
Title			
Existing Front & Rear Elevation - Demolition & Strip Out			
Drawing Number			
26001-EX-300			



This drawing is copyright of Rose Chapman Architects.
Do not scale from this drawing. All dimensions and levels to be checked on site by the contractor and such dimensions to be his responsibility. Report all drawing errors, omissions and discrepancies to the architect.

DISCLAIMER
This document may be issued in an editable digital CAD format to enable others to use it as background information to make alterations and/or additions. In that instance the file will be accompanied by a PDF version as a record of the original file. It is for those parties making such alterations and/or additions to ensure that they make use of current background information. Rose Chapman Architects accepts no liability for either: any such alterations and/or additions to the background information by others; or any other changes made by others to the architectural content of the background information itself.