


There are no proposed changes at roof level to the main house.

The existing tile cladding to the side elevation at first floor level is to be replaced with a treated timber cladding in a horizontal orientation.

A tiled roof finish is proposed to the open porch structure to match the existing house.

At ground floor level, an open porch structure is proposed to the front elevation. The structure will comprise a low level brickwork pier, with exposed and treated timber frame structure.

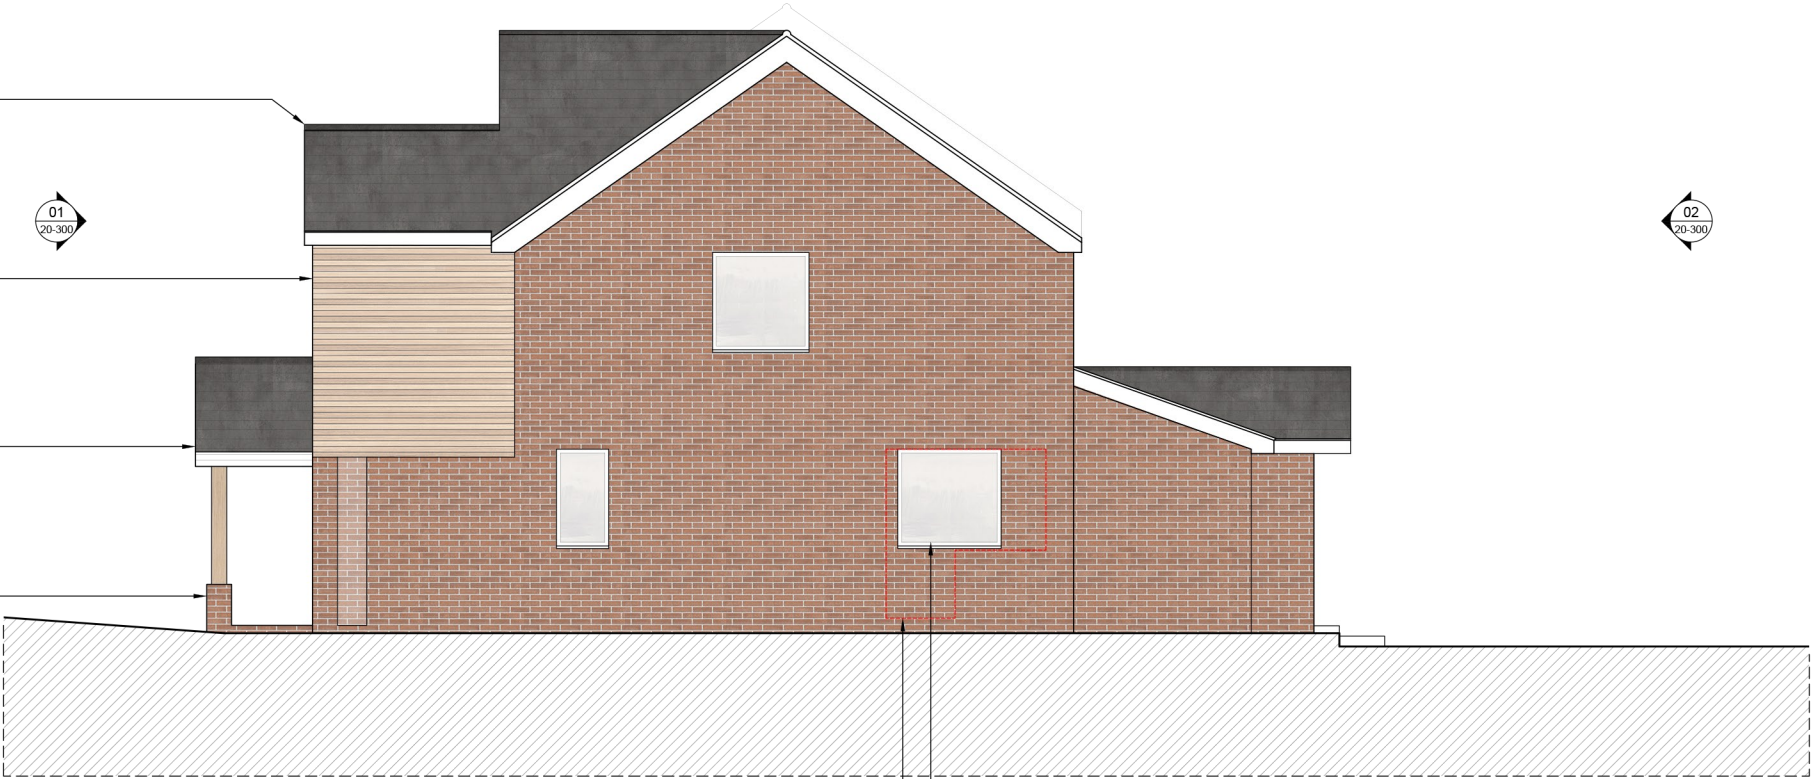

The existing external opening [as denoted by the red dashed line] is to be infilled with brickwork to match the existing condition. Brickwork, brickbond, pointing and mortar are to match the existing condition.

A double glazed metal framed casement window is proposed to the side elevation within the original structural opening.

03 Proposed Side Elevation

Scale: 1:100 [A3]

Drawing Key:

- Application Site
- Existing Structure
- Proposed Structure


A	20/07/26	Issued for PLANNING
/	19/06/26	Issued for CLIENT APPROVAL
Rev	Date	Description



PLANNING

Project	Sunnywood Drive	Project Reference	26001
Client	Private		
Date	June 2026	Scale	1:100 @ A3

Drawn	Checked	Approved	Rev
NR	NR	NR	A
Title			
Proposed Side Elevation			
Drawing Number			
26001-20-301			

 

This drawing is copyright of Rose Chapman Architects.
Do not scale from this drawing. All dimensions and levels to be checked on site by the contractor and such dimensions to be his responsibility. Report all drawing errors, omissions and discrepancies to the architect.

DISCLAIMER
This document may be issued in an editable digital CAD format to enable others to use it as background information to make alterations and/or additions. In that instance the file will be accompanied by a PDF version as a record of the original file. It is for those parties making such alterations and/or additions to ensure that they make use of current background information. Rose Chapman Architects accepts no liability for either: any such alterations and/or additions to the background information by others, or any other changes made by others to the architectural content of the background information itself.