


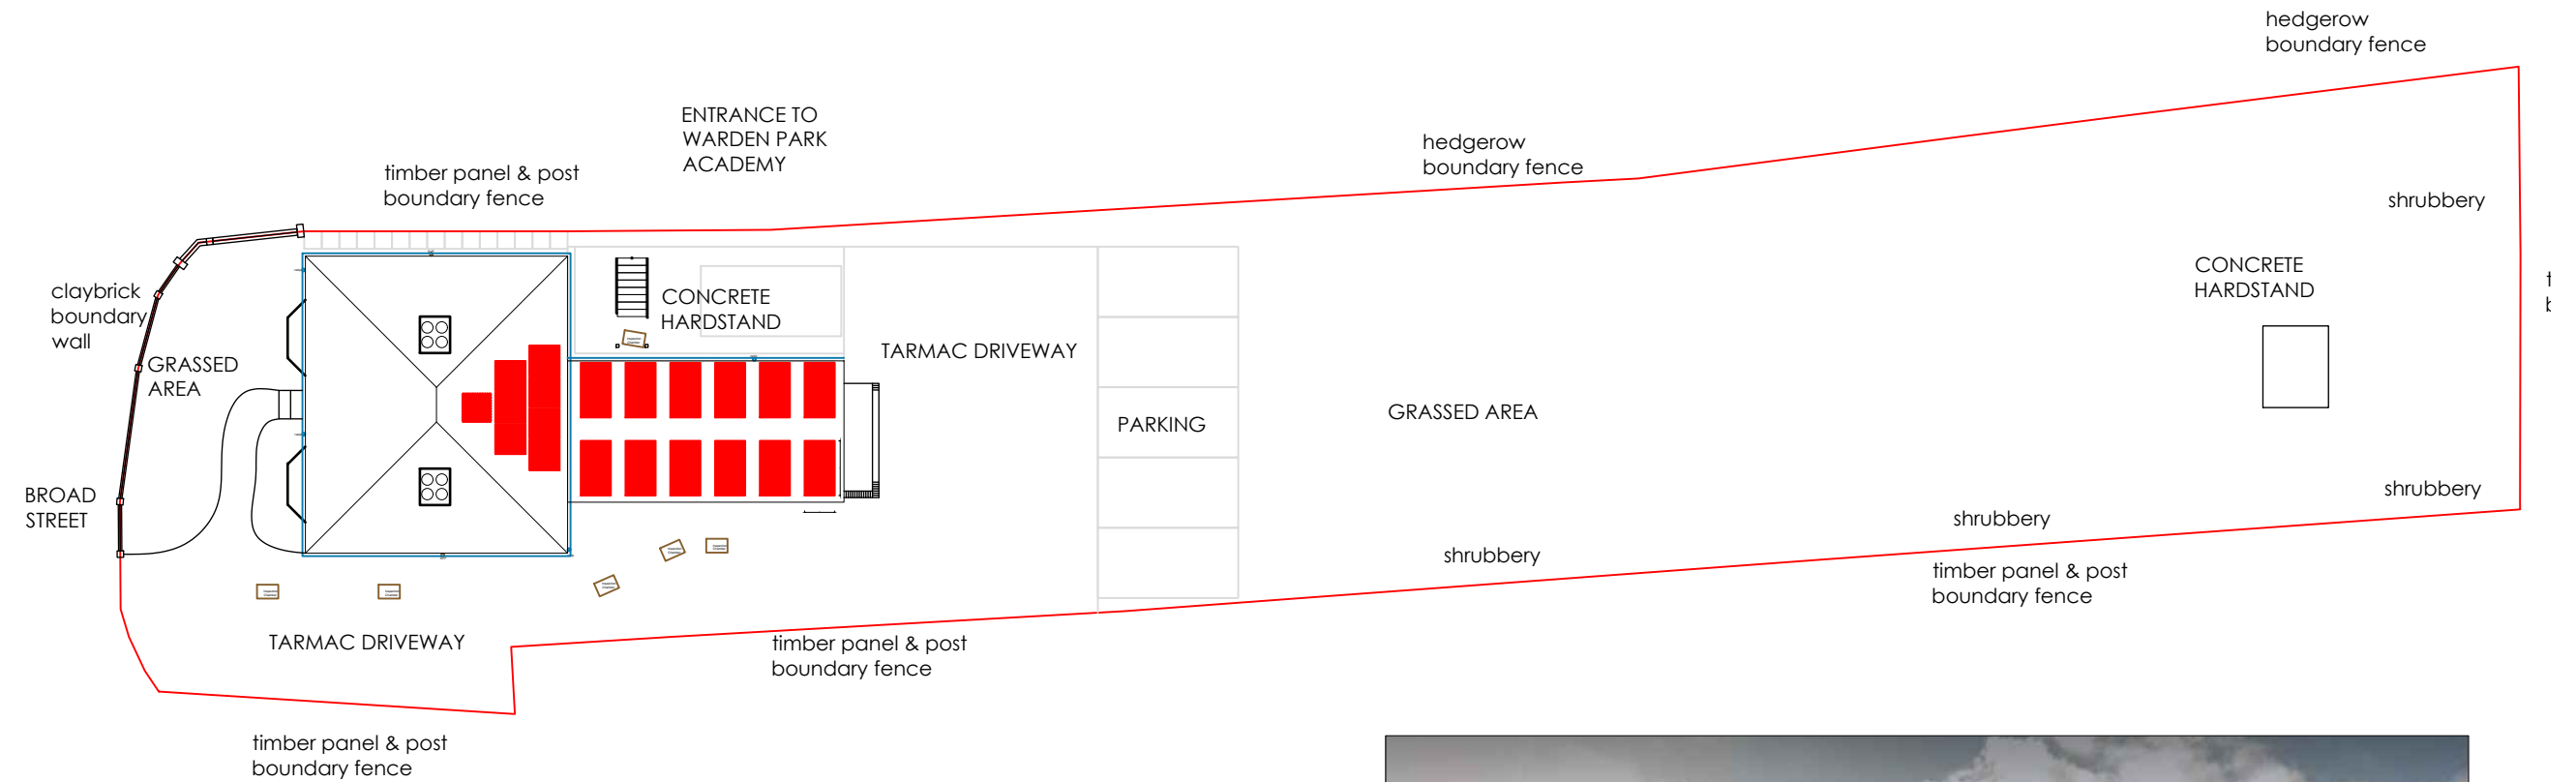

Site Plan

Scale 1:250



STREET VIEW

This drawing is the copyright of MSDC.

The contractor is to check all site dimensions and levels before work starts. Do not scale from drawings. Notify architect of any discrepancies.

This drawing must be read with and checked against all structural and other specialist drawings, specification and bills of quantities. Notify architect of any discrepancies.

The contractor is to comply with all current British Standards and Building Regulations whether or not specifically stated on these drawings.

1	20.2	ISSUED FOR CONSTRUCTION	PRW
Rev	Date	Description	Int



Project Address:
HSE Annandale
Broad Street
Cuckfield
West Sussex
RH17 5DW

Project Title:
Annandale House
Refurbishment
Drawing Title:
Site Plan

Drawing Ref:
PL001

Scale: 1:250 @ A3	Drawn By: PRW
Date: Jan 2024	Dept: CE&F
Revision: 1	Checked By:

Mid Sussex District Council
Oaklands, Oaklands Road, Haywards Heath, West Sussex, RH16 1SS

Tel: 01444 458166
Web: www.midsussex.gov.uk